




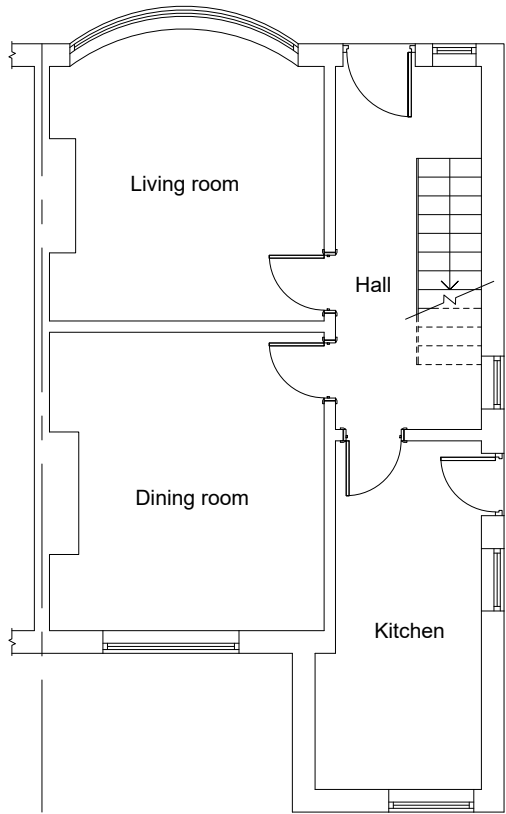


GROUND FLOOR PLAN
(EXISTING)

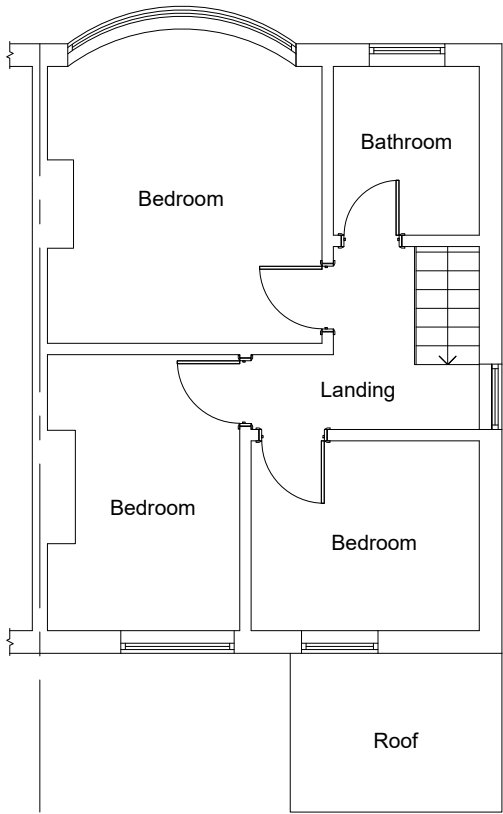


FIRST FLOOR PLAN
(EXISTING)

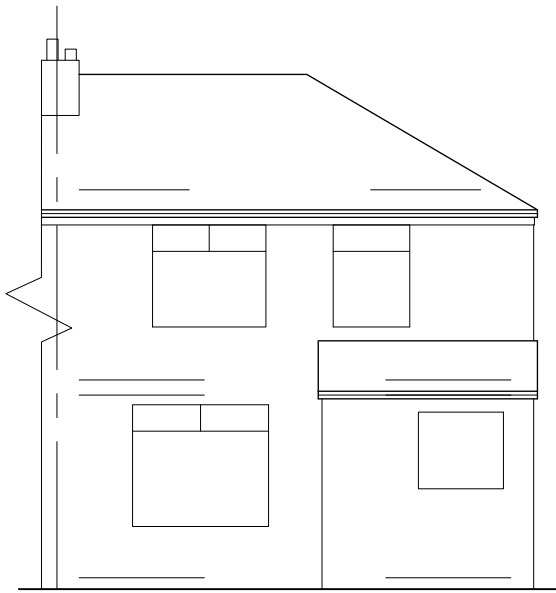


REAR ELEVATION
(EXISTING)

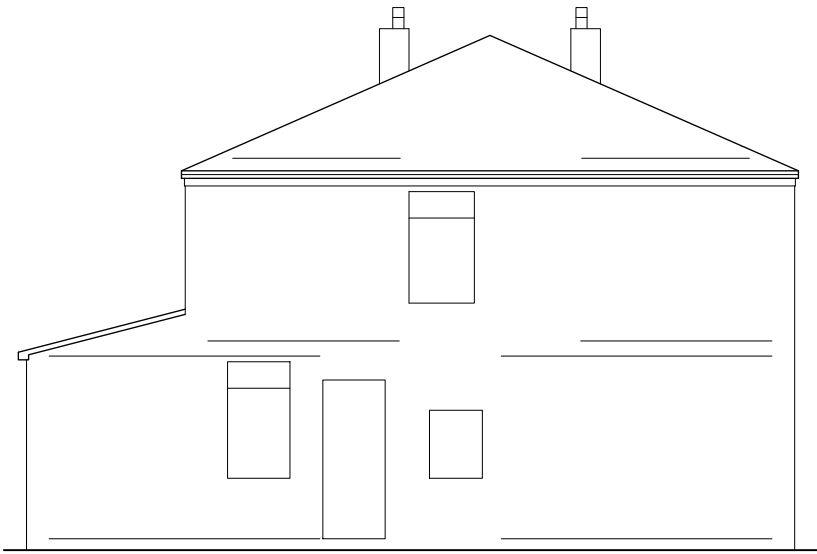

SIDE ELEVATION
(EXISTING)

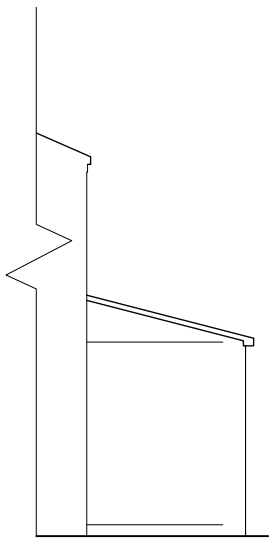

SIDE ELEVATION
(EXISTING)

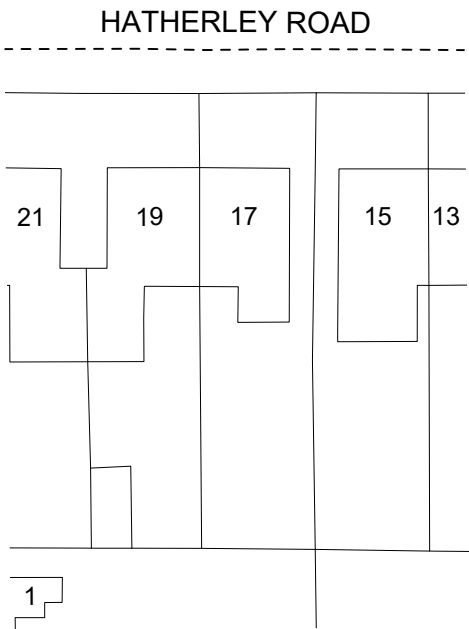

SITE PLAN (EXISTING)

Building Design Services

M.FAROOQ
6 Stock Close
Rochdale
OL12 6BB
01706 712231
0796 7605 763

For:

MR SAUD BASHIR RATHORE

PROPOSED SINGLE STOREY
REAR EXTENSION AT

17 Hatherley Road
Manchester
M20 4RN

Scale:




(Plan)
1:100 @ A3
(Elevation)
1:100 @ A3

(Site Plan)
1:500 @ A3

Job No. & Sheet

1825A/1

bds

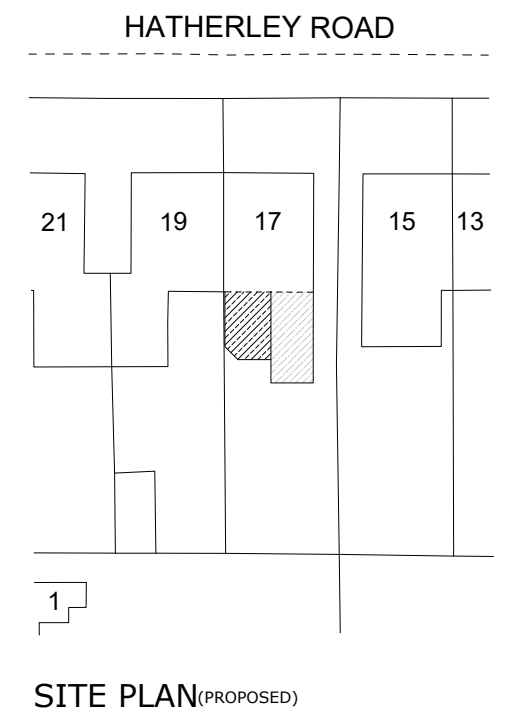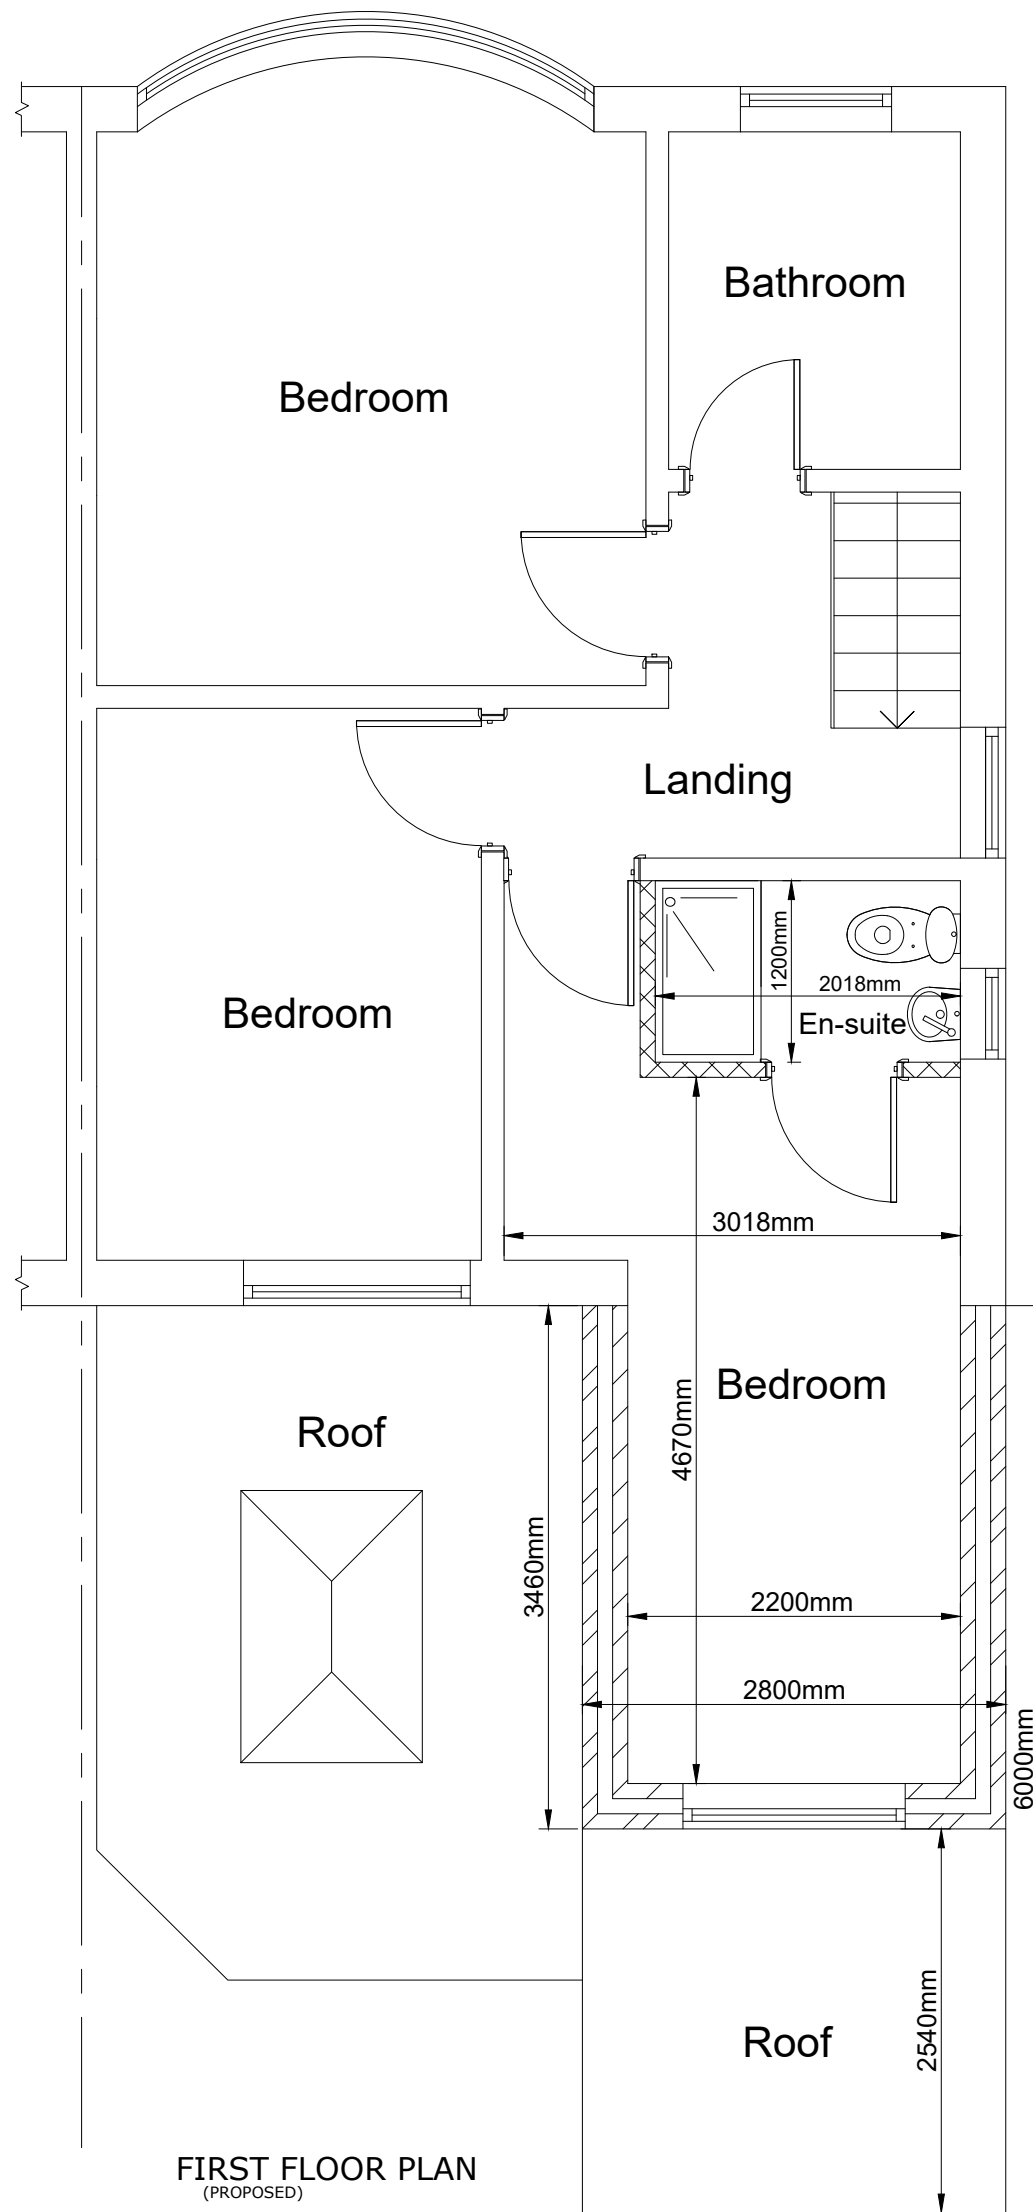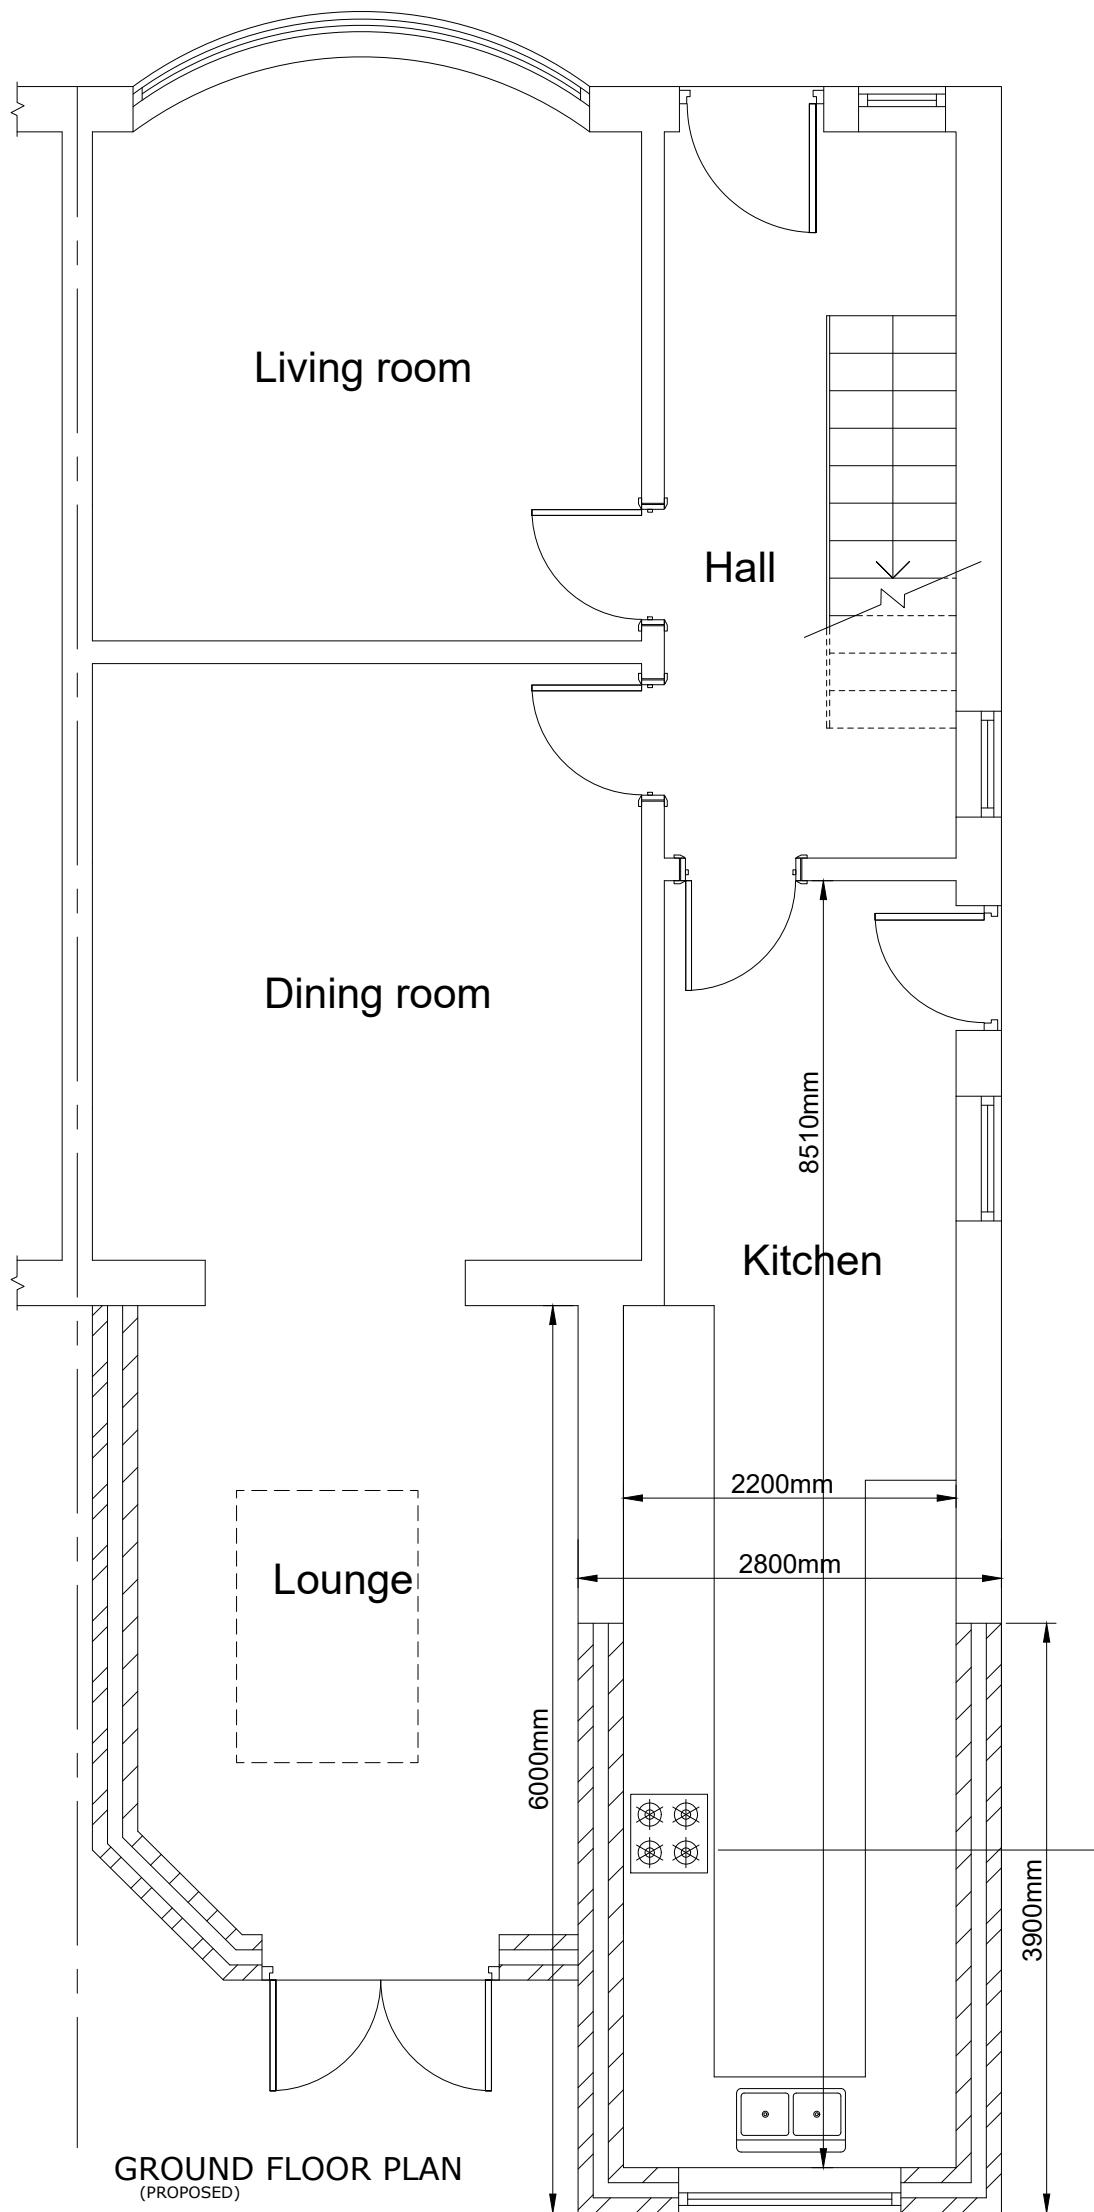

Building Design Services

M.FAROOQ
6 Stock Close
Rochdale
OL12 6BB
01706 712231
0796 7605 763

For:

MR SAUD BASHIR RATHORE

**PROPOSED SINGLE STOREY
REAR EXTENSION AT**

**17 Hatherley Road
Manchester
M20 4RN**


Scale:

(Plan)
1:50 @ A3
(Site Plan)
1:500 @ A3


Job No. & Sheet

1825A/2


bds

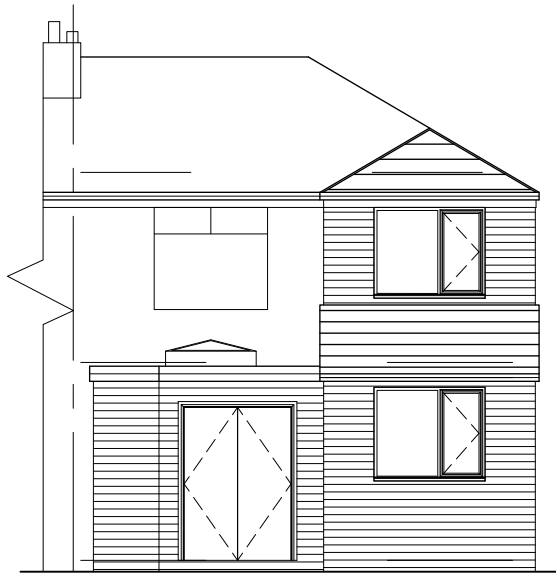

REAR ELEVATION
(PROPOSED)

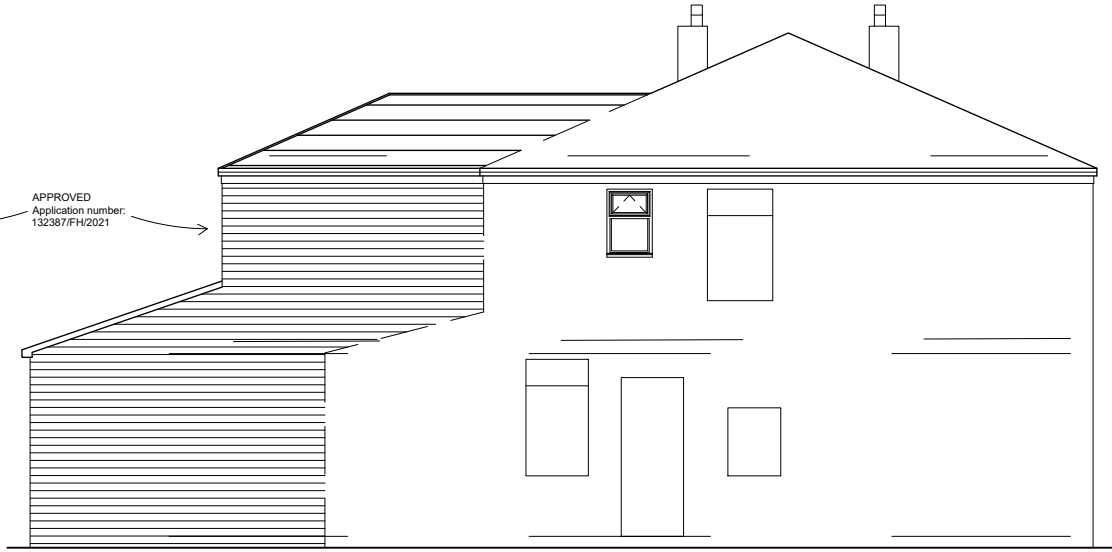

SIDE ELEVATION
(PROPOSED)

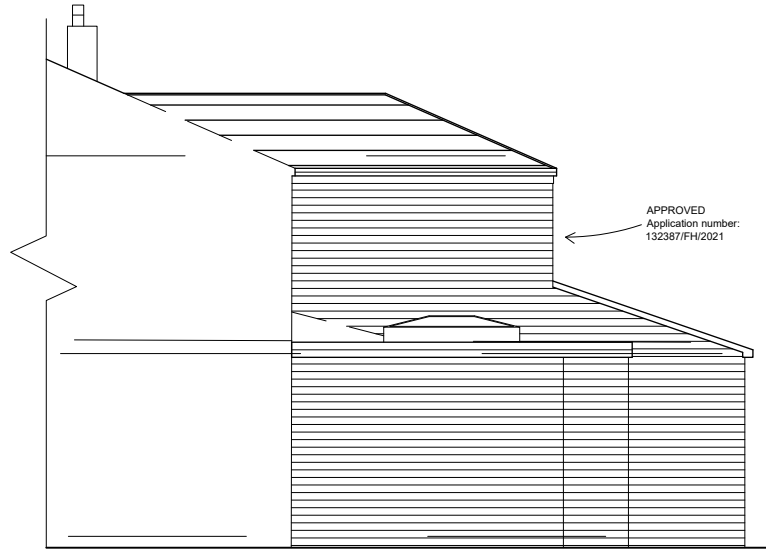

SIDE ELEVATION
(PROPOSED)

Building Design Services

M.FAROOQ
6 Stock Close
Rochdale
OL12 6BB
01706 712231
0796 7605 763

bds

For:

MR SAUD BASHIR RATHORE

PROPOSED SINGLE STOREY
REAR EXTENSION AT

17 Hatherley Road
Manchester
M20 4RN

Scale:
(Elevation)
1:100 @ A3

Job No. & Sheet
1825A/3