
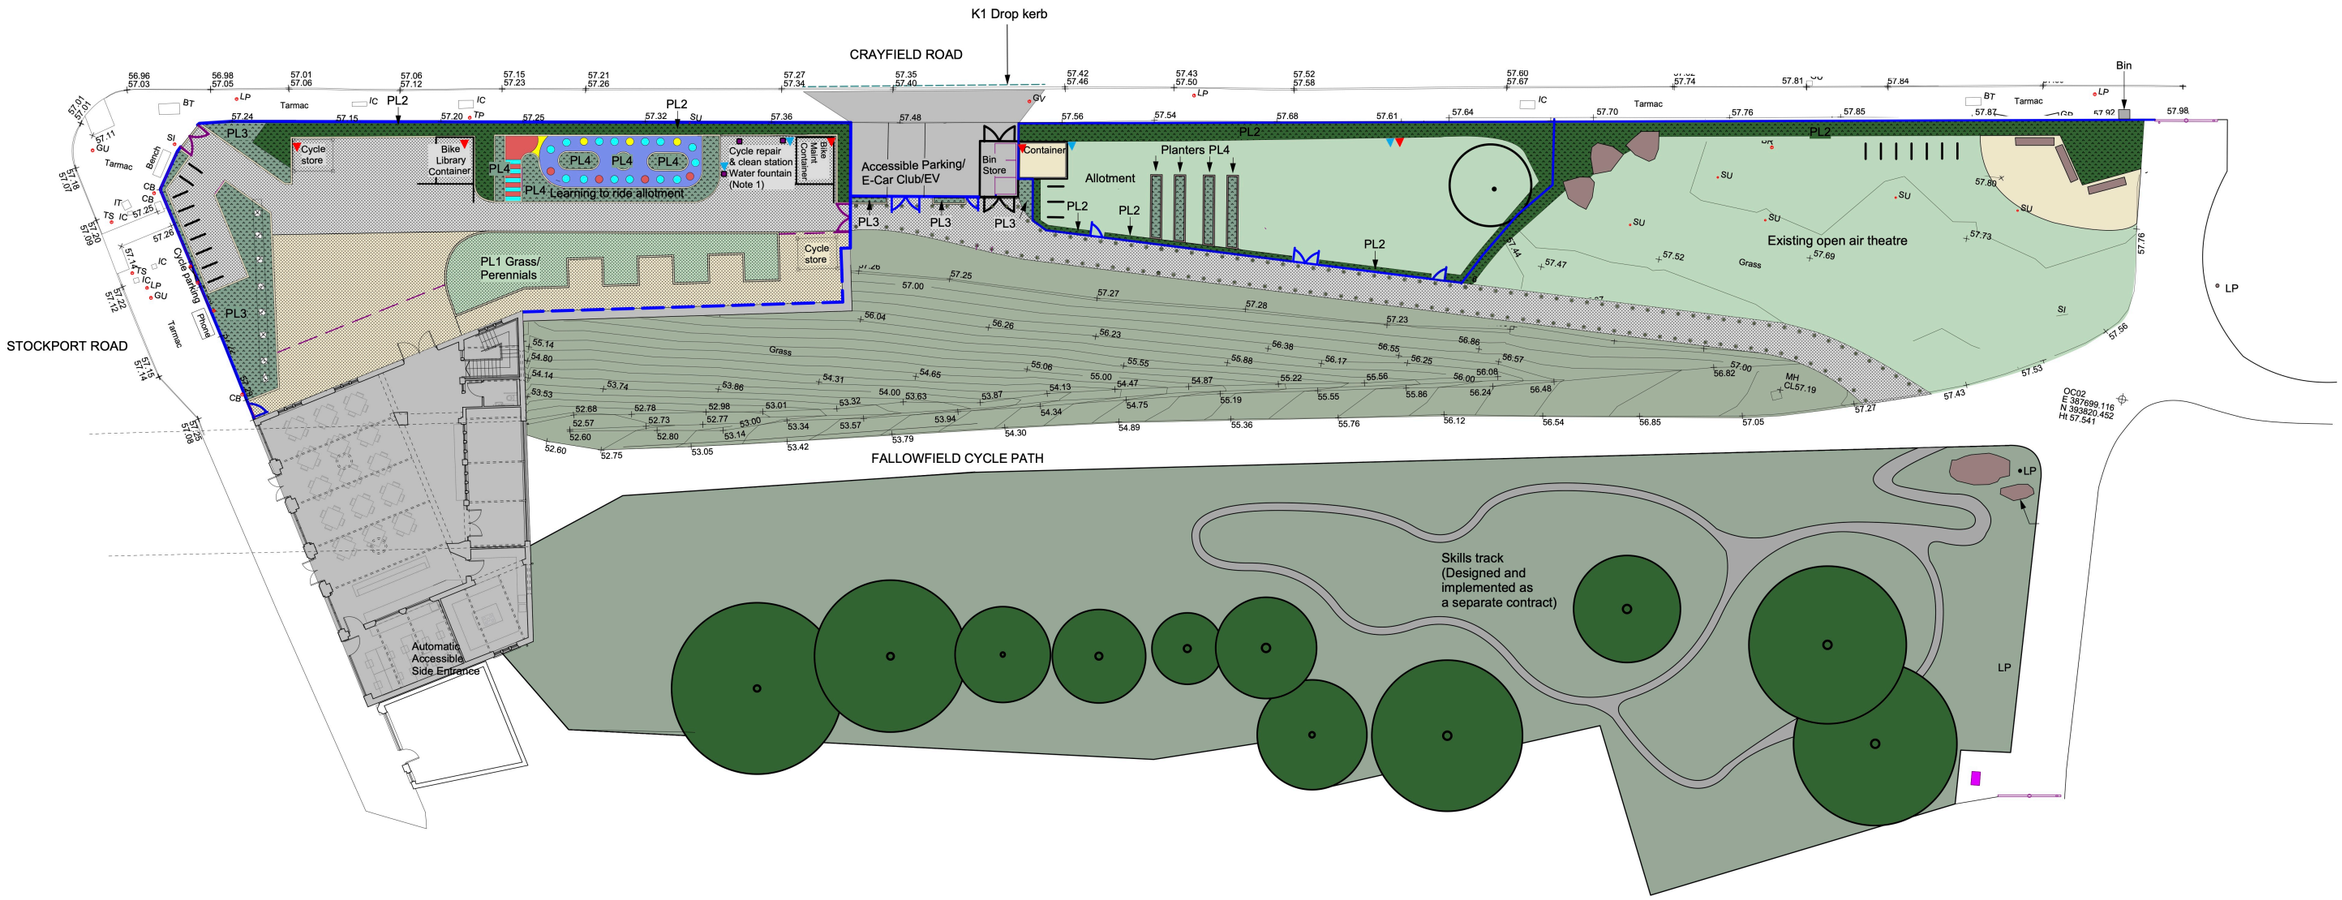


Tender Area Boundary (All coloured areas below)

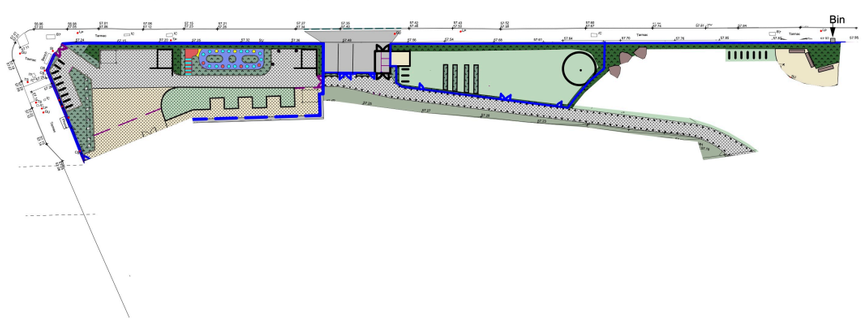

Notes
(1) To be read ith drawings 180/100, 113-116
(2) Station South to carry out planting and seeding works.

Planting Strategy
- Planting for biodiversity and provision of nectar and habitat
- Planting for amenity and provision of colour, setting, screening of road
- Planting for environment and protection from roadside air pollution
- Planting to protect the sewer running through the site (no willow)

PL1	Planting 1: Year 1 Lawn, Year 2 Wildlife Friendly Perennials - 9cm
PL2	Planting 2: Native Hedge with 20% Evergreen - 1+1 BR
PL3	Planting 3: Wildlife Friendly Perennials, Annuals & Bulbs - 9cm
PL4	Planting 4: Food Crops (Annual and Perennial) - Plug Plants

N

reShaped
Landscape Architecture
22a Jordan Street,
Liverpool
L1 0BP
Tel: 07788991854
Email: Elaine@reshaped.uk.com

Client: Station South CIC
Project: Station Green
Title: Station Green Planting

Drawing Status	Date Created	Drawing Scale
Planning	19/04/22	1:200@A1

Drawing Number	Rev:
180 - 101	-