

GENERAL NOTES

Drawings to be read in conjunction with G250 series drawings, including:

G250 Elevations
10333-SHP-ZA-00-EL-A-G250-XXX

G250 Details
10333-SHP-ZA-00-DE-A-G250-XXX

Drawings to be read in conjunction with Architectural Specification, Conservation methodology and further drawing series, including:

G251 Façade Details

OUTLINE MATERIALITY

Facing brickwork and limestone coping subject to material sampling against cleaned and refurbished portion of existing external brickwork and masonry.

MASONRY TYPES

MBR-101
Facing Brickwork

MAC-991
Limestone Coping




KEY

Existing brickwork and masonry to be cleaned and repaired where required

New facing brickwork: MBR-101

New limestone coping: MAC-991

KEY PLAN

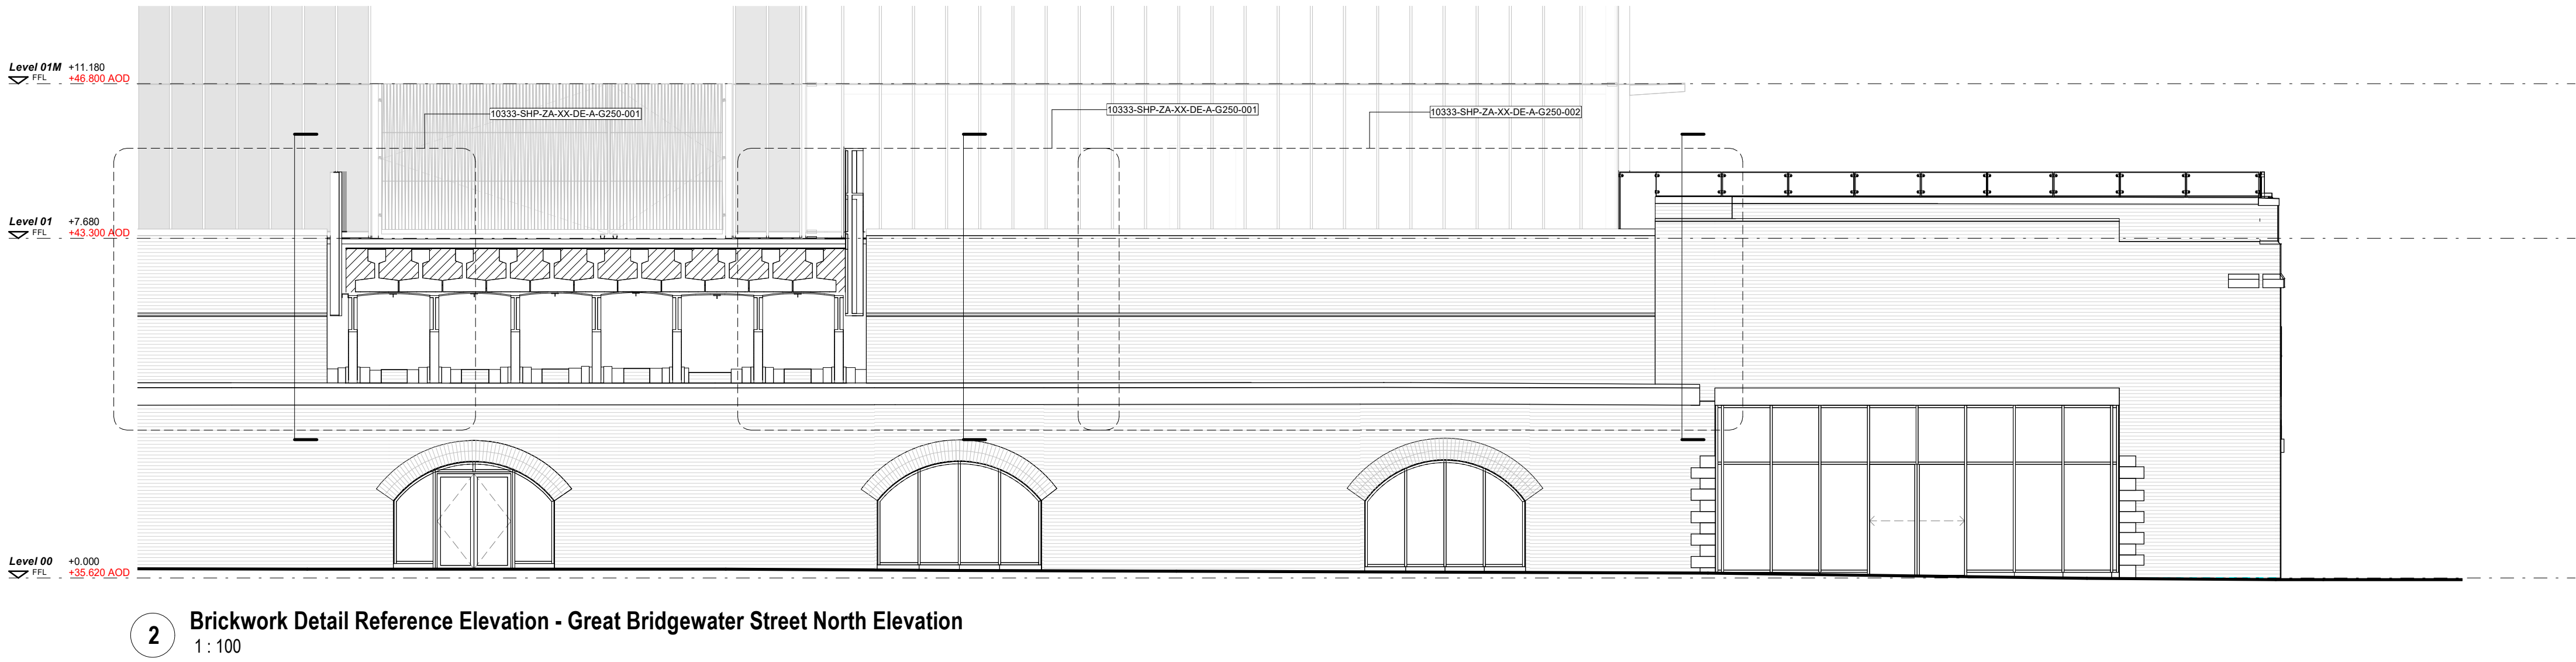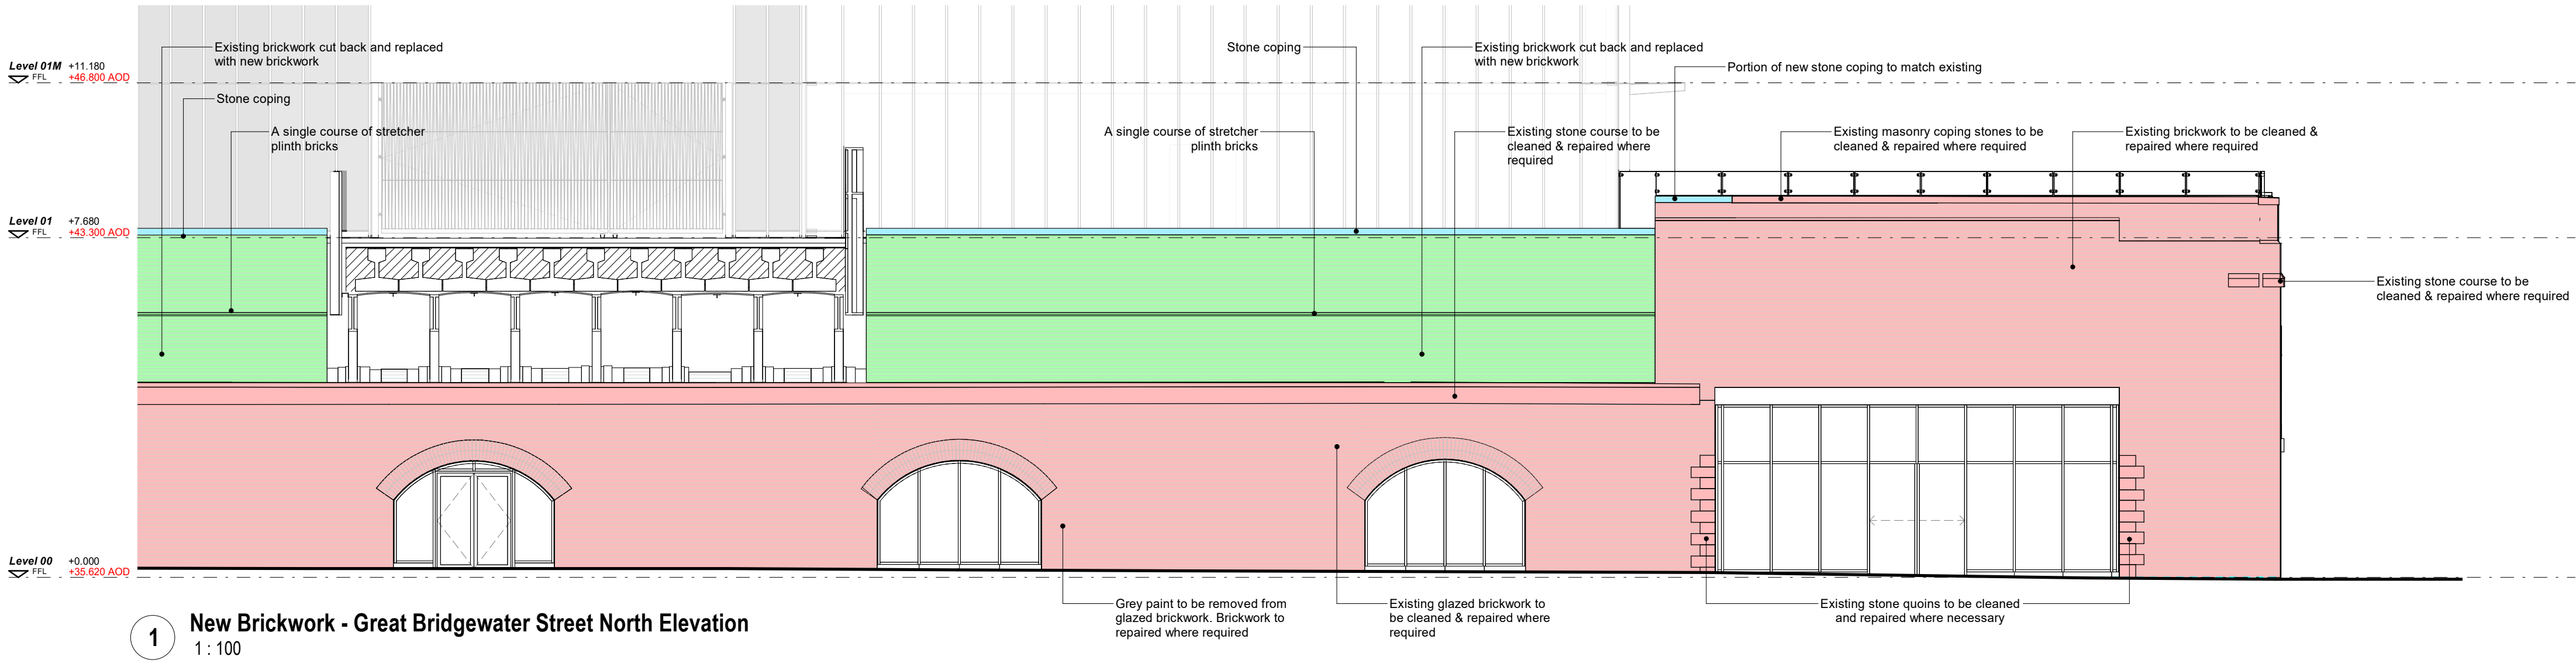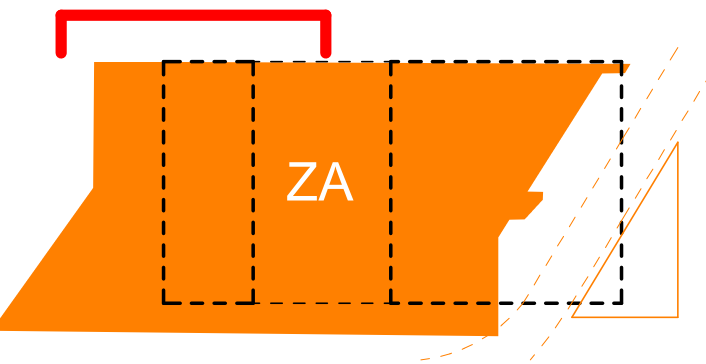

This drawing is copyright.
Do not scale off dimensions.
All dimensions to be checked on site by contractor.
Contractor to report any dimensional discrepancies, errors or omissions prior to commencing on site.
Drawing to be read in conjunction with SHP specification.

Indicative details to illustrative visual intent only. All to contractors design.
All details to be co-ordinated with adjacent trades and SE and M+E Engineers details.
The contractor is responsible for meeting the specified performance criteria

Rev	Date	Description
P01	24-05-2021	First Issue

Project Title
**Viadux
Manchester**

Status
Stage 4

Drawing Title
**Zone A - Great Bridgewater Street North
Elevation Brickwork Detail Reference
Elevation**

Job No
10333

Scale
1 : 100@ A1

SHP Drawing Code
10333-SHP-ZA-XX-EL- A-G250-001

Revision
P01

simpsonhaugh

Manchester
+44 (0)161 835 2345

London
+44 (0)20 7549 4000