




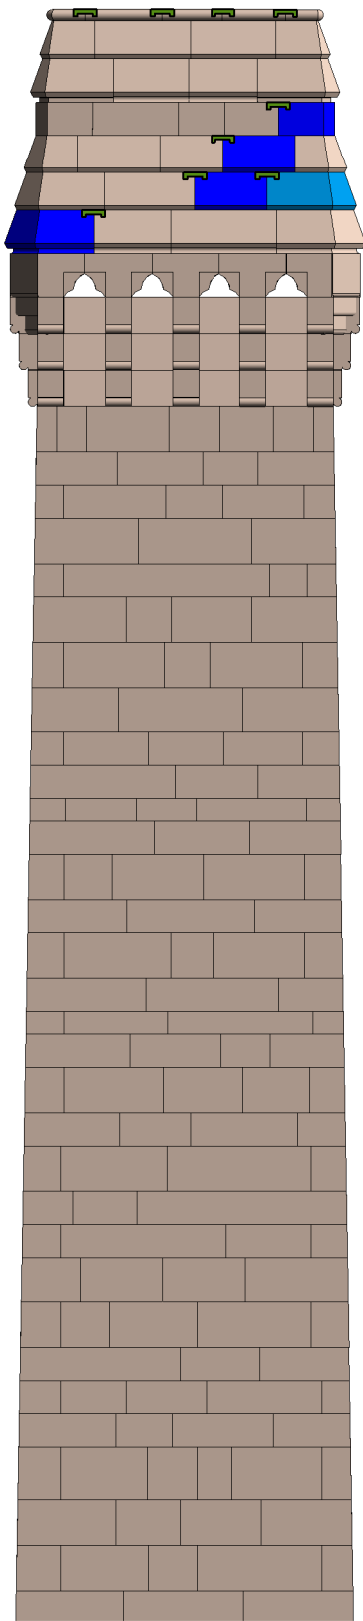


CS32 North
1 : 50

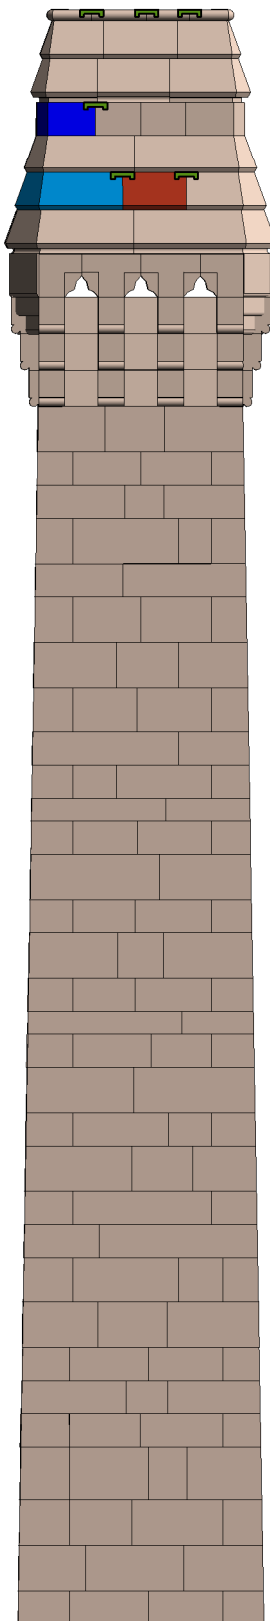


CS32 West
1 : 50

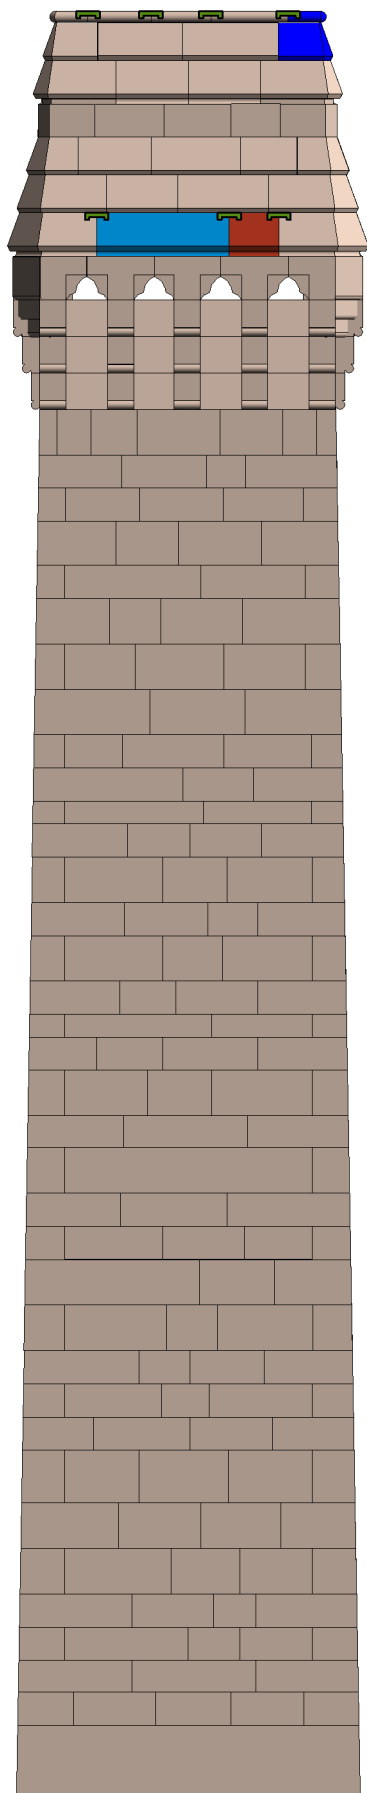

CS32 South
1 : 50

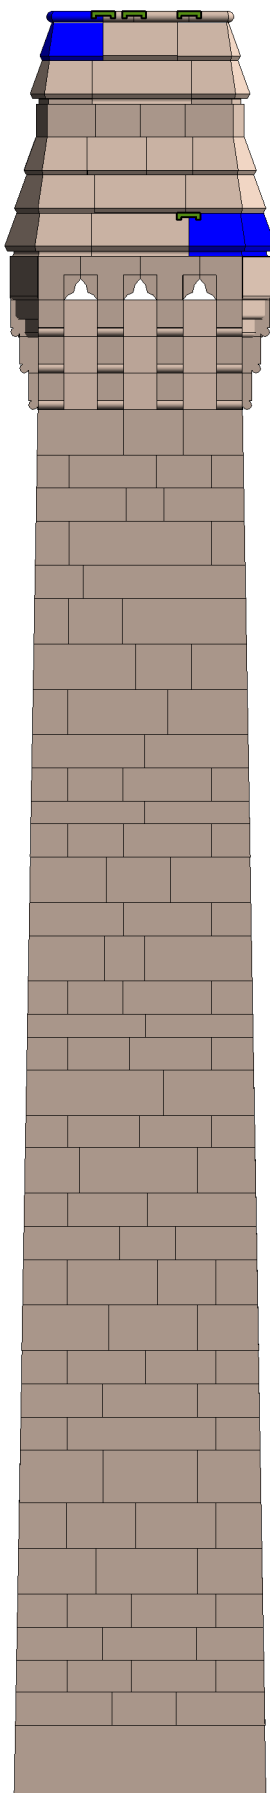


CS32 East
1 : 50

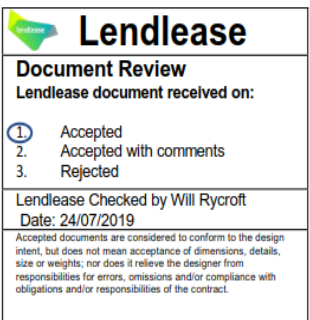

Scale Bars to be used as guidance only - refer to sheet size below									
1:100	mm	1000	3000	5000	7000				
1:200	mm	5000	8000	12000	16000				
1:500	m	5	15	25	35				
1:1250	m	10	30	50	70	90			

Notes:
Drawings are based on survey data and may not accurately represent what is physically present.
Do not scale from this drawing. All dimensions are to be verified on site before proceeding with the work.
All dimensions are in millimeters unless noted otherwise.
Purcell shall be notified in writing of any discrepancies.

Key Plan

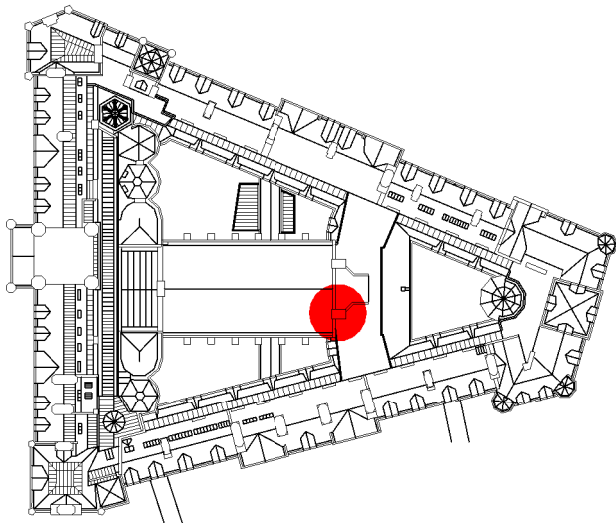

KEY

- Existing stone and reference number
- Existing stone to be adjusted and reused
- Existing eroded or damaged stone to be reused after cutting to new size
- Existing stone cut to new size and used to replace damaged or eroded stone.
- New stone like for like replacement of existing
- New stone new size to suit location following adjustment of existing stones
- Stone number
- Course number (from top down)
- Existing and replacement cramps between stones as NBS clause C41.282
- Existing and replacement cramps across feathers as NBS clause C41.283
- Remove metal fixing and fill hole as NBS clauses C41.411

NOTES

Refer to NBS clause C41.321 for rebuilding chimneys.
Sections of chimney that are not rebuilt are to be repointed as NBS clause C41.821 with brick sections repointed as clause C41.822

-	28/05/2019	GR	SK	First Issue
ISSUE	DATE	APPROVED	DRAWN	DESCRIPTION



OUR
TOWN
HALL
PROJECT



PURCELL

Project Office, Room 308, Town Hall, MANCHESTER M60 2L1
+44 (0) 7970 097 432
www.purcelluk.com

PROJECT STATUS	RIBA STAGE 4		
CLIENT	MANCHESTER CITY COUNCIL		
PROJECT	OUR TOWN HALL		
DRAWING TITLE	Chimney Number CS32 Proposed Repair		
SIZE & SCALE	A2: As indicated		
DRAWING STATUS	Tender		
JOB NUMBER	236959		
DRAWING NO.	OTH-PUR-TH-RF-DWG-A-4193		REV