
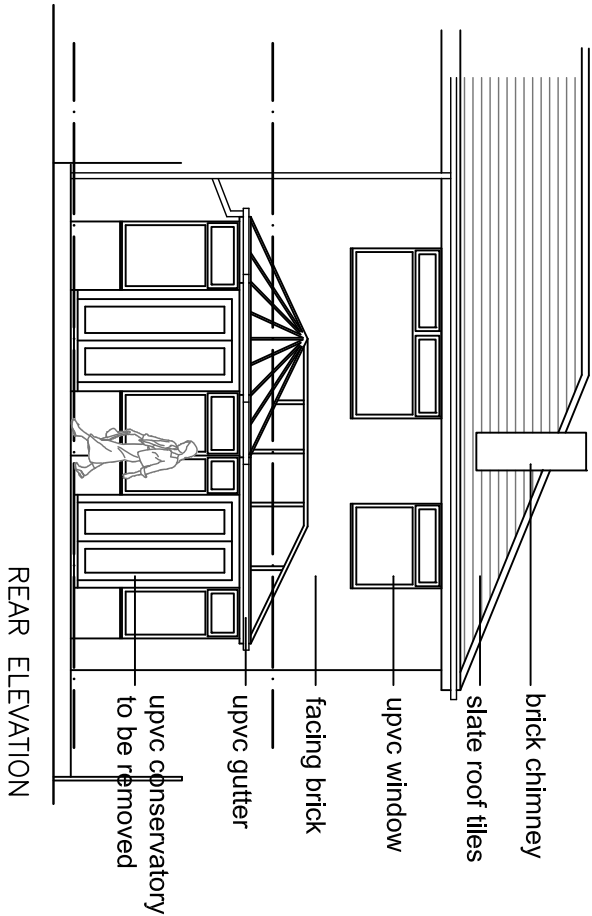
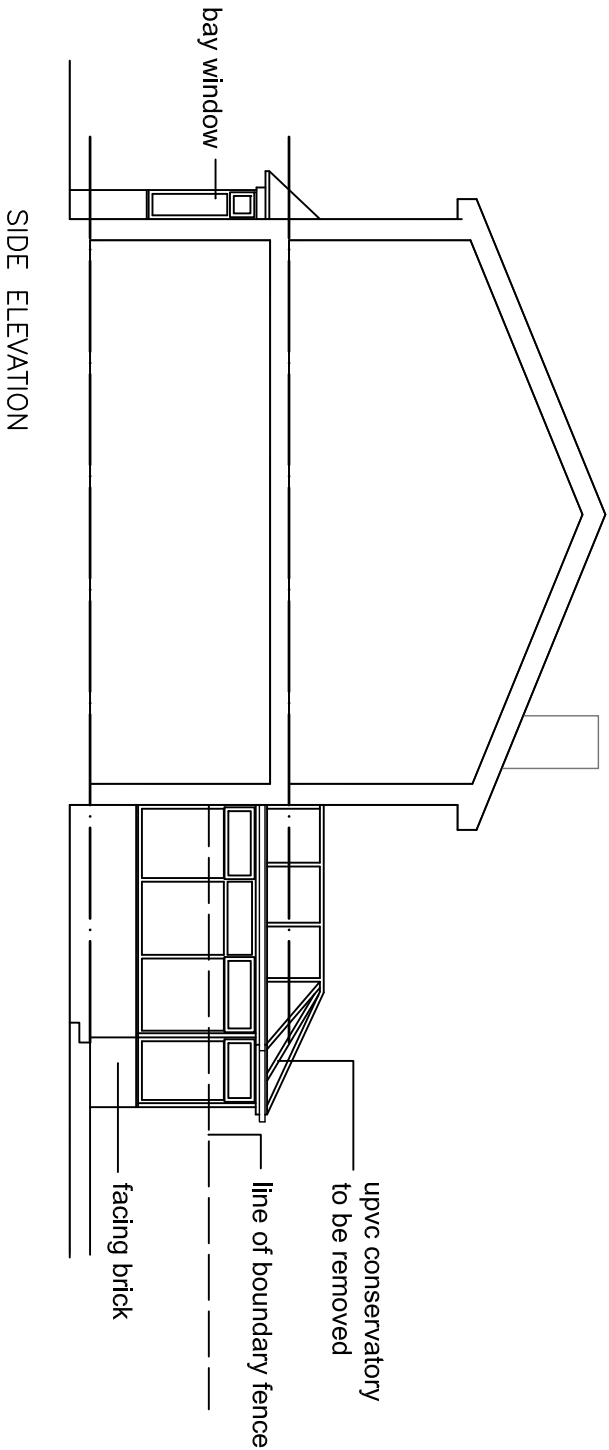
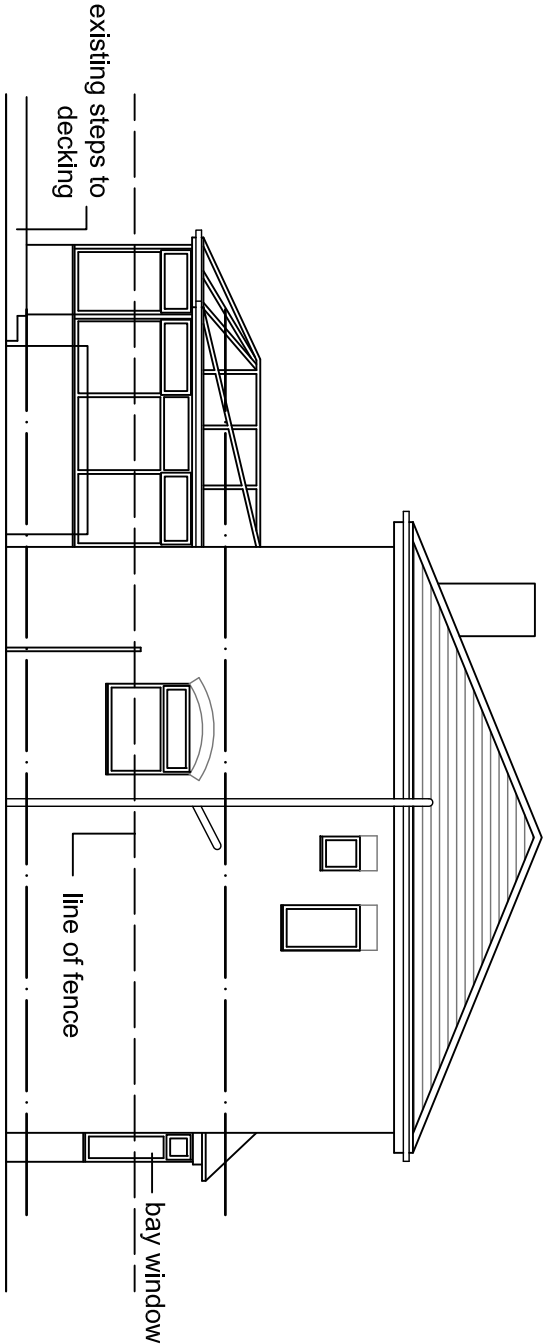


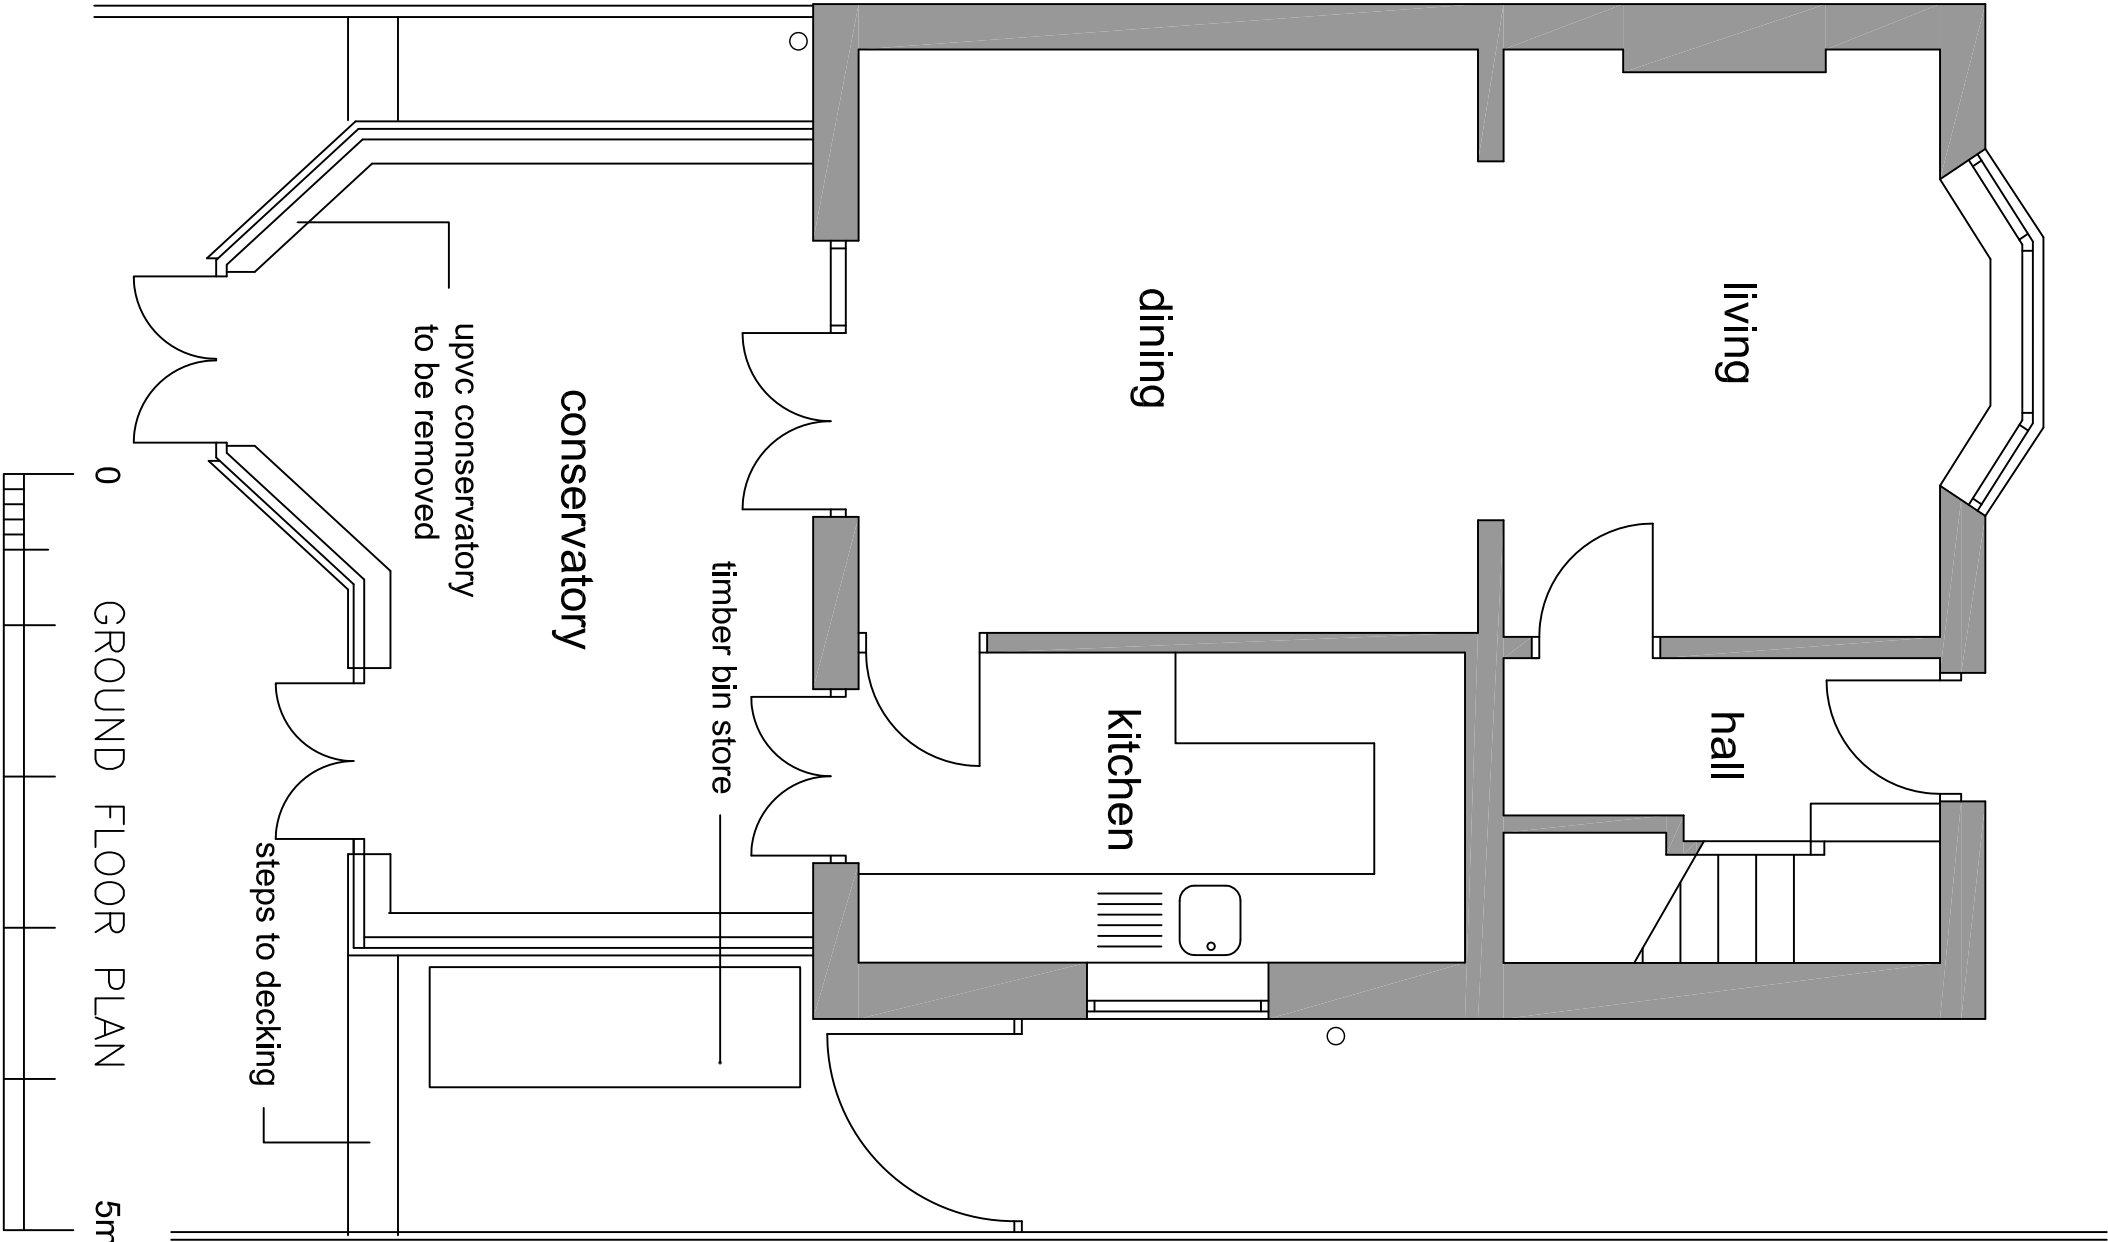

revisions	
existing plans and elevations 8 floyd avenue chorlton	
date: april 2022	scale 1:50 & 1:100 @a3
status: preliminary	dwg. d421/C/03
DO NOT SCALE – IF DIMENSIONS ARE NOT GIVEN PLEASE ASK	

architectural designworks limited

designworks

BUILDINGS	SPACES	PLACES