
Notes

This document is © Falconer Chester Hall Limited.
All drawing measurements shall not be obtained by scaling. Any discrepancies on this document to be immediately reported to the Architect. Verify all dimensions and levels prior to construction. This Document shall be read in conjunction with related documents, specifications and associated models.

0 1 2 3 4

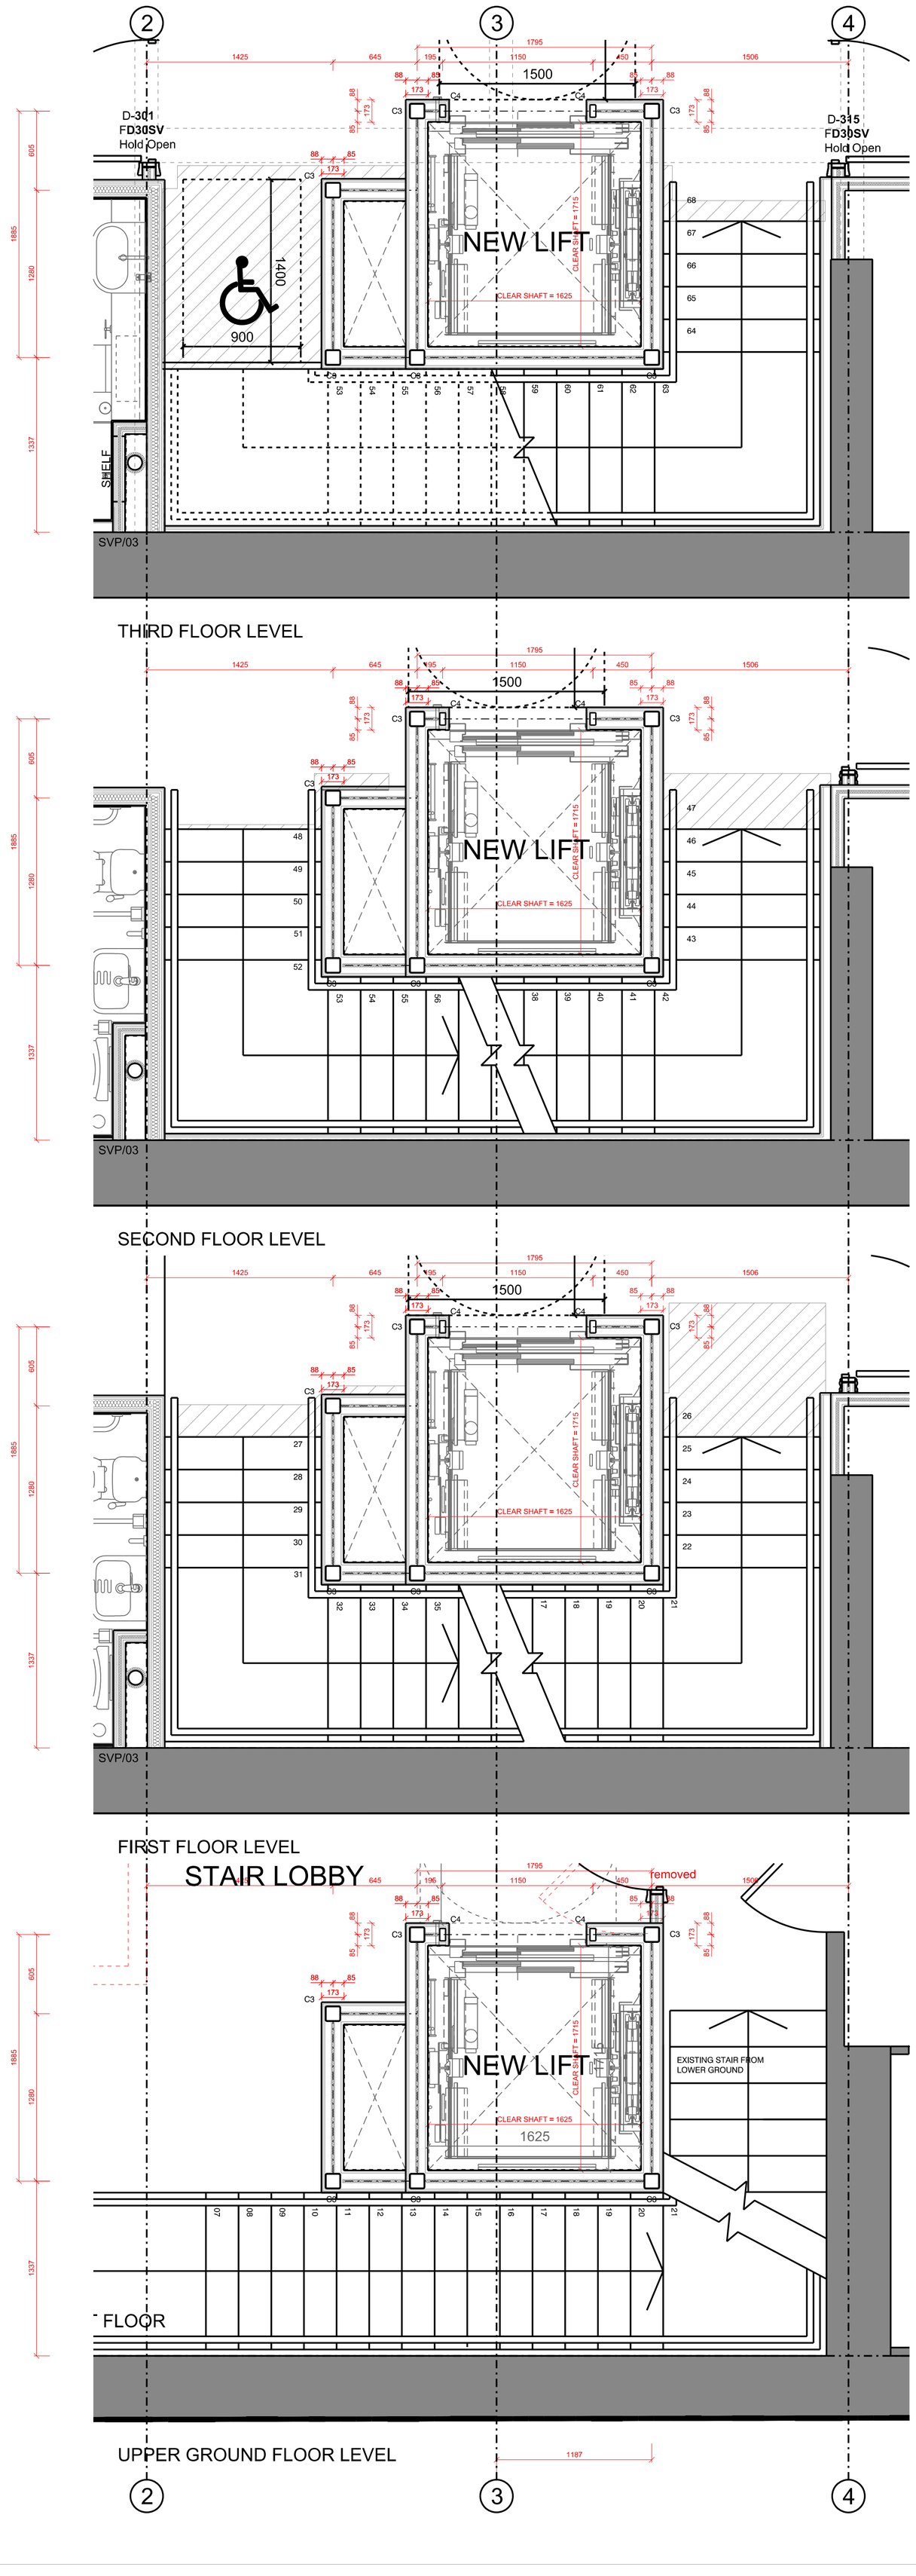

P01 22.12.21 SW MS First Issue.
Rev: | Date: | By: | Chk By: | Rev Note:

FALCONER CHESTER HALL

FCH

London | Liverpool | Manchester | www.fcharchitects.com | +44(0)151 243 5800

Project Title
47 Peter Street, Manchester
Client
KRO Hospitality
Drawing Title
Lift Shaft Setting Out Plan
Drawing No.
P20048-FCH-XX-XX-DR-A-6100
Rev
P01
Status
S1
Issue suitable for:
COMMENT
Date
22.12.21
Drawn By
SW
Job No.
P20-048
Drawing Stage
TENDER
Scale
1:50 @ A1
Checked By
GJ