


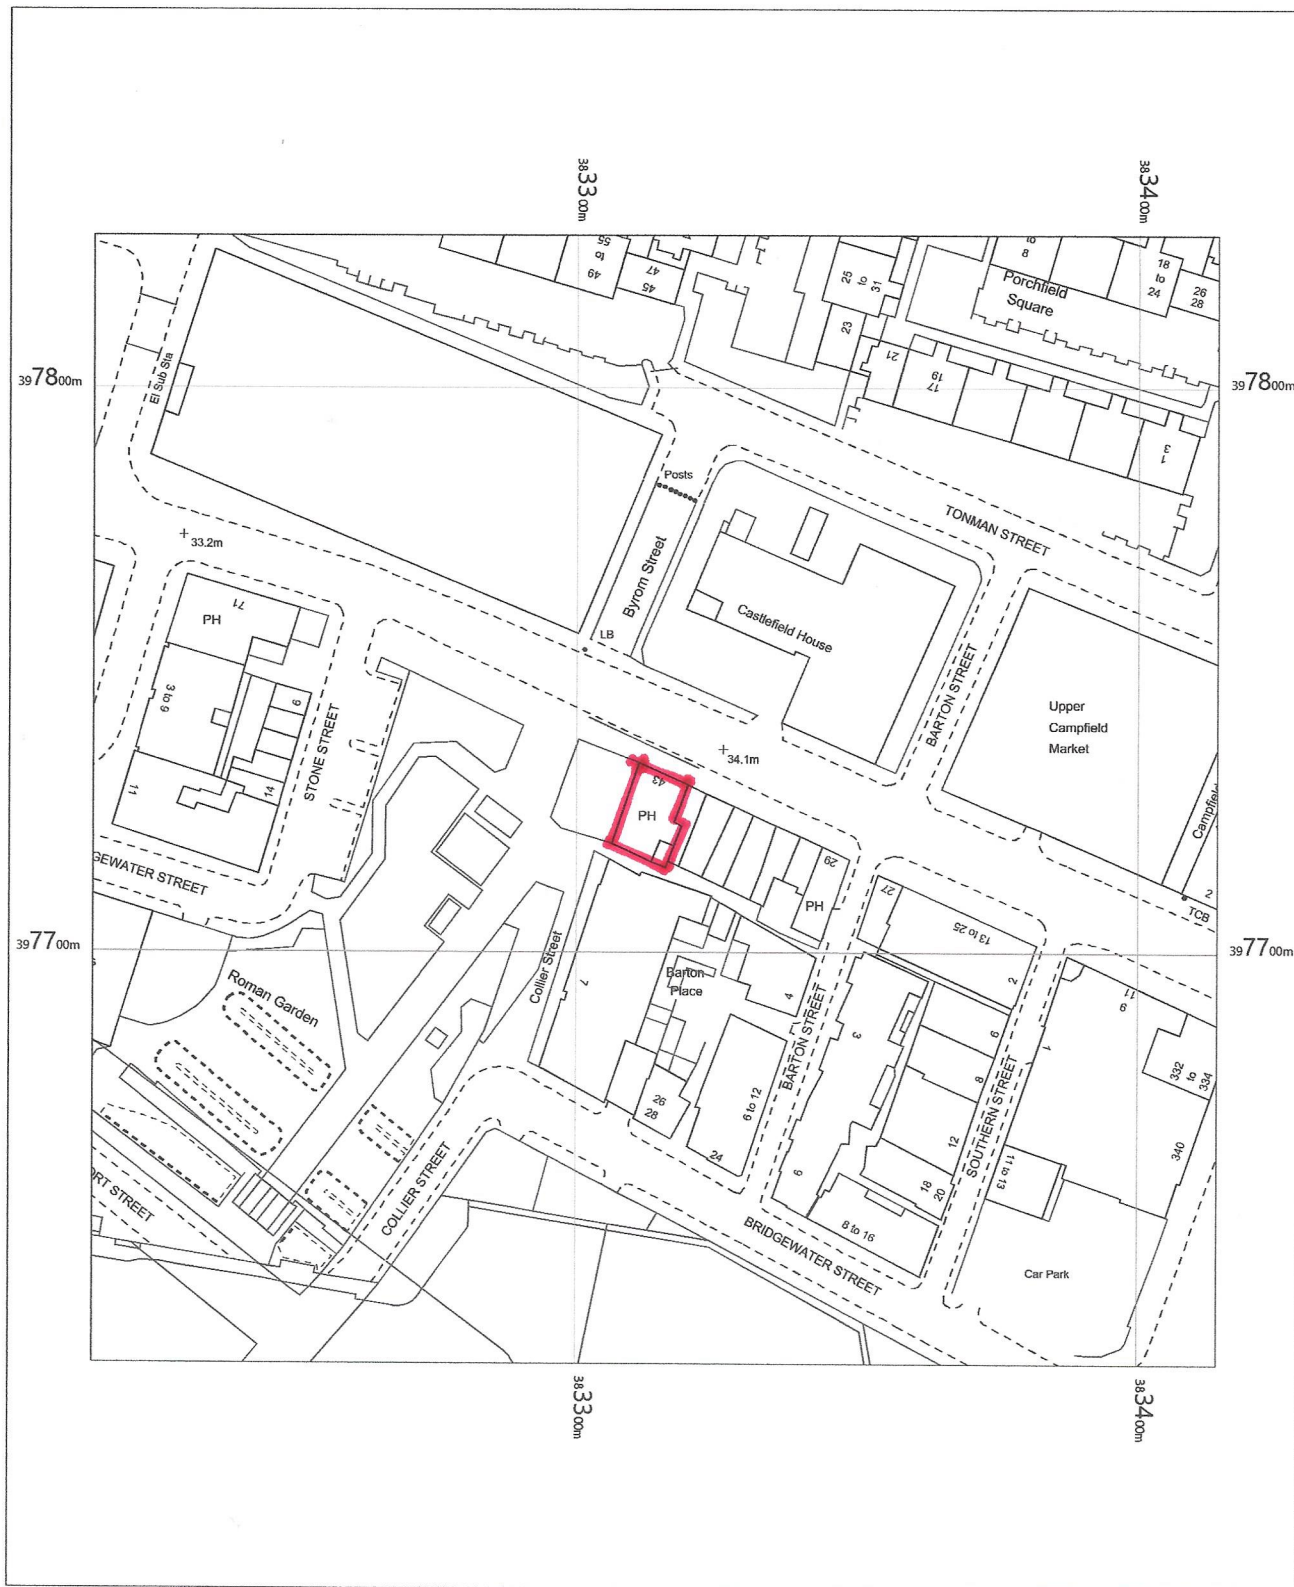

OS MasterMap 1250/2500/10000 scale
 Thursday, October 7, 2021, ID: BLJT-00994889
www.planningapplicationmaps.co.uk

1:1250 scale print at A4, Centre: 383314 E, 397727 N

©Crown Copyright Ordnance Survey. Licence no. 100051661

