
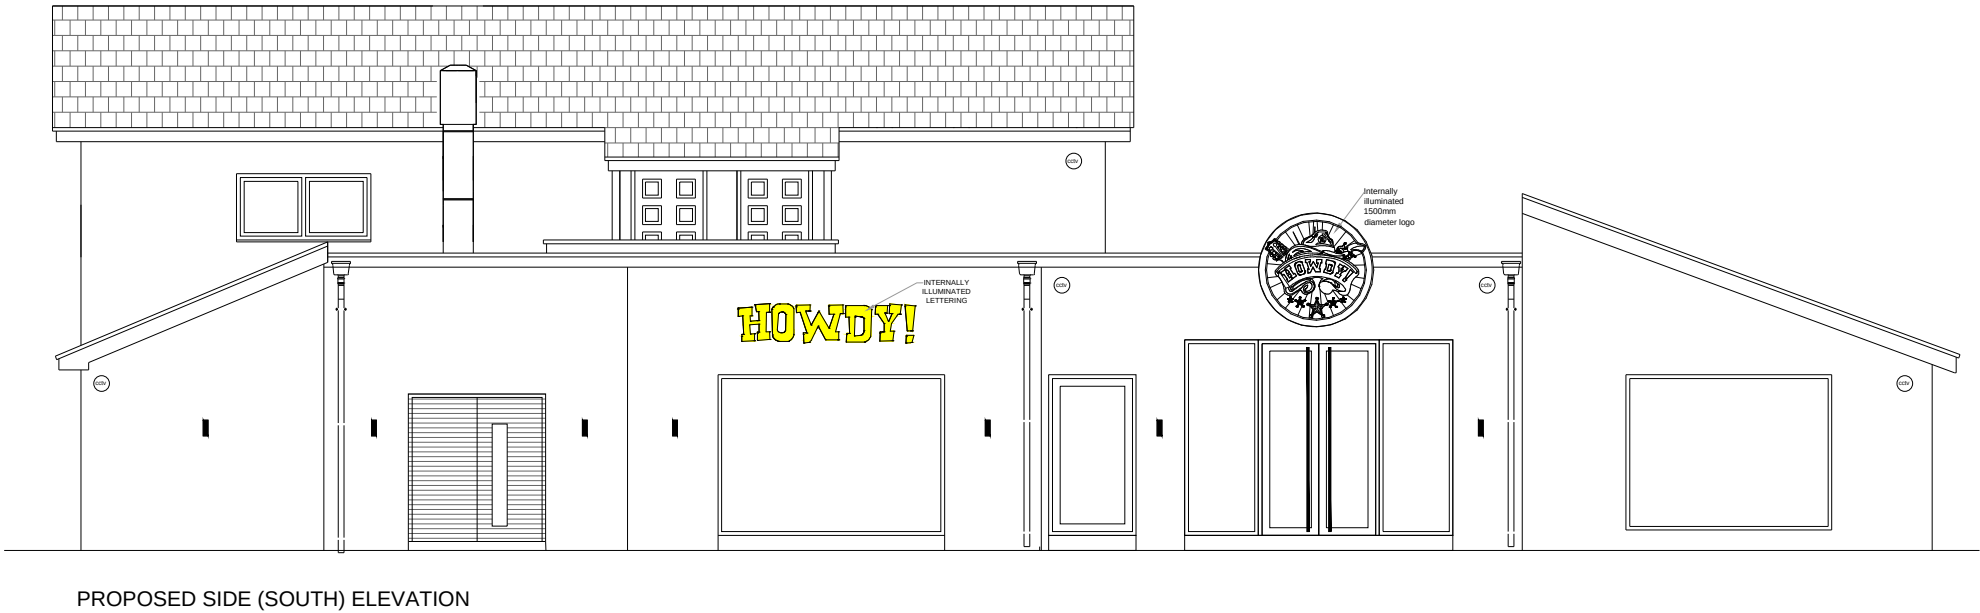
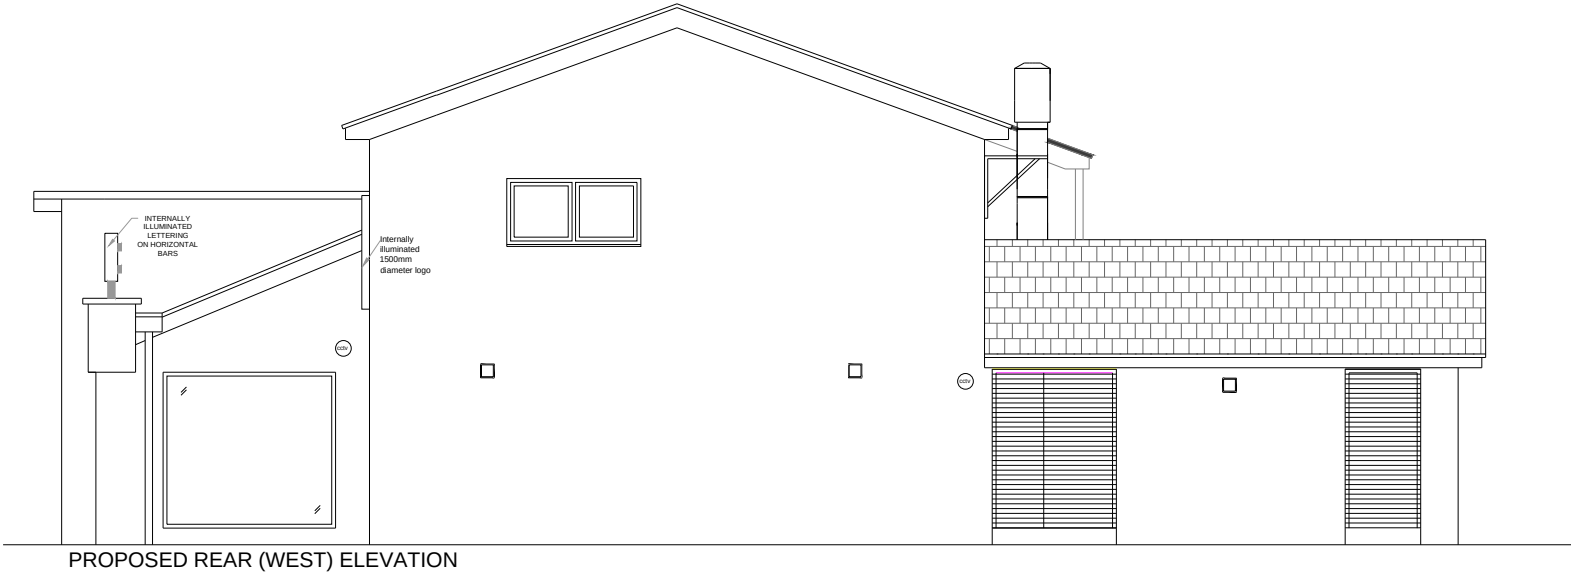


Contractor and furniture manufacturers to take on site measurements before commencing any work, architect will not be held responsible for any mis-fits on site

Any internal layout changes will need to be approved by head office prior.

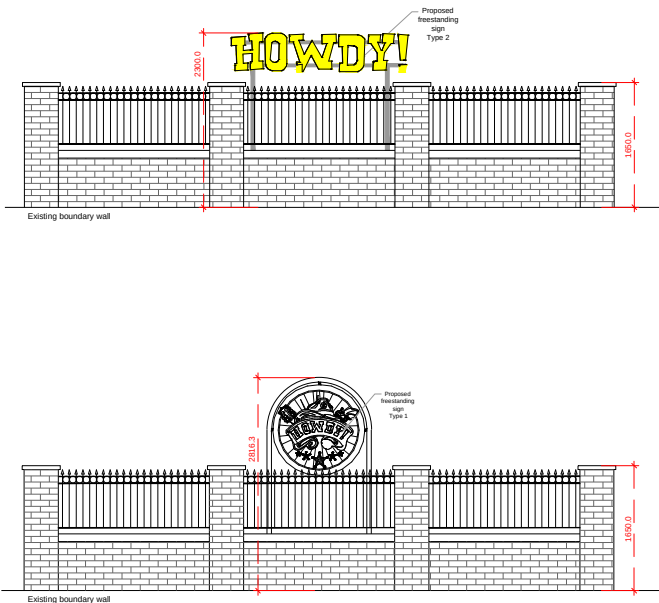

REV C - 04-05-2022
AMENDMENTS TO SIGNAGE
REV B - 21-04-2022
AMENDMENTS TO SIGNAGE
REV A - 24-03-2022
AMENDMENTS TO SIGNAGE

Drawing no. 6.0					
SIGN OFF					
DATE:					
CLIENT:					
HEAD OFFICE:					
date	rev.	revision/author/checker			
purpose of issue PLANNING					
project HOWDY'S - MANCHESTER					
drawing PROPOSED ELEVATIONS					
Job no. 2020-280		rev.			
drawn GS		checked			
scale 1:100@A3		date 04.05.2022			

architect
and interior design

17 COLESHILL ROAD BIRMINGHAM B36 8DT
TEL: 0121-783-6211 Mob: 07852135945
Email: gs@architectinteriors.co.uk www.architectinteriors.co.uk