


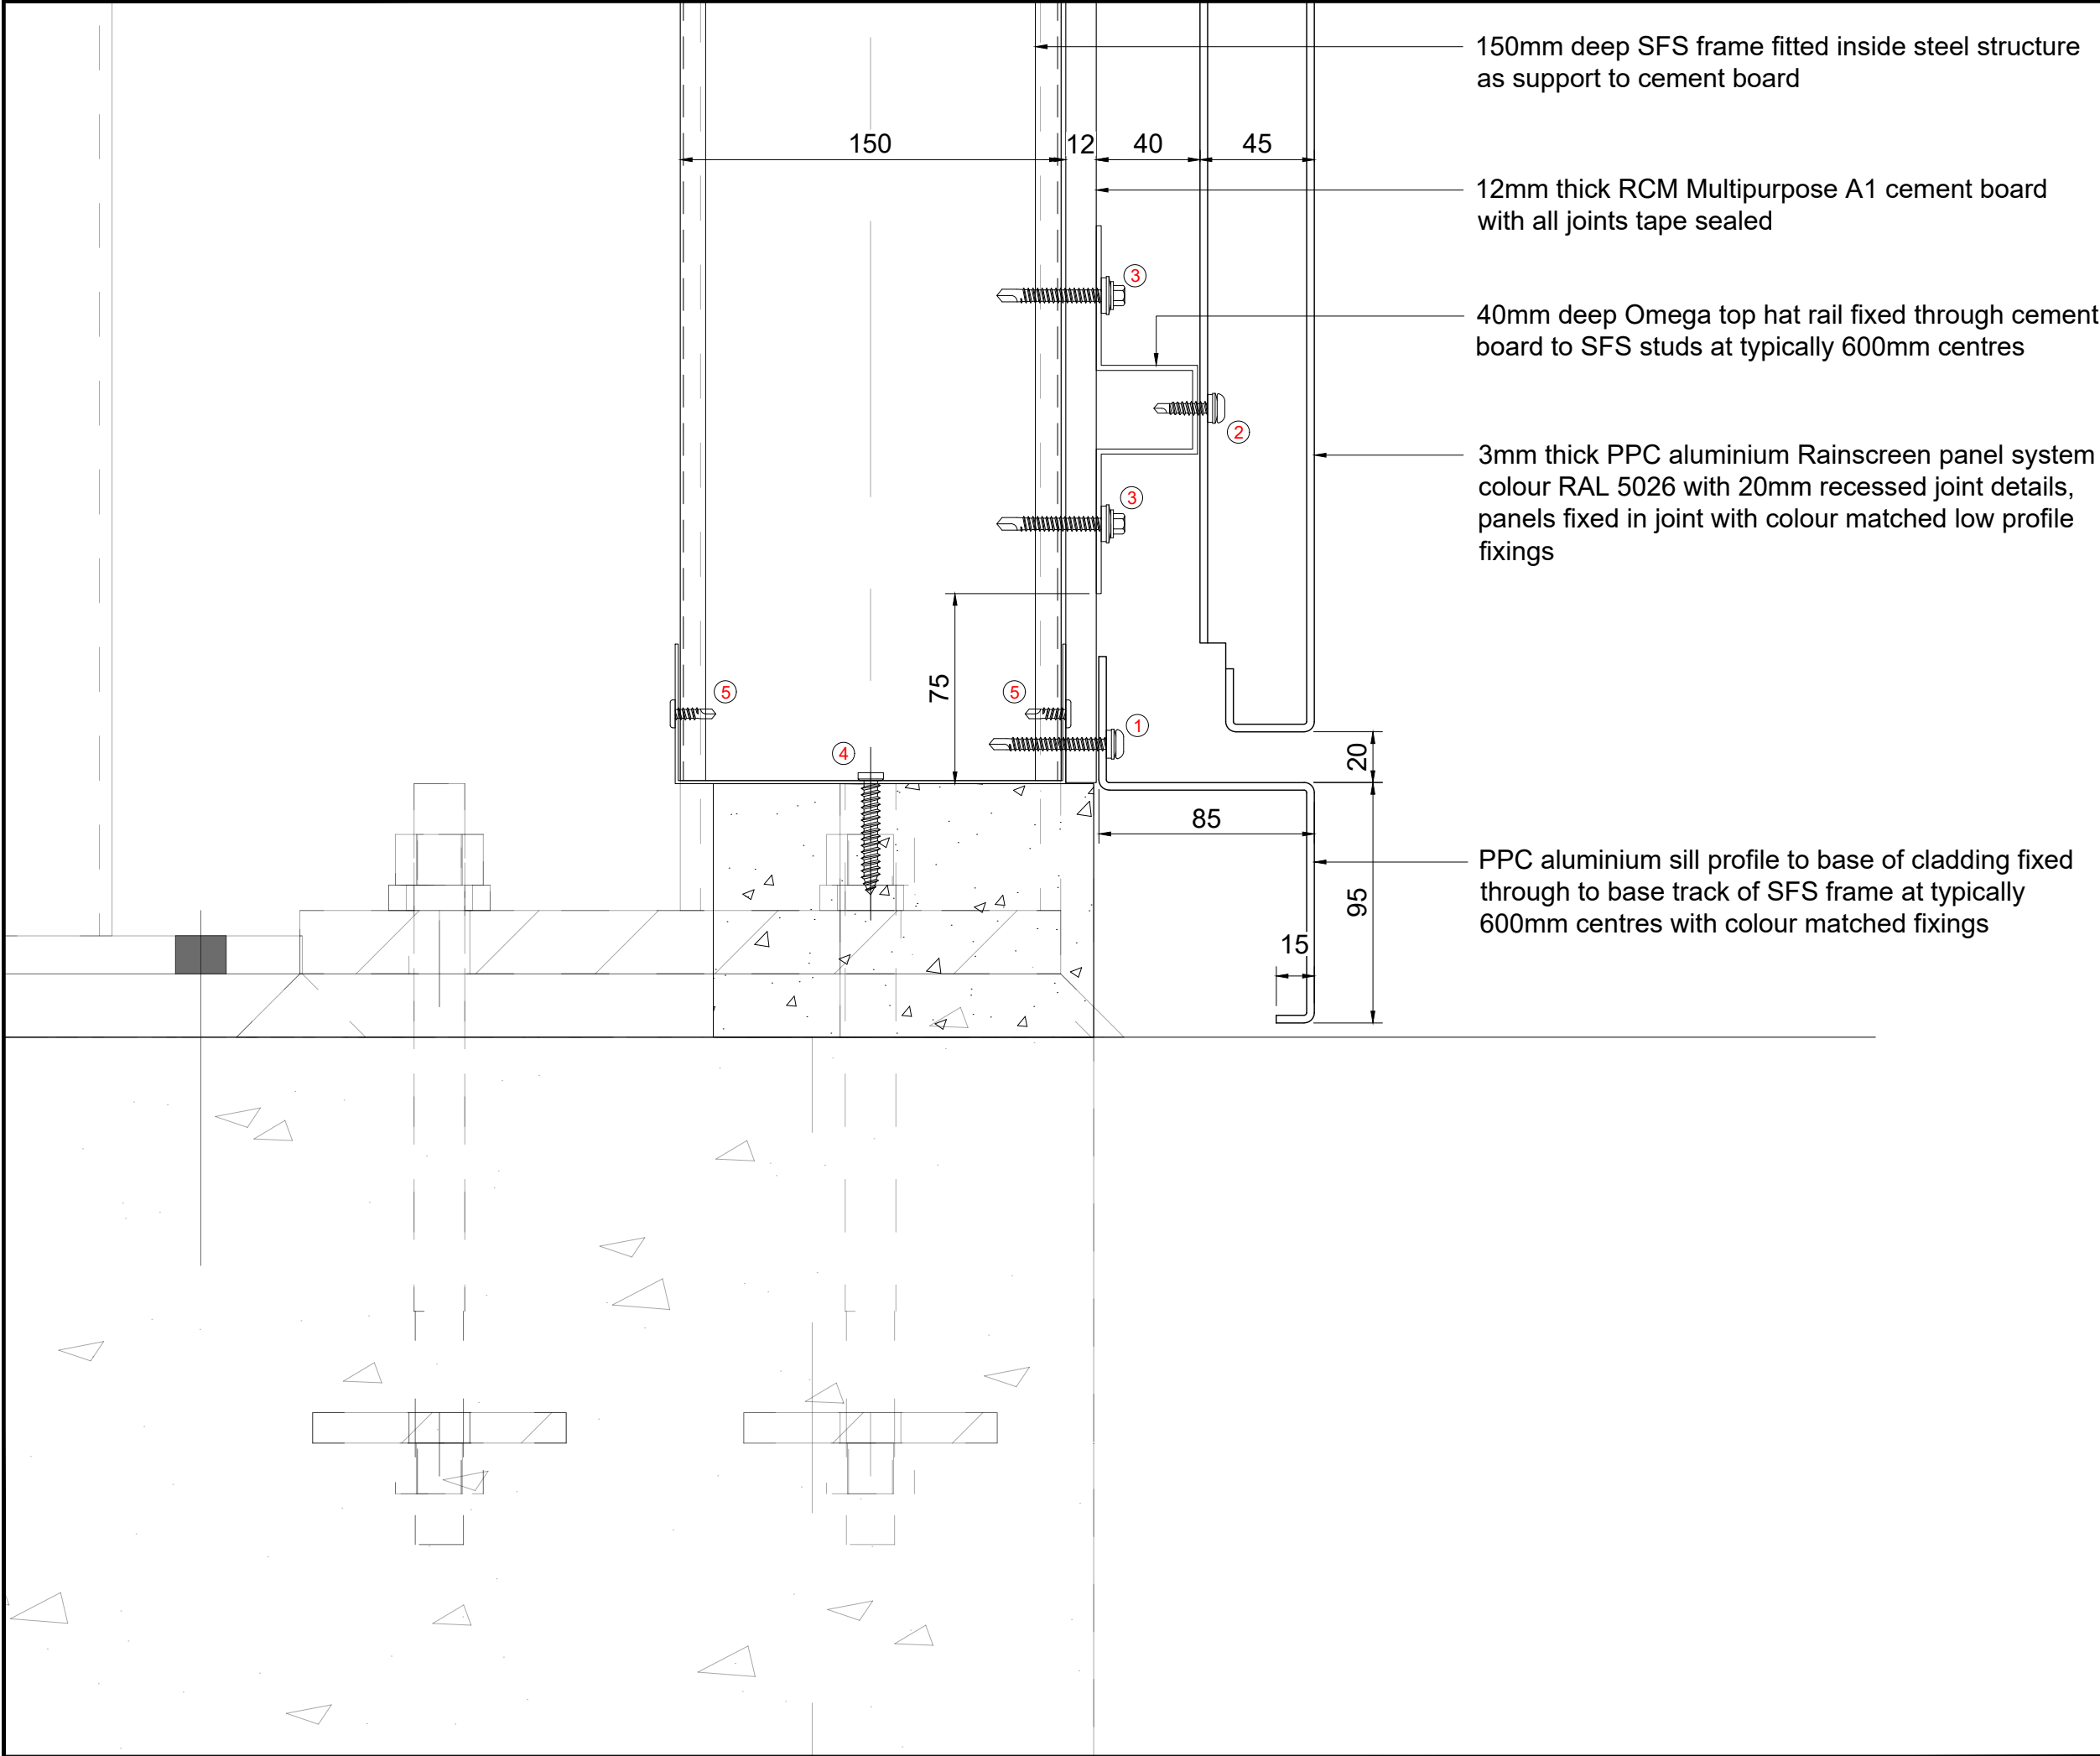

DO NOT SCALE: CONTRACTOR TO CHECK ALL DIMENSIONS AND REPORT ANY OMISSIONS OR ERRORS. ALL DIMENSIONS ARE IN MILLIMETRES

GENERAL NOTES:			
FIXING REFERENCES			
①	DF3-SSA4-PL-S10-5.5x50 RAL 5026		
②	DF3-SSA4-PL-S10-5.5x25 RAL 5026		
③	DF3-SS-A15-5.5x55		
④	Hilti HUS-6x45		
⑤	Hilti S-MD03ZW-5.5x25		
⑥	DF12-A15-5.5x38		
⑦	DF12-SS-A15-5.5x60		
⑧	DF3-SSA4-PL-S29-5.5x35 RAL 5026		
⑨	DF3-A15-5.5x25		
⑩	DF3-H15-5.5x25		
REVISIONS:			
REV:		DRN BY:	DATE:
P1	1ST ISSUE	SC	05.12.17
PURPOSE OF ISSUE:			
PRELIMINARY			
METCLAD CONTRACTS LTD HAZELFORD WAY NEWSTEAD VILLAGE NOTTINGHAM NG15 0DQ T/ 01623 720032 F/ 01623 721393 admin@metclad.co.uk www.metclad.co.uk			
METCLAD PROJECT No: 2535			
MAIN CONTRACTOR:			
MORGAN SINDALL			
PROJECT:			
HOUSE OF SPORT ENTRANCE CANOPY MANCHESTER			
DRAWING TITLE:			
BASE DETAIL TO WALL PANELS			
DRAWN BY: SC		CHECKED BY: AG	
SCALE @ A3: 1:2.5		DATE: 11.02.2022	
DRAWING NO: HOS-MET-00-00-DR-Y-0010		REV NO: P01	