



0.5 0 0.5 1 1.5 2 2.5
SCALE 50
1:1

1 0 1 2 3 4 5
SCALE 100
1:1

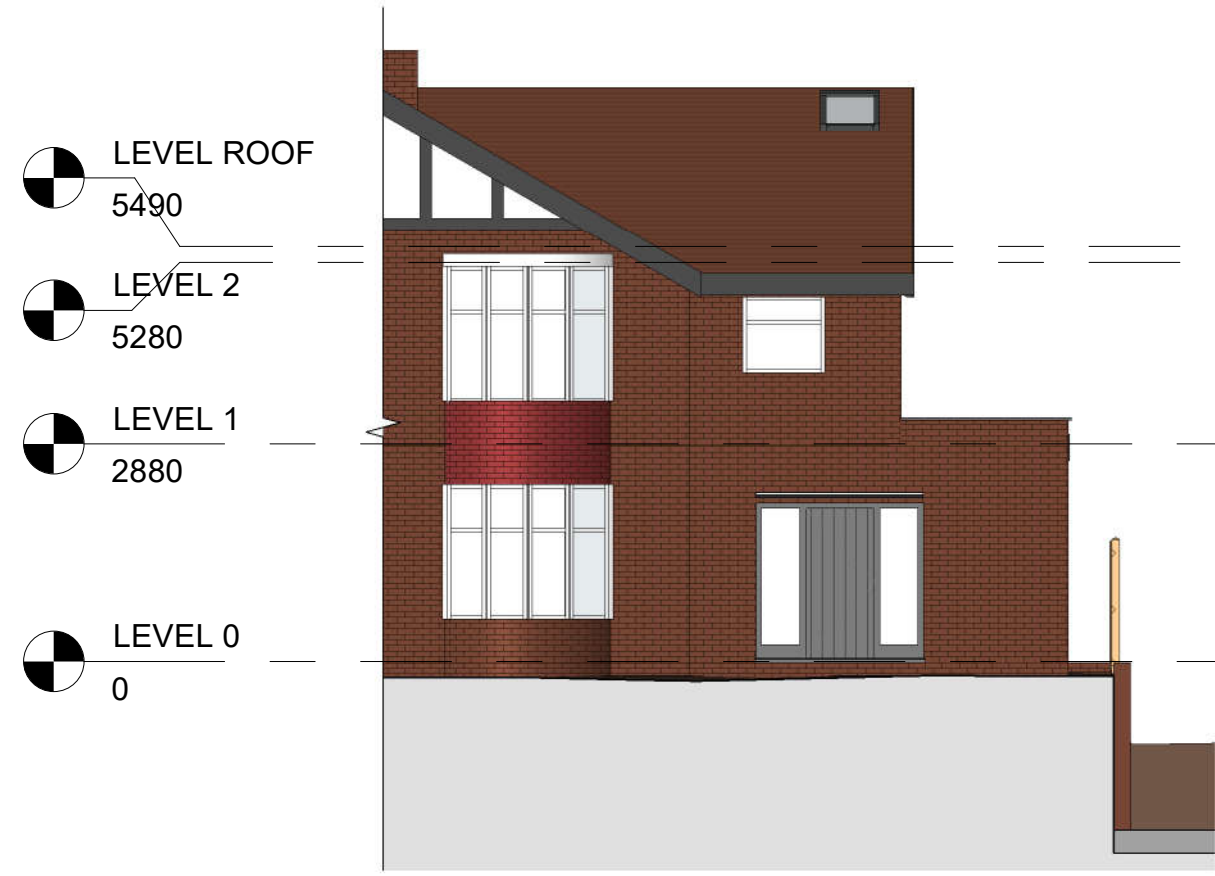

1 Front - Proposed
1 : 100

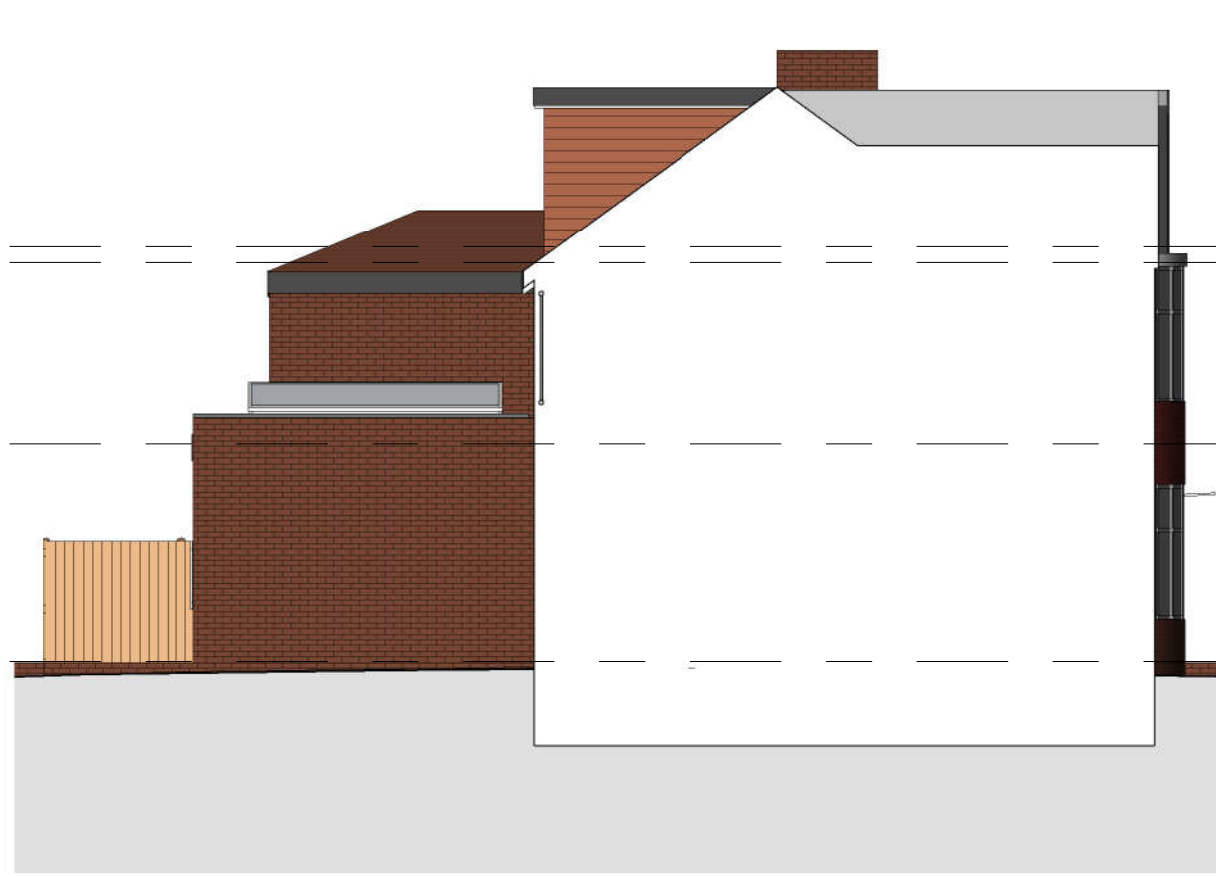


2 Left Side - Proposed
1 : 100




3 Rear - Proposed
1 : 100




4 Right Side - Proposed
1 : 100

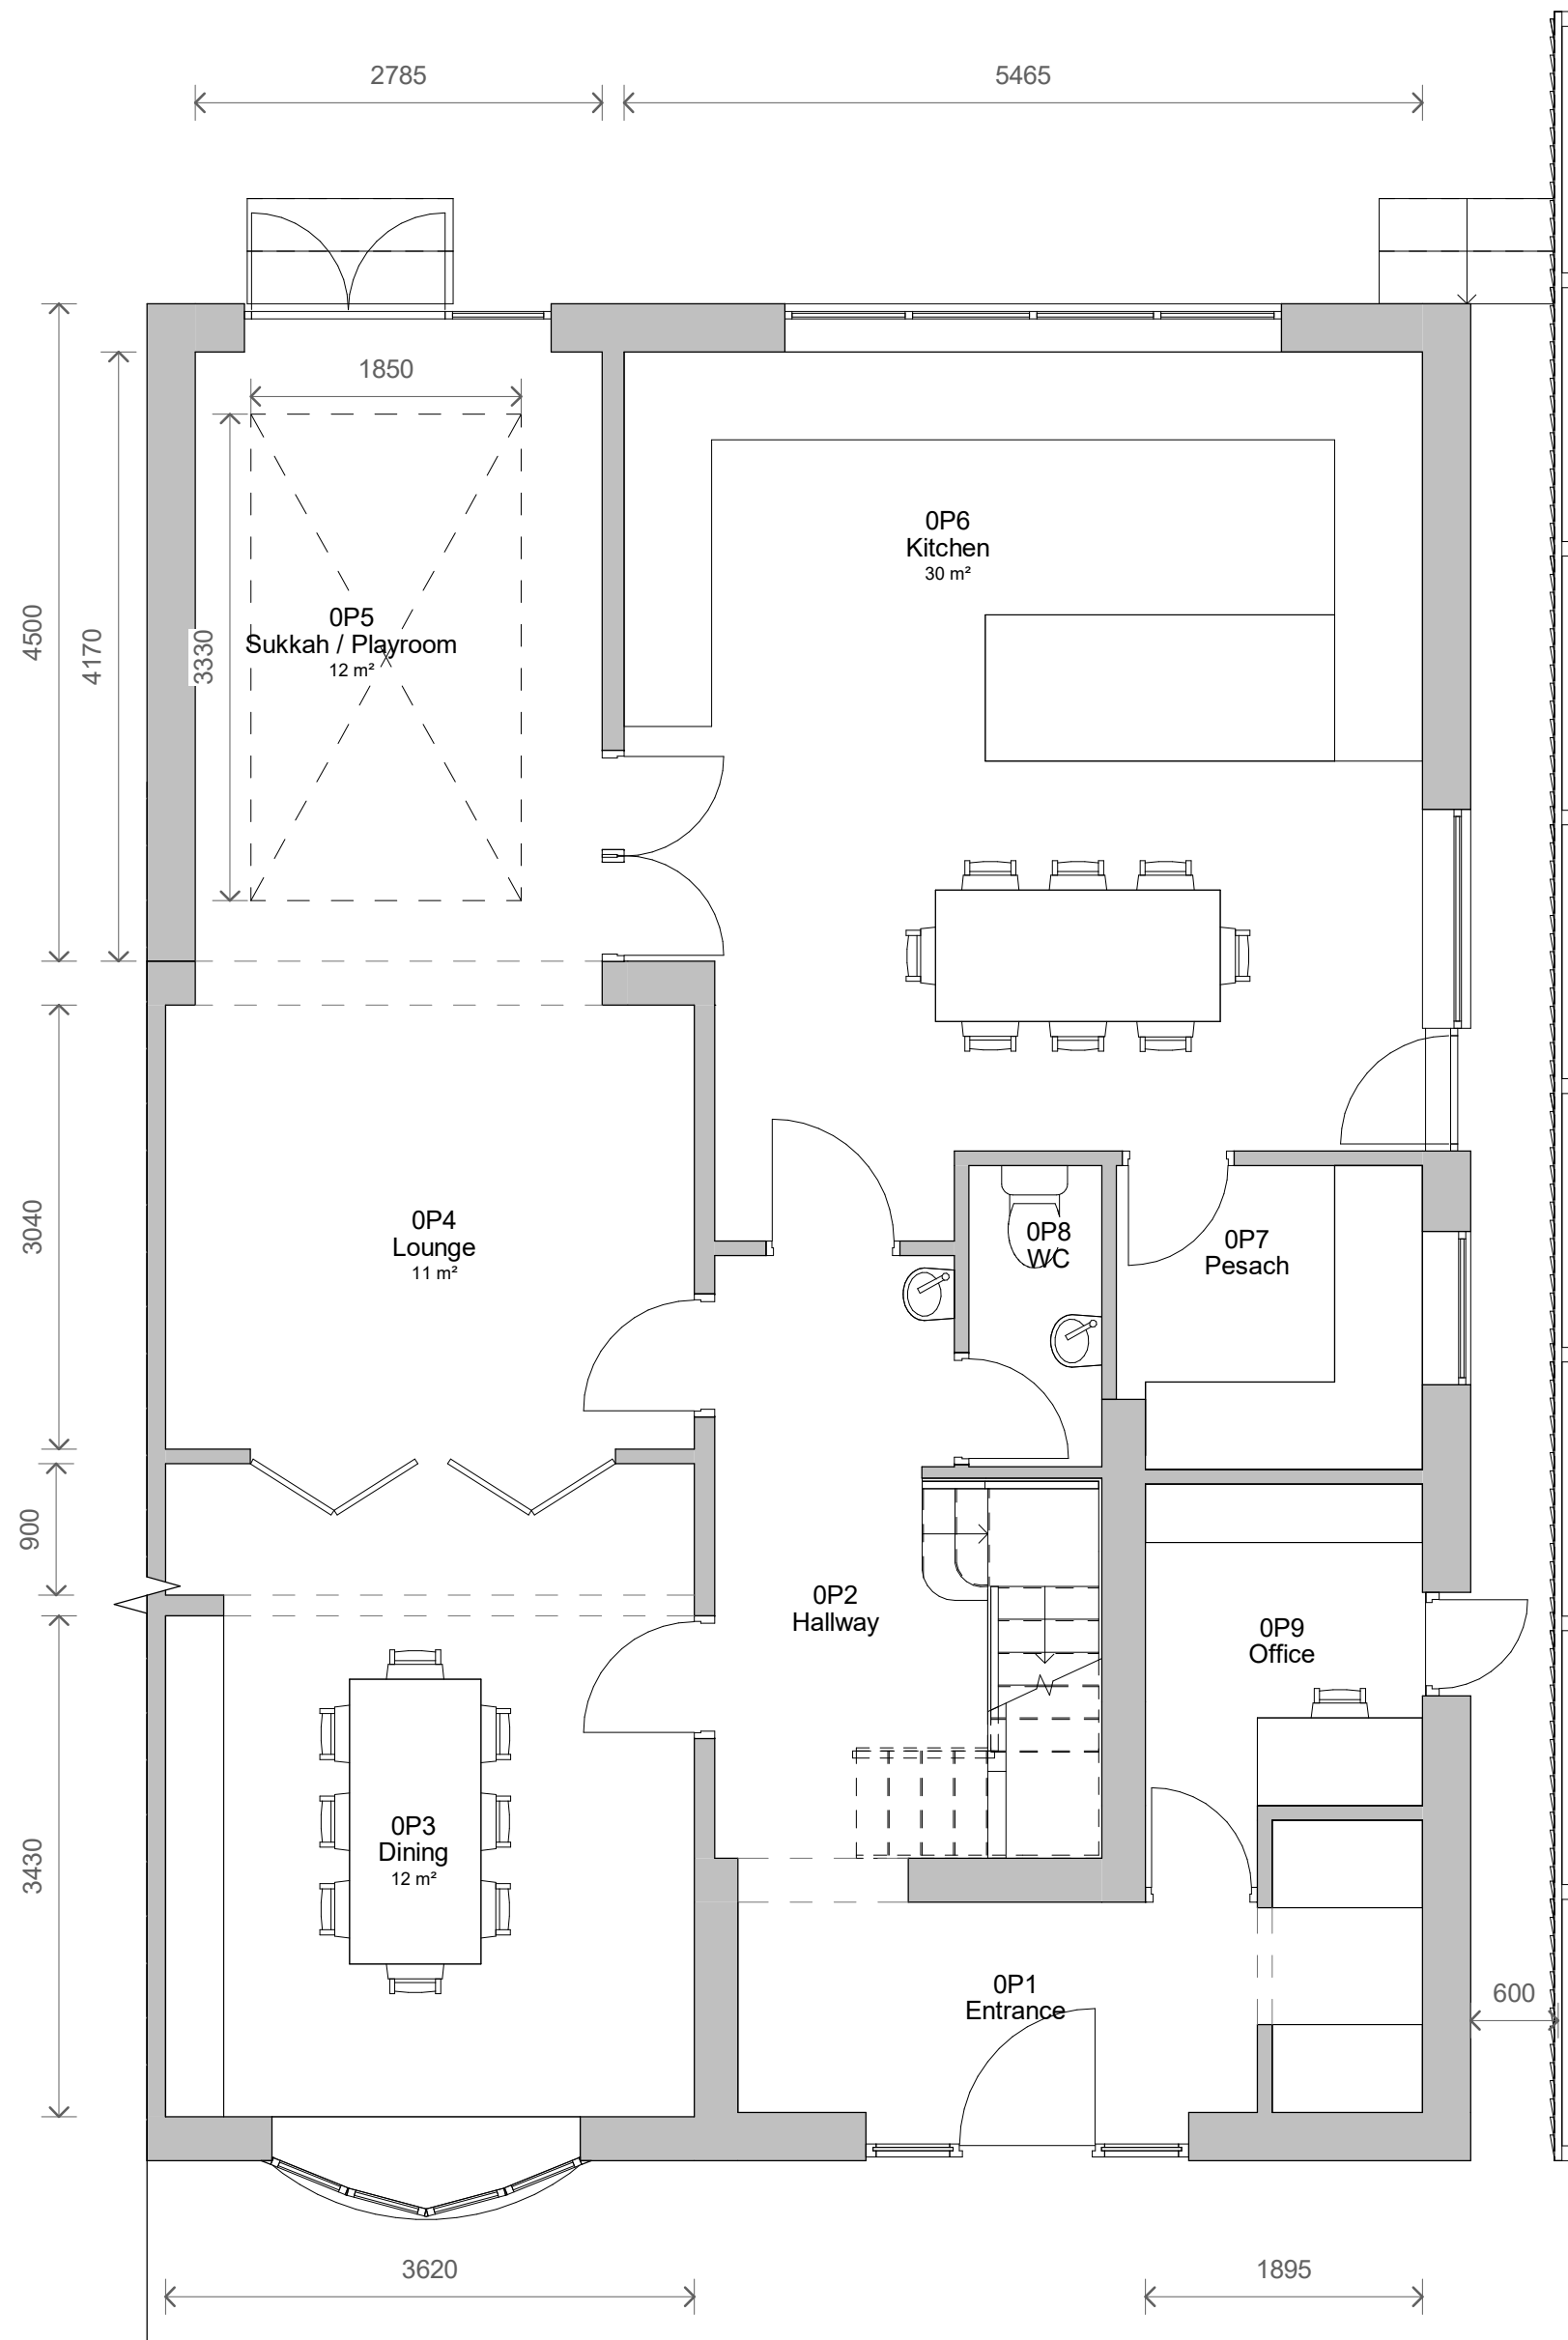

5 Level 0 - Proposed
1 : 50

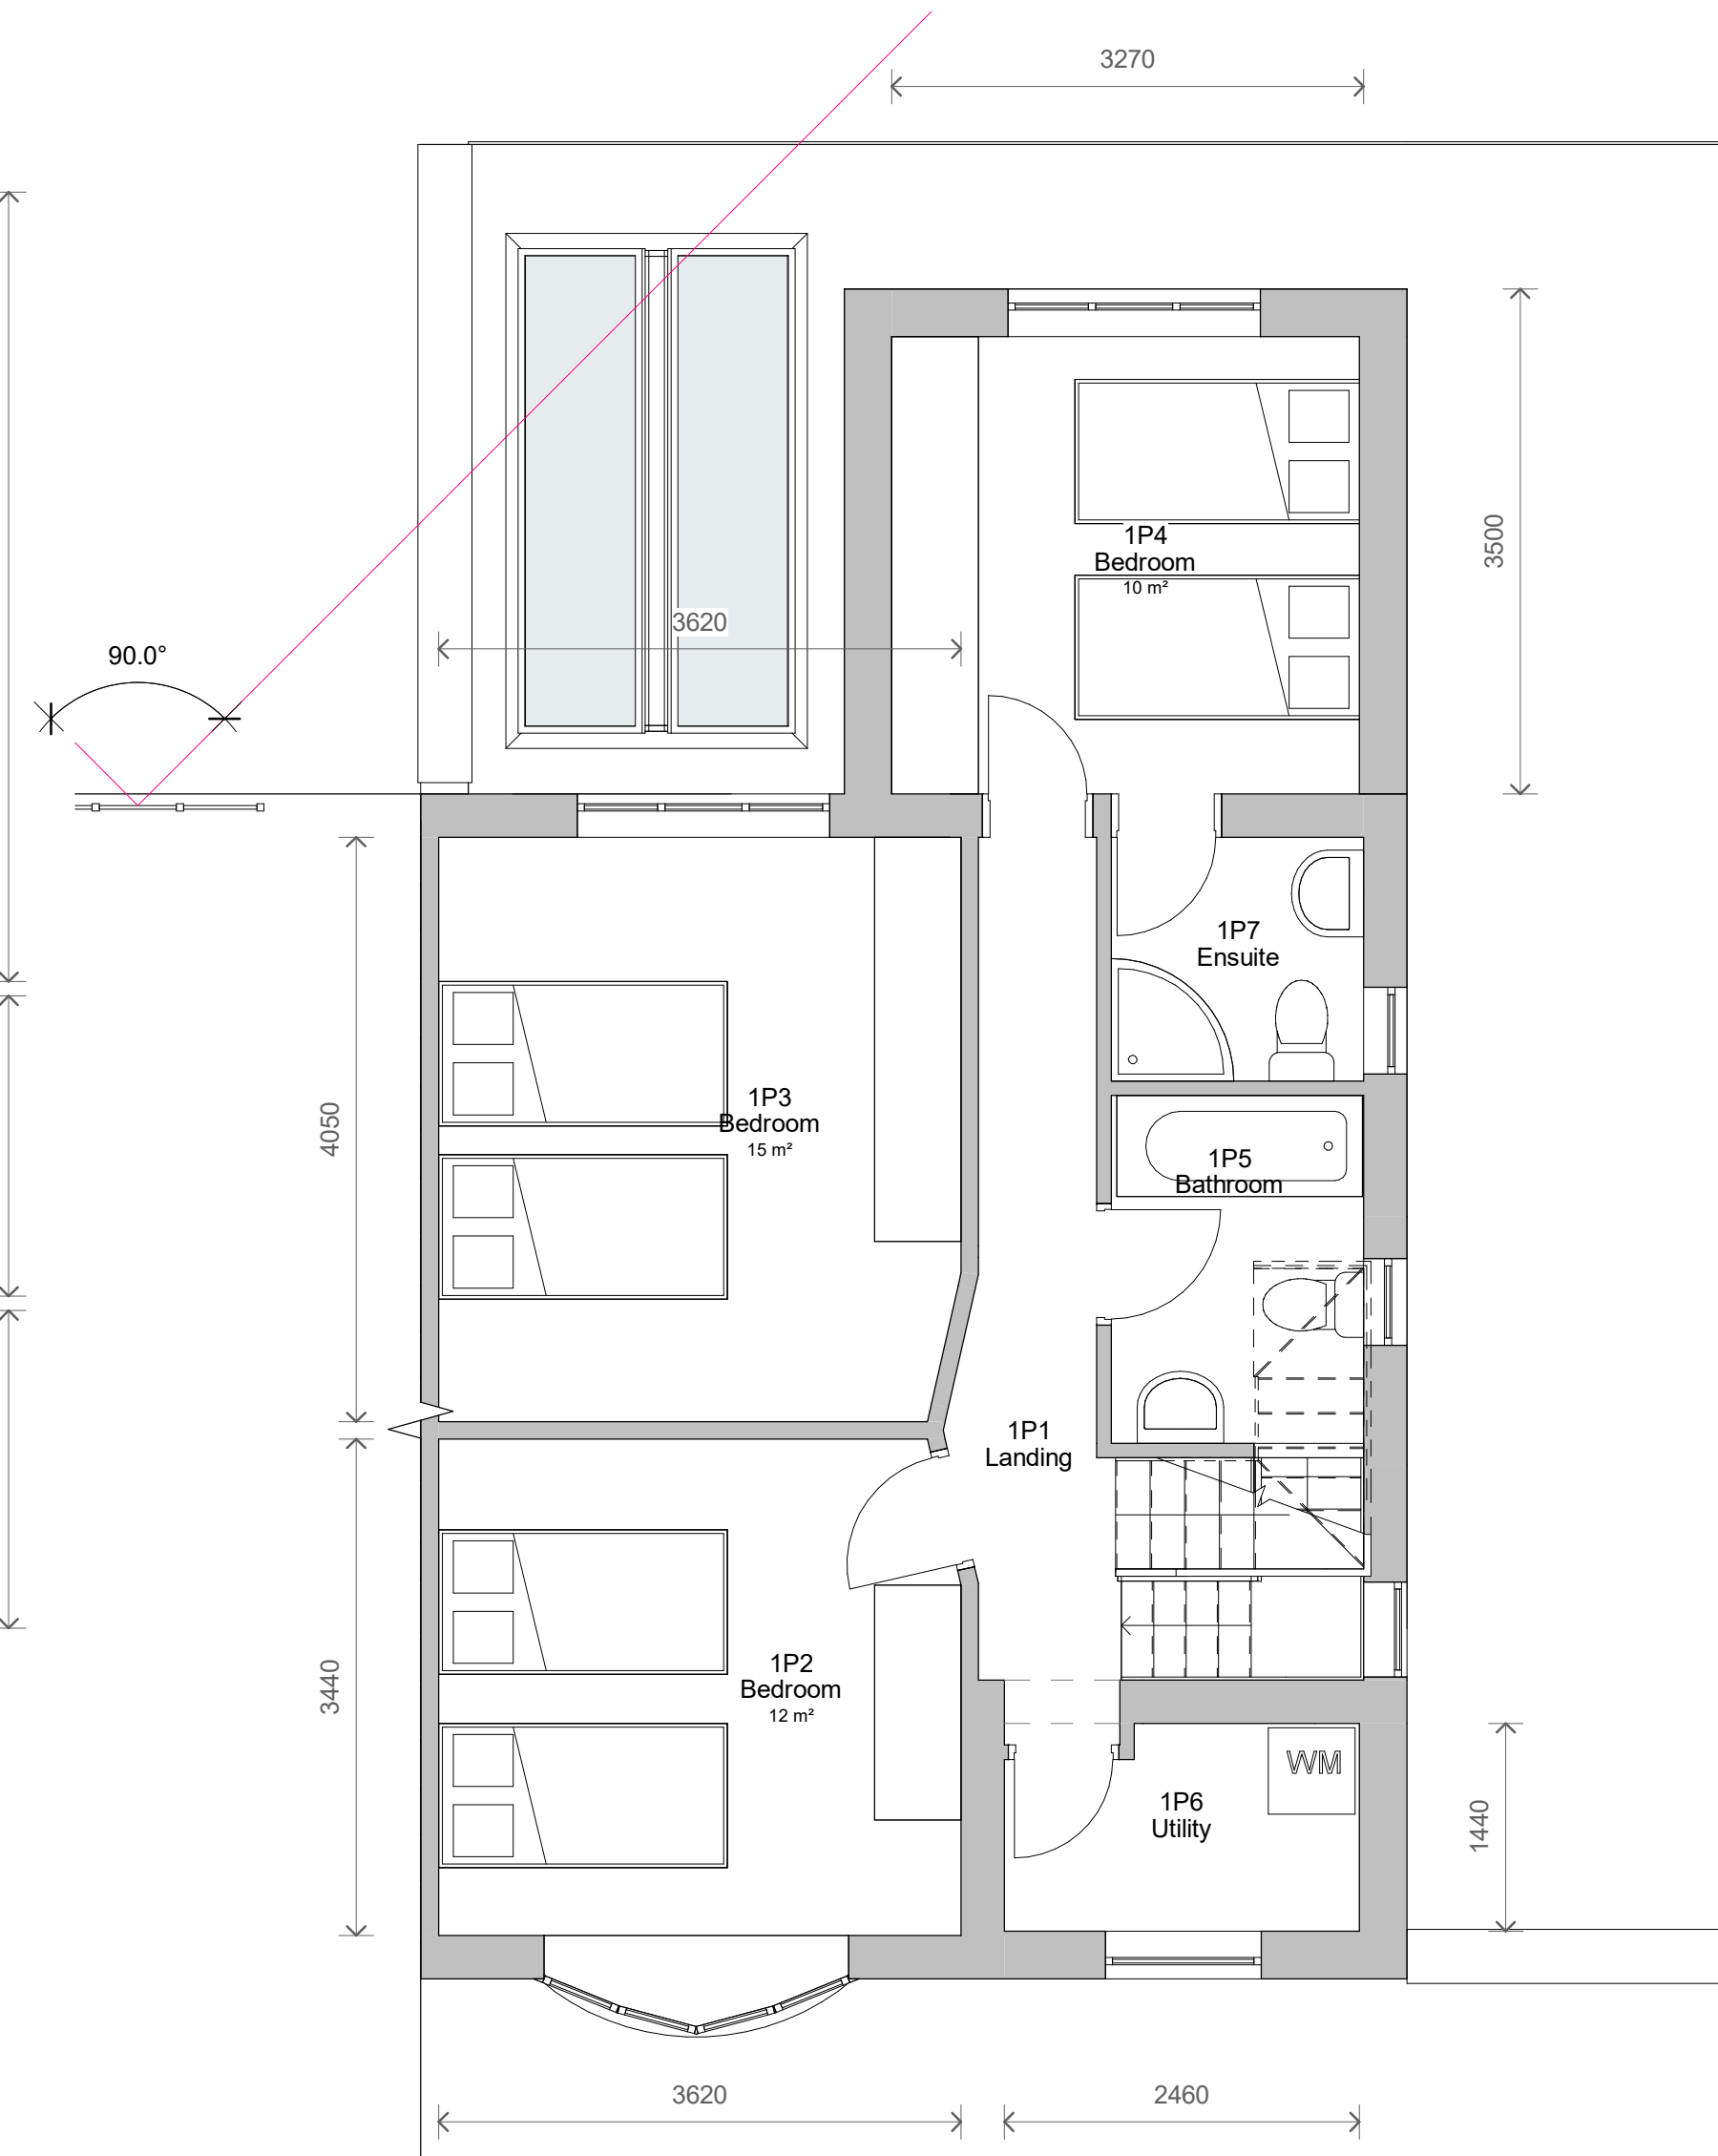

6 Level 1 - Proposed
1 : 50

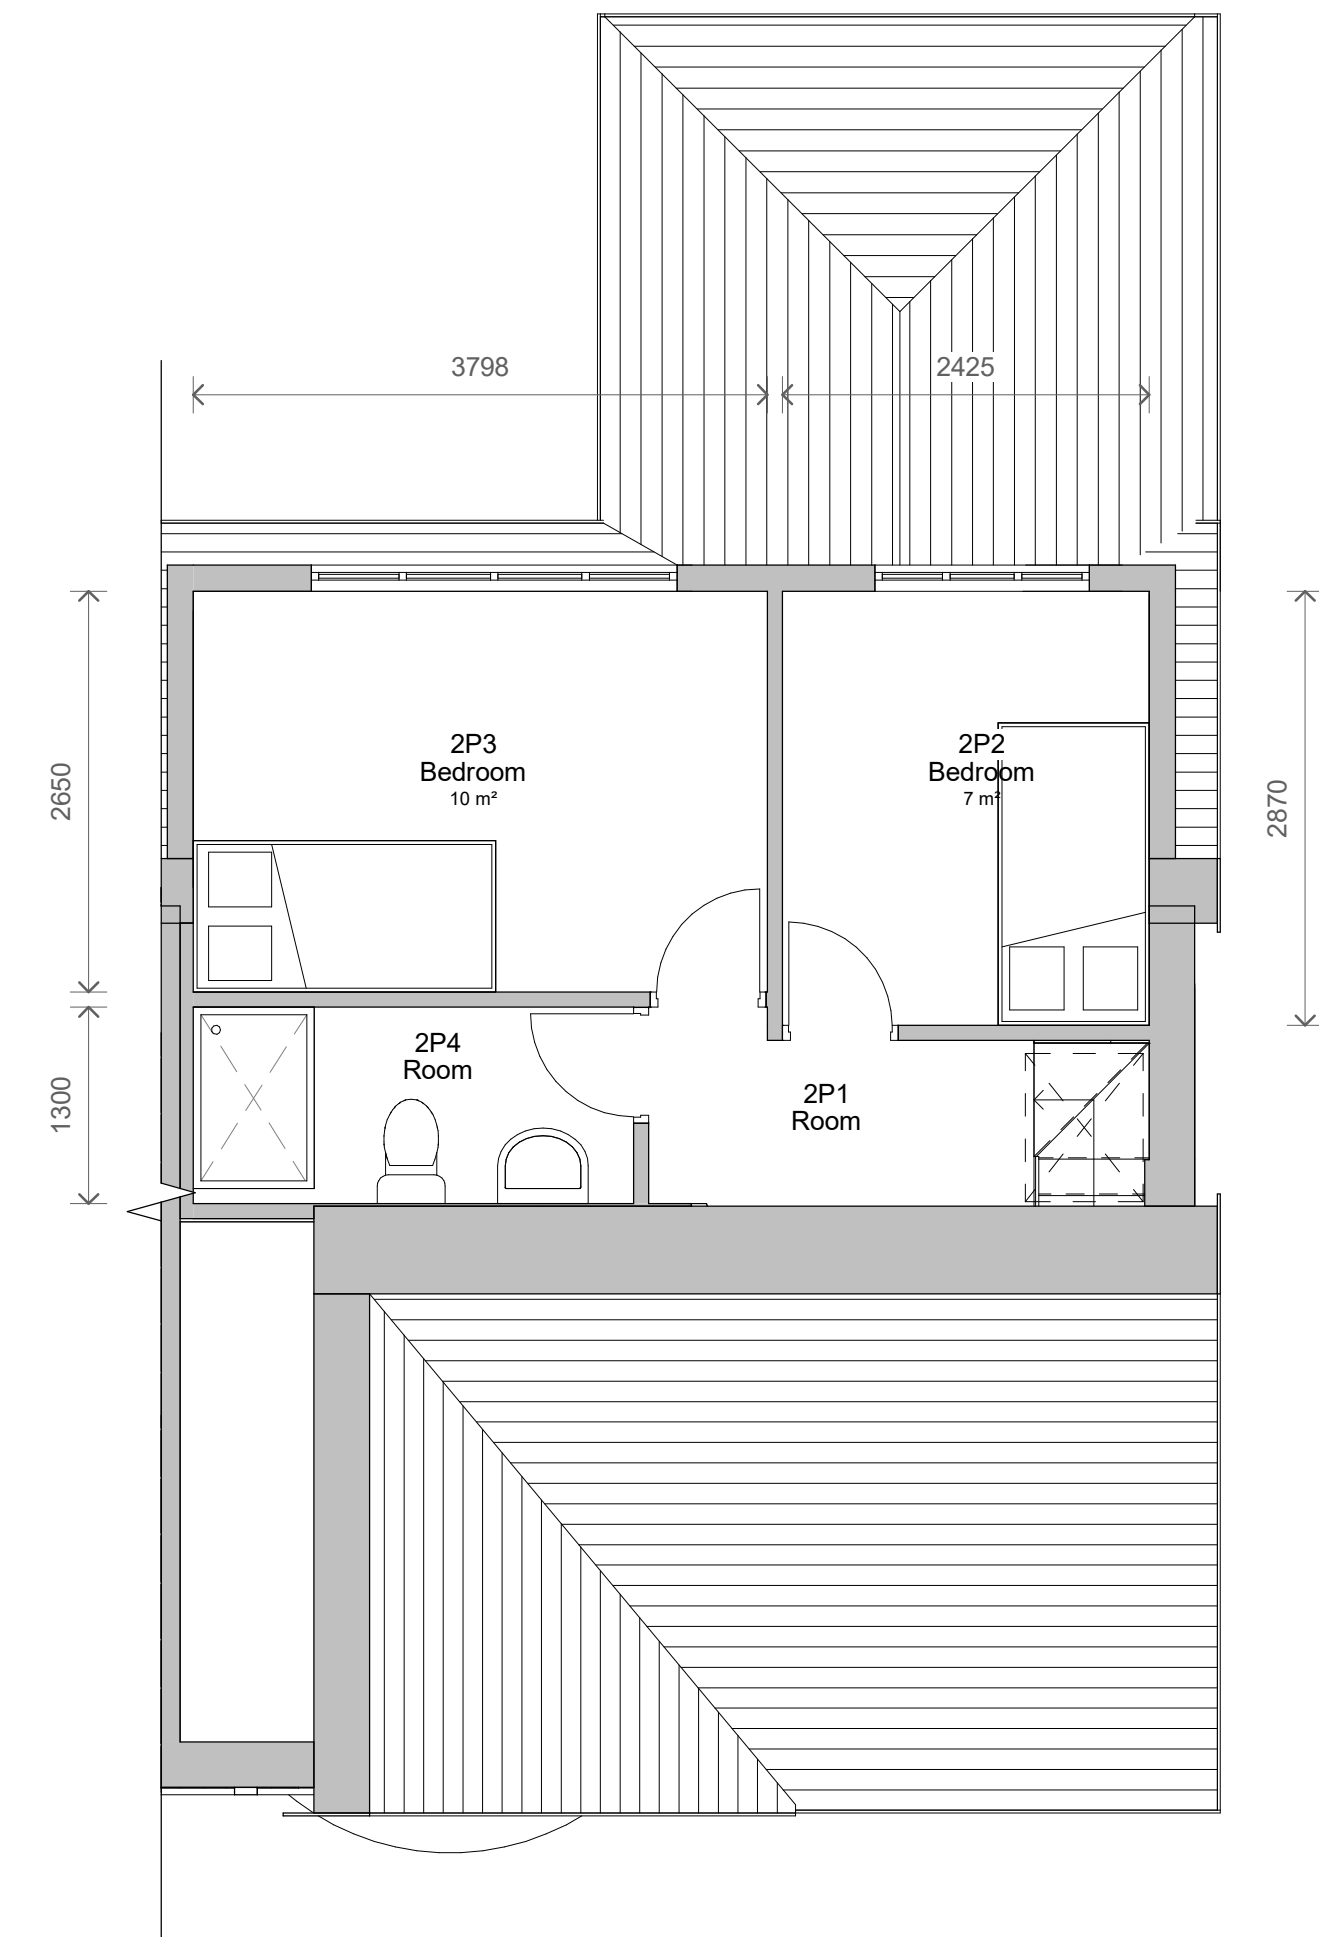

7 Level 2 - Proposed
1 : 50

3	Revised Design	31/03/2022
2	Revised Design	20/12/2021
1	Revised Design	15/11/2021
No.	Description	Date

PROJECT		11 Ardern Road	
TITLE			
Proposed Plans and Elevations			
CLIENT			
Rosenbaum			
STATUS			
DESIGN			
DRAWN BY		DATE	SCALE (@ A1)
SG		02/11/2021	As indicated
PROJECT NUMBER		DRAWING NUMBER	REV
GSS21098		003	3
GOLD SKETCH			
S T U D I O S			
www.goldsketch.co.uk info@goldsketch.co.uk 0161 792 9595			
NOTES			
© COPYRIGHT - ALL RIGHTS RESERVED. THIS DRAWING IS NOT TO BE REPRODUCED WITHOUT WRITTEN CONSENT. DRAWING TO BE USED FOR THE STATUS INDICATED ONLY. ALL DIMENSIONS AND SETTING OUT SHALL BE CHECKED AND CONFIRMED ON SITE. ANY DISCREPANCIES TO BE REPORTED TO THE DESIGNER PRIOR TO THE COMMENCEMENT OF ANY WORK. ALL WORK AND MATERIALS TO BE IN ACCORDANCE WITH CURRENT BUILDING LEGISLATION, RELEVANT CODES OF PRACTICE AND BRITISH STANDARDS. ALL DIMENSIONS ON THIS DRAWING ARE IN MILLIMETERS UNLESS OTHERWISE STATED.			