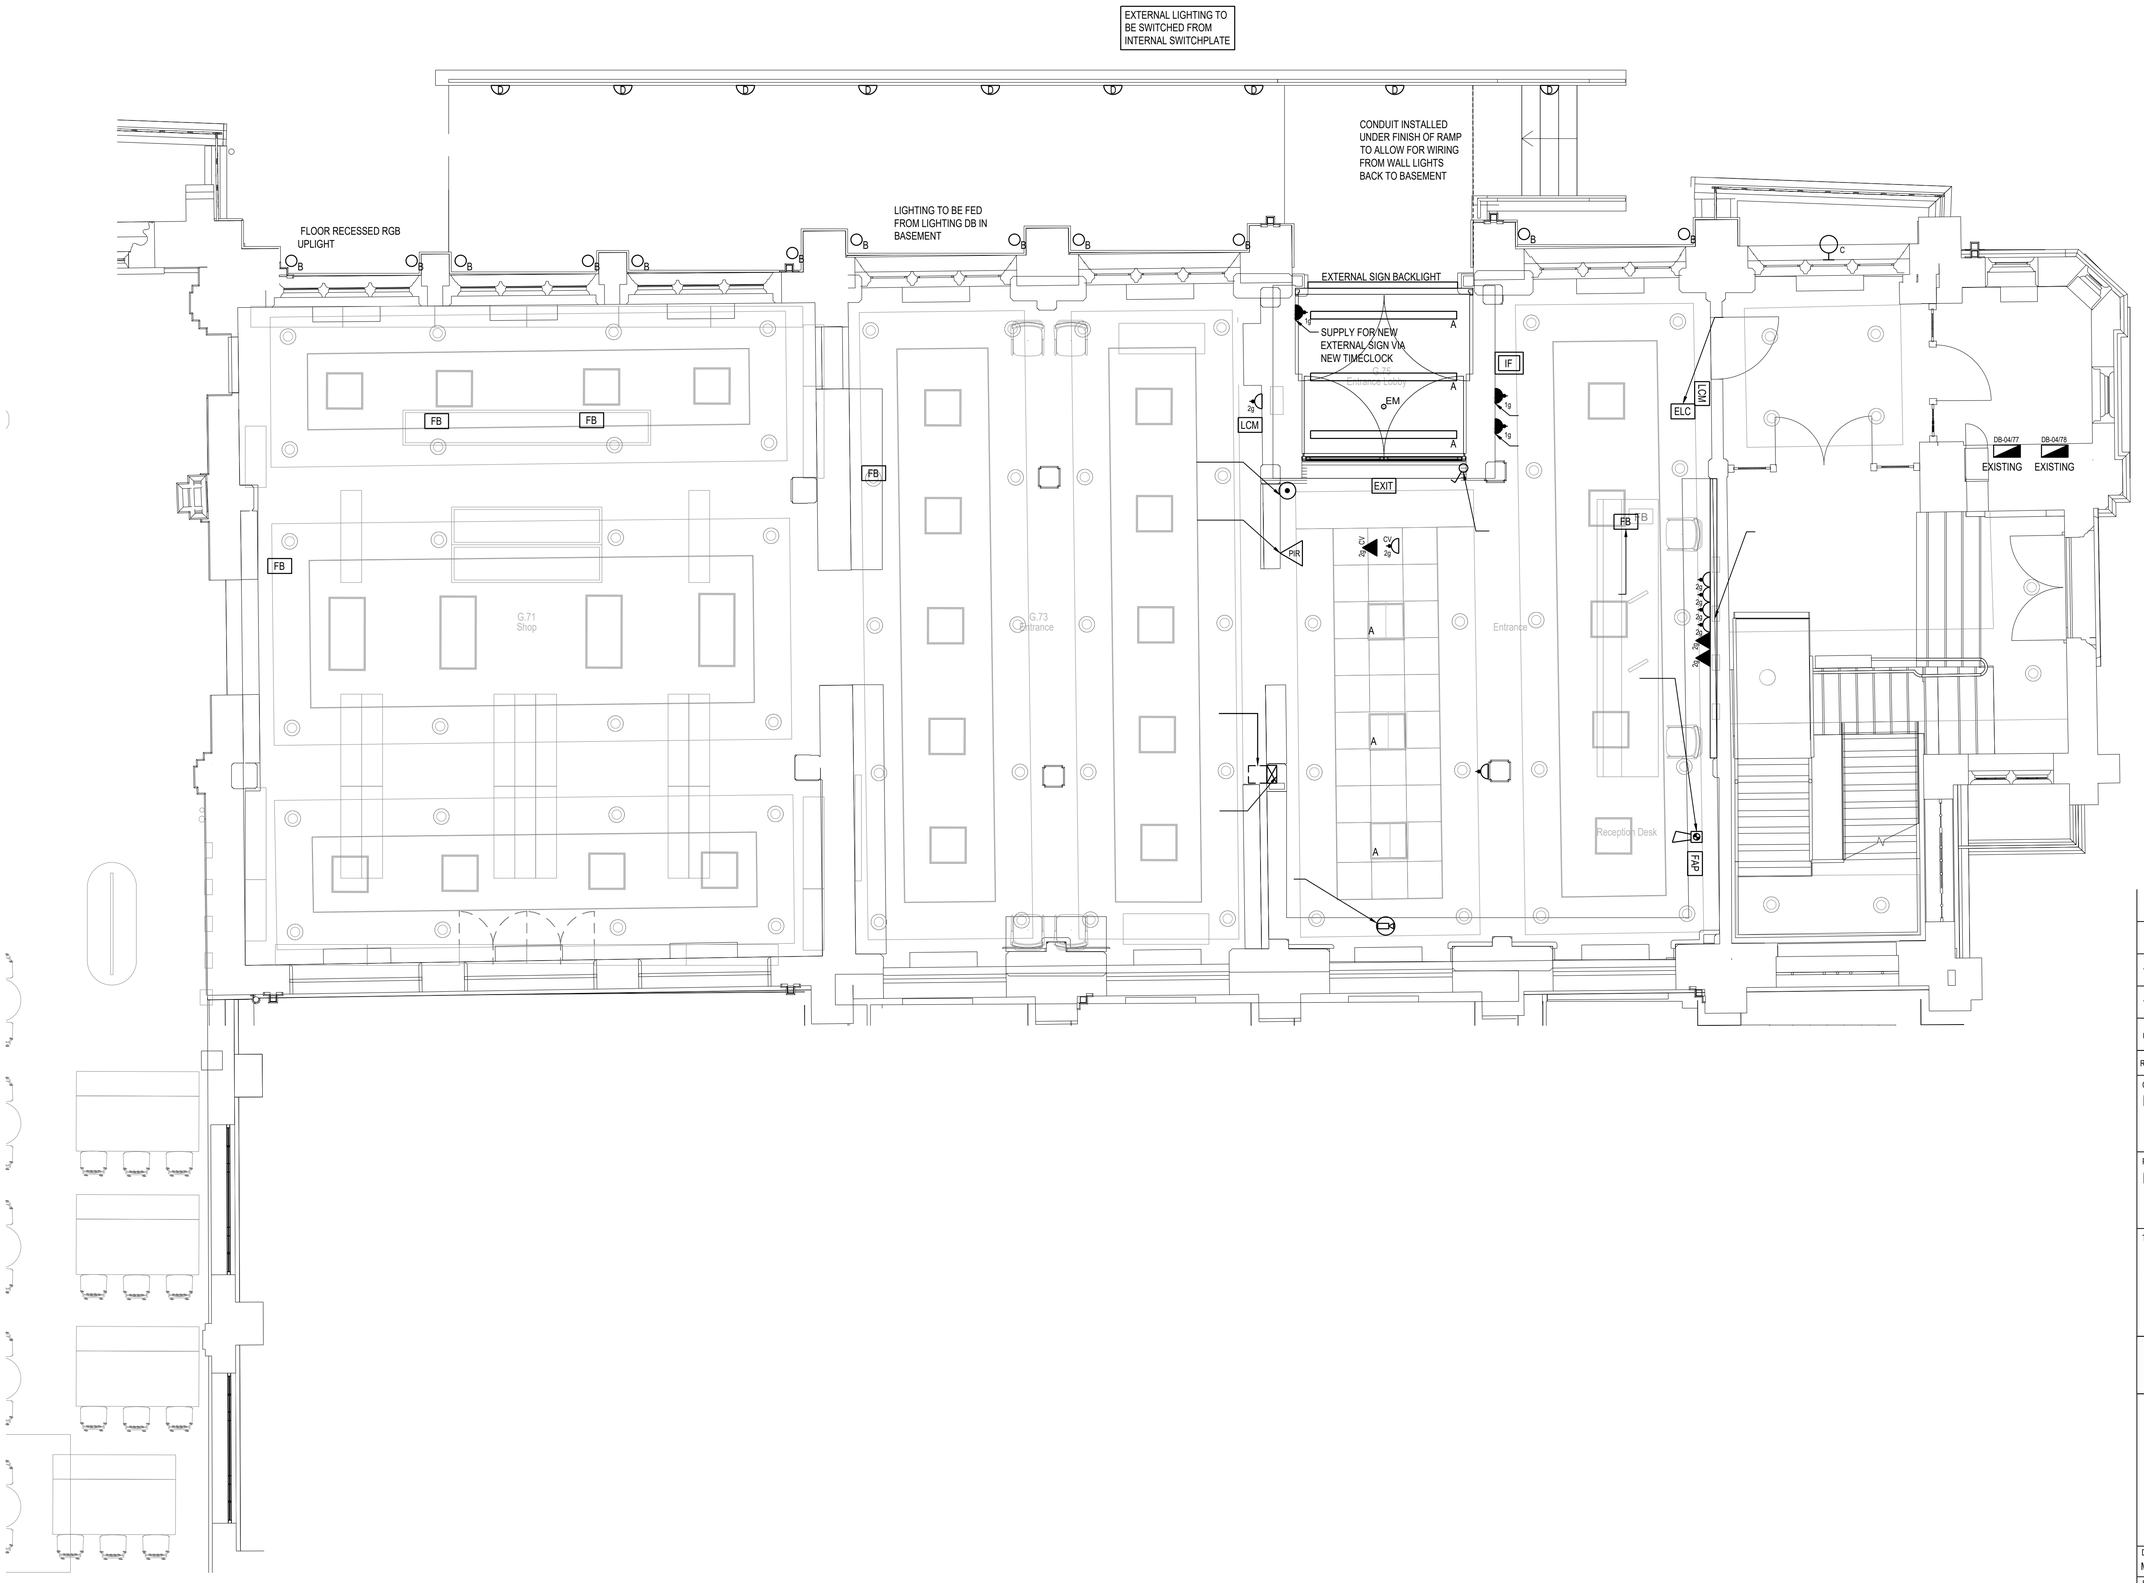


NOTES

1. ALL SERVICE ROUTES DETAILED ARE APPROXIMATE. THE CONTRACTOR SHALL BE RESPONSIBLE FOR DETERMINING THE EXACT ROUTES AND POSITIONS OF ALL INSTALLED SERVICES AND EQUIPMENT.

2. THE EXACT POSITION OF ALL SERVICES AND EQUIPMENT SHALL BE AGREED BY THE CONTRACT ADMINISTRATOR.

3. THE CONTRACTOR SHALL BE RESPONSIBLE FOR FULLY CO-ORDINATING ANY SERVICES INSTALLED WITH THE BUILDING FABRIC AND SERVICES INSTALLED BY OTHERS.

4. THIS DRAWING SHALL BE READ IN CONJUNCTION WITH ALL MECHANICAL, ELECTRICAL, ARCHITECTURAL AND STRUCTURAL DRAWINGS, CONTRACT DOCUMENTATION AND SPECIFICATION FOR THE WORKS.

5. THIS DRAWING FORMS PART OF THE SPECIFICATION FOR THE WORKS.

6. ALL DIMENSIONS SHOWN ARE IN MILLIMETRES.

7. DO NOT SCALE FROM THIS DRAWING.

8. EXISTING SERVICES SHOWN FAINT.

LEGEND

- LED STRIP
- LED LINEAR DIFFUSERS
- CCTV CAMERA
- RECESSED MODULAR LUMINAIRE
- FB — FLOOR BOX
- FAP — FIRE ALARM REPEATER
- LCM — LIGHTING CONTROL MODULE
- PIR — INTRUDER ALARM PIR
- WALL LIGHT FITTING
- Xg — 13A SWITCHED SOCKET OUTLET. Xg = No. OF GANGS.
- Xg — RJ45 DATA OUTLET Xg = No. OF GANGS.

CONSTRUCTION

REV	DATE	REVISION DESCRIPTION
B	20-01-22	ISSUED FOR CONSTRUCTION
A	09-11-21	ISSUED FOR CONSTRUCTION
T2	24-06-21	ISSUED FOR TENDER
T1	11-06-21	ISSUED FOR TENDER
P1	04-06-21	ISSUED FOR INFORMATION

CLIENT
MANCHESTER MUSEUM

PROJECT
MANCHESTER MUSEUM EXTENSION

TITLE
ELECTRICAL SERVICES
PROPOSED GROUND FLOOR SERVICES

Parker Wilson Consulting

Burnham House, 373 Bury New Road,
Manchester. M25 1AW.
T: 0161 773 1177 F: 0161 773 9977
manchester@parker-wilson.co.uk

2nd Floor, 72 ,Cannon Street.
London EC4N 6AE..
T: 0207 251 4500
london@parker-wilson.co.uk

www.parker-wilson.co.uk

DRAWN BY	CHECKED	APPROVED BY
MW	KB	PG
SCALE	SIZE	DATE
1:50	A1	MAY 2021
DRAWING No		REV
4101-G-E301		B