




This drawing is the copyright of LDM Design.
All dimensions to be checked on site.
Do not scale.
All levels to be checked on site and refer to Ordnance
Survey Datum Newlyn unless alternative datum given.
All errors and omissions to be reported to the Architect
prior to commencement.
This drawing must be read in conjunction with the relevant
specification clauses.
This drawing must not be used on site unless issued for
construction.

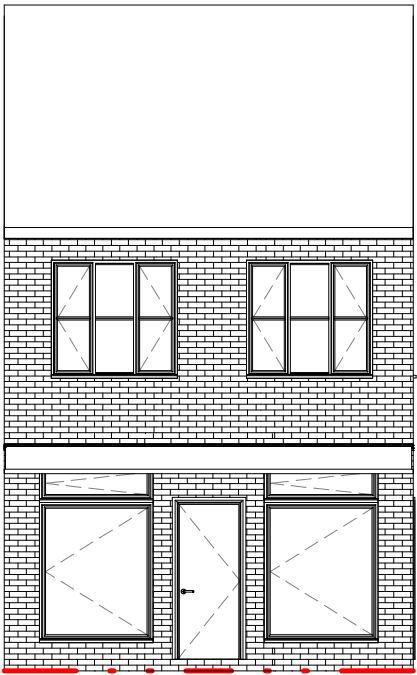


1 **Front Proposed**
1 : 100

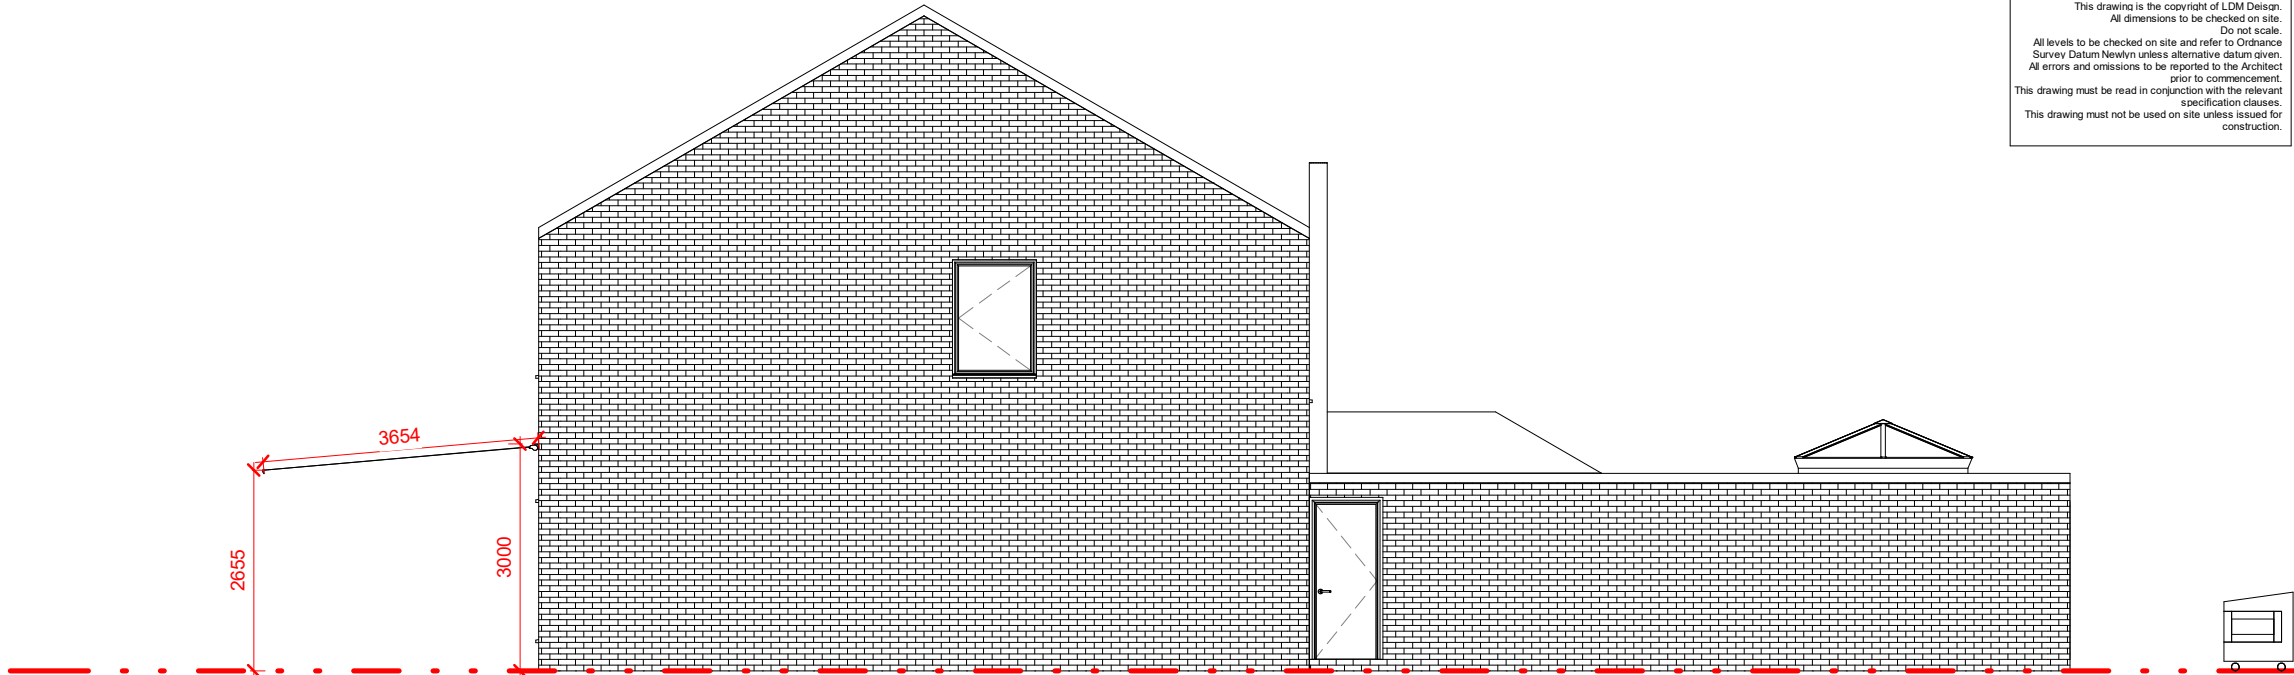


2 **Left Proposed**
1 : 100

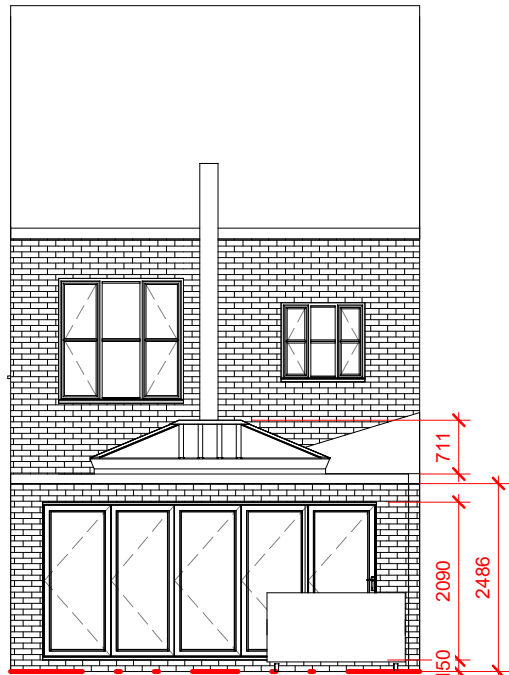

3 **Rear Proposed**
1 : 100

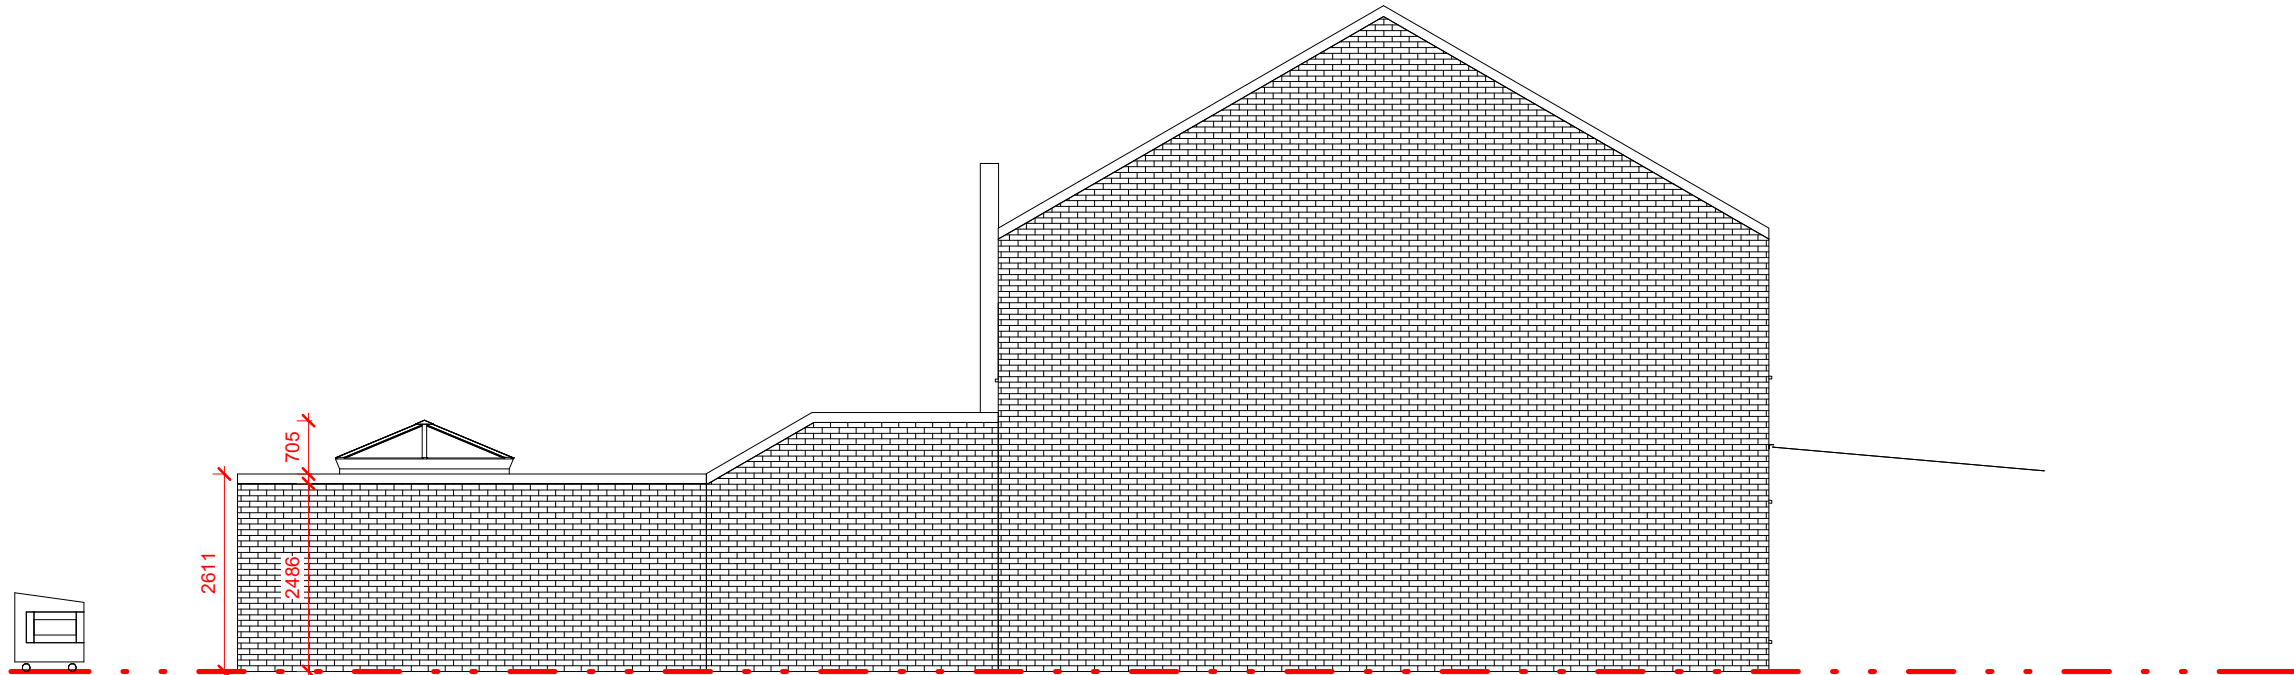

4 **Right Proposed**
1 : 100

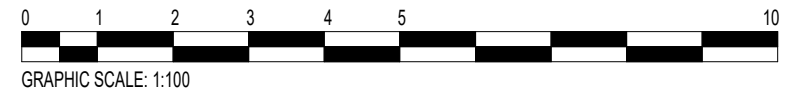

LDM Design

PROJECT	128 Withington Road, Whalley Range, Manchester, M16 8FB		CLIENT			Naranjargal Bayaraa	
	SHEET		Scale (@ A3)		1 : 100		
Drawn by			DRAWING NUMBER		REV		
Checked by			PS222		G		
Proposed Setout Elevations		JG					
		ST					