


PROPOSED NEW ACCOMMODATION BUILDING
AT ALAN SPROSTON FENCING LTD
DOBBINETTS LANE BAGULEY M/C M23 9NB

W616 / 3

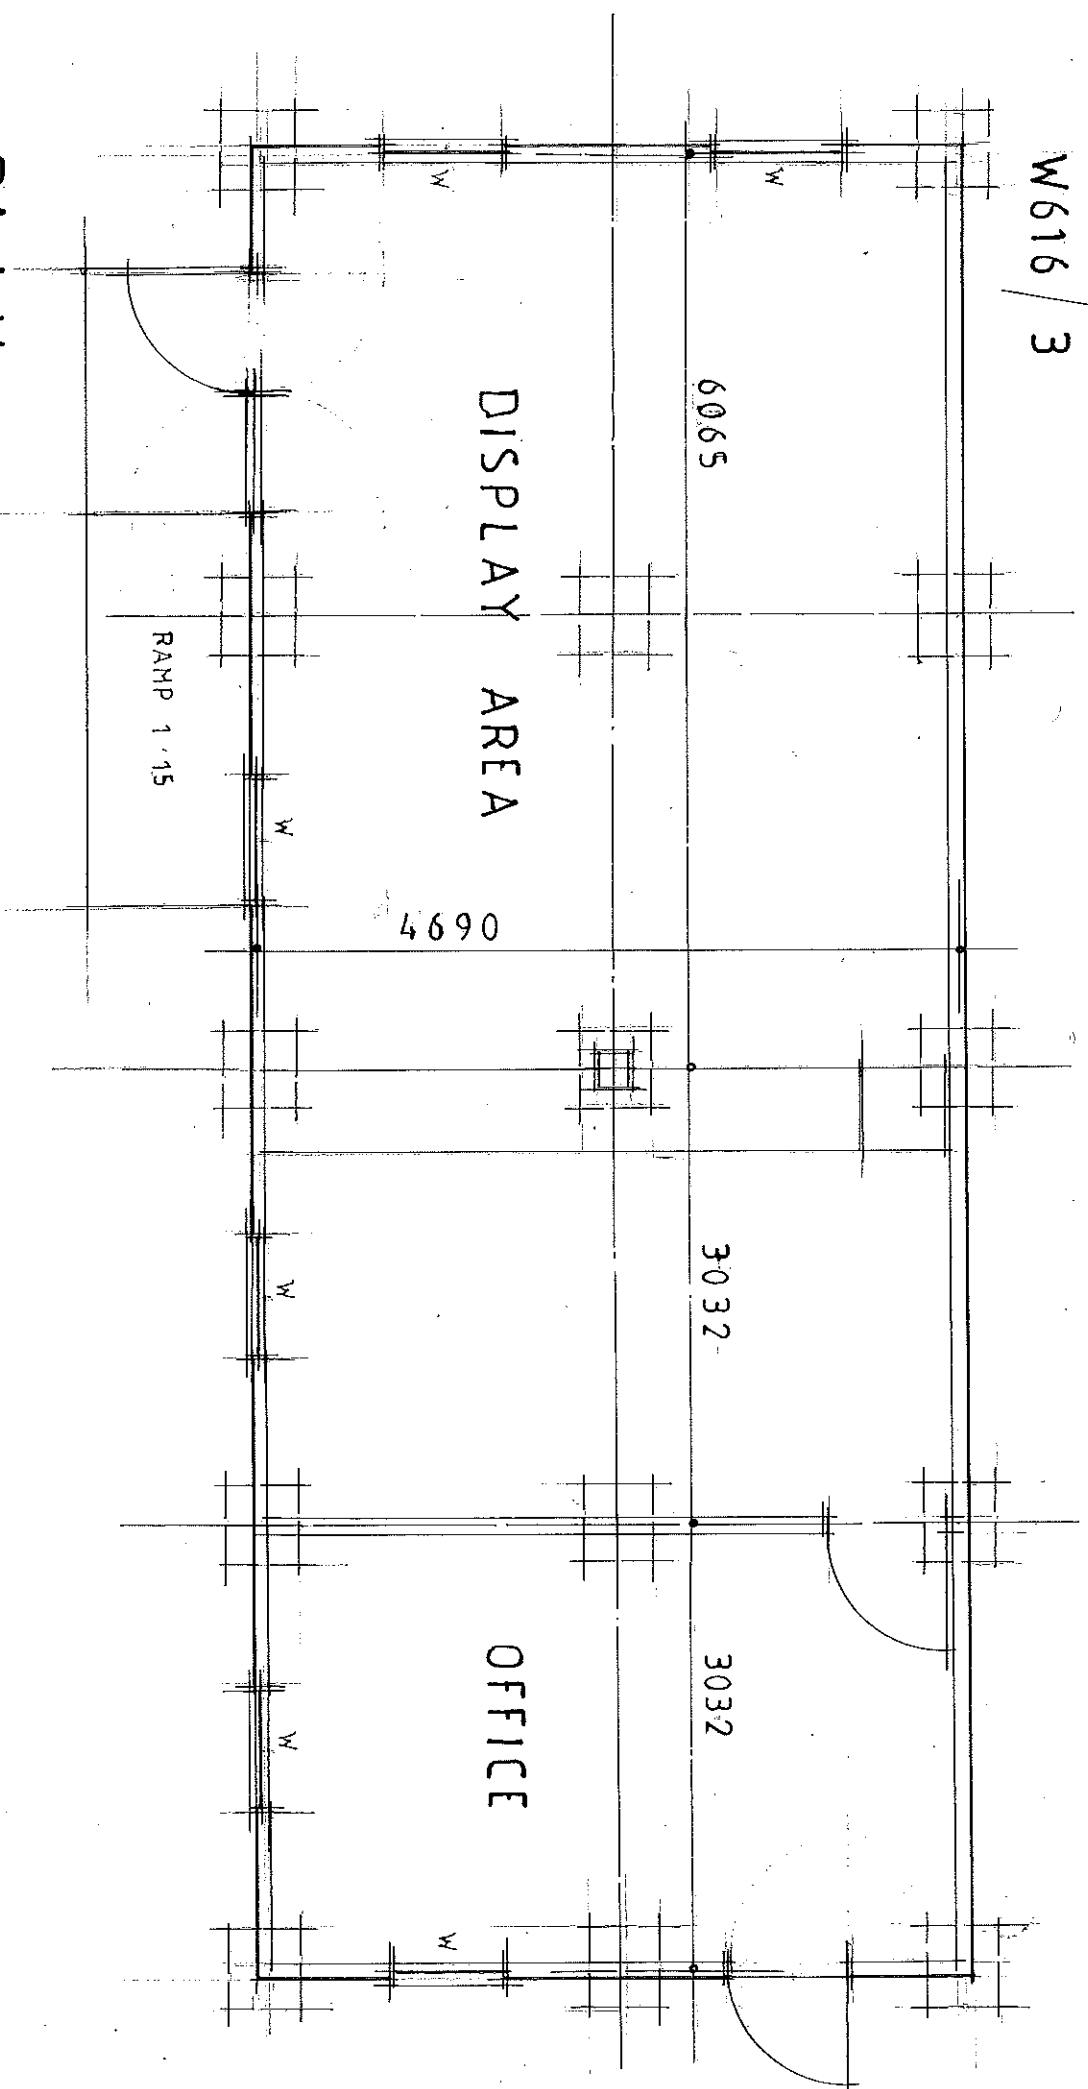

PLAN

Scale 1:50

