


SITE LOCATION PLAN
AREA 2 HA
SCALE 1:1250 on A4
CENTRE COORDINATES: 388458, 395545

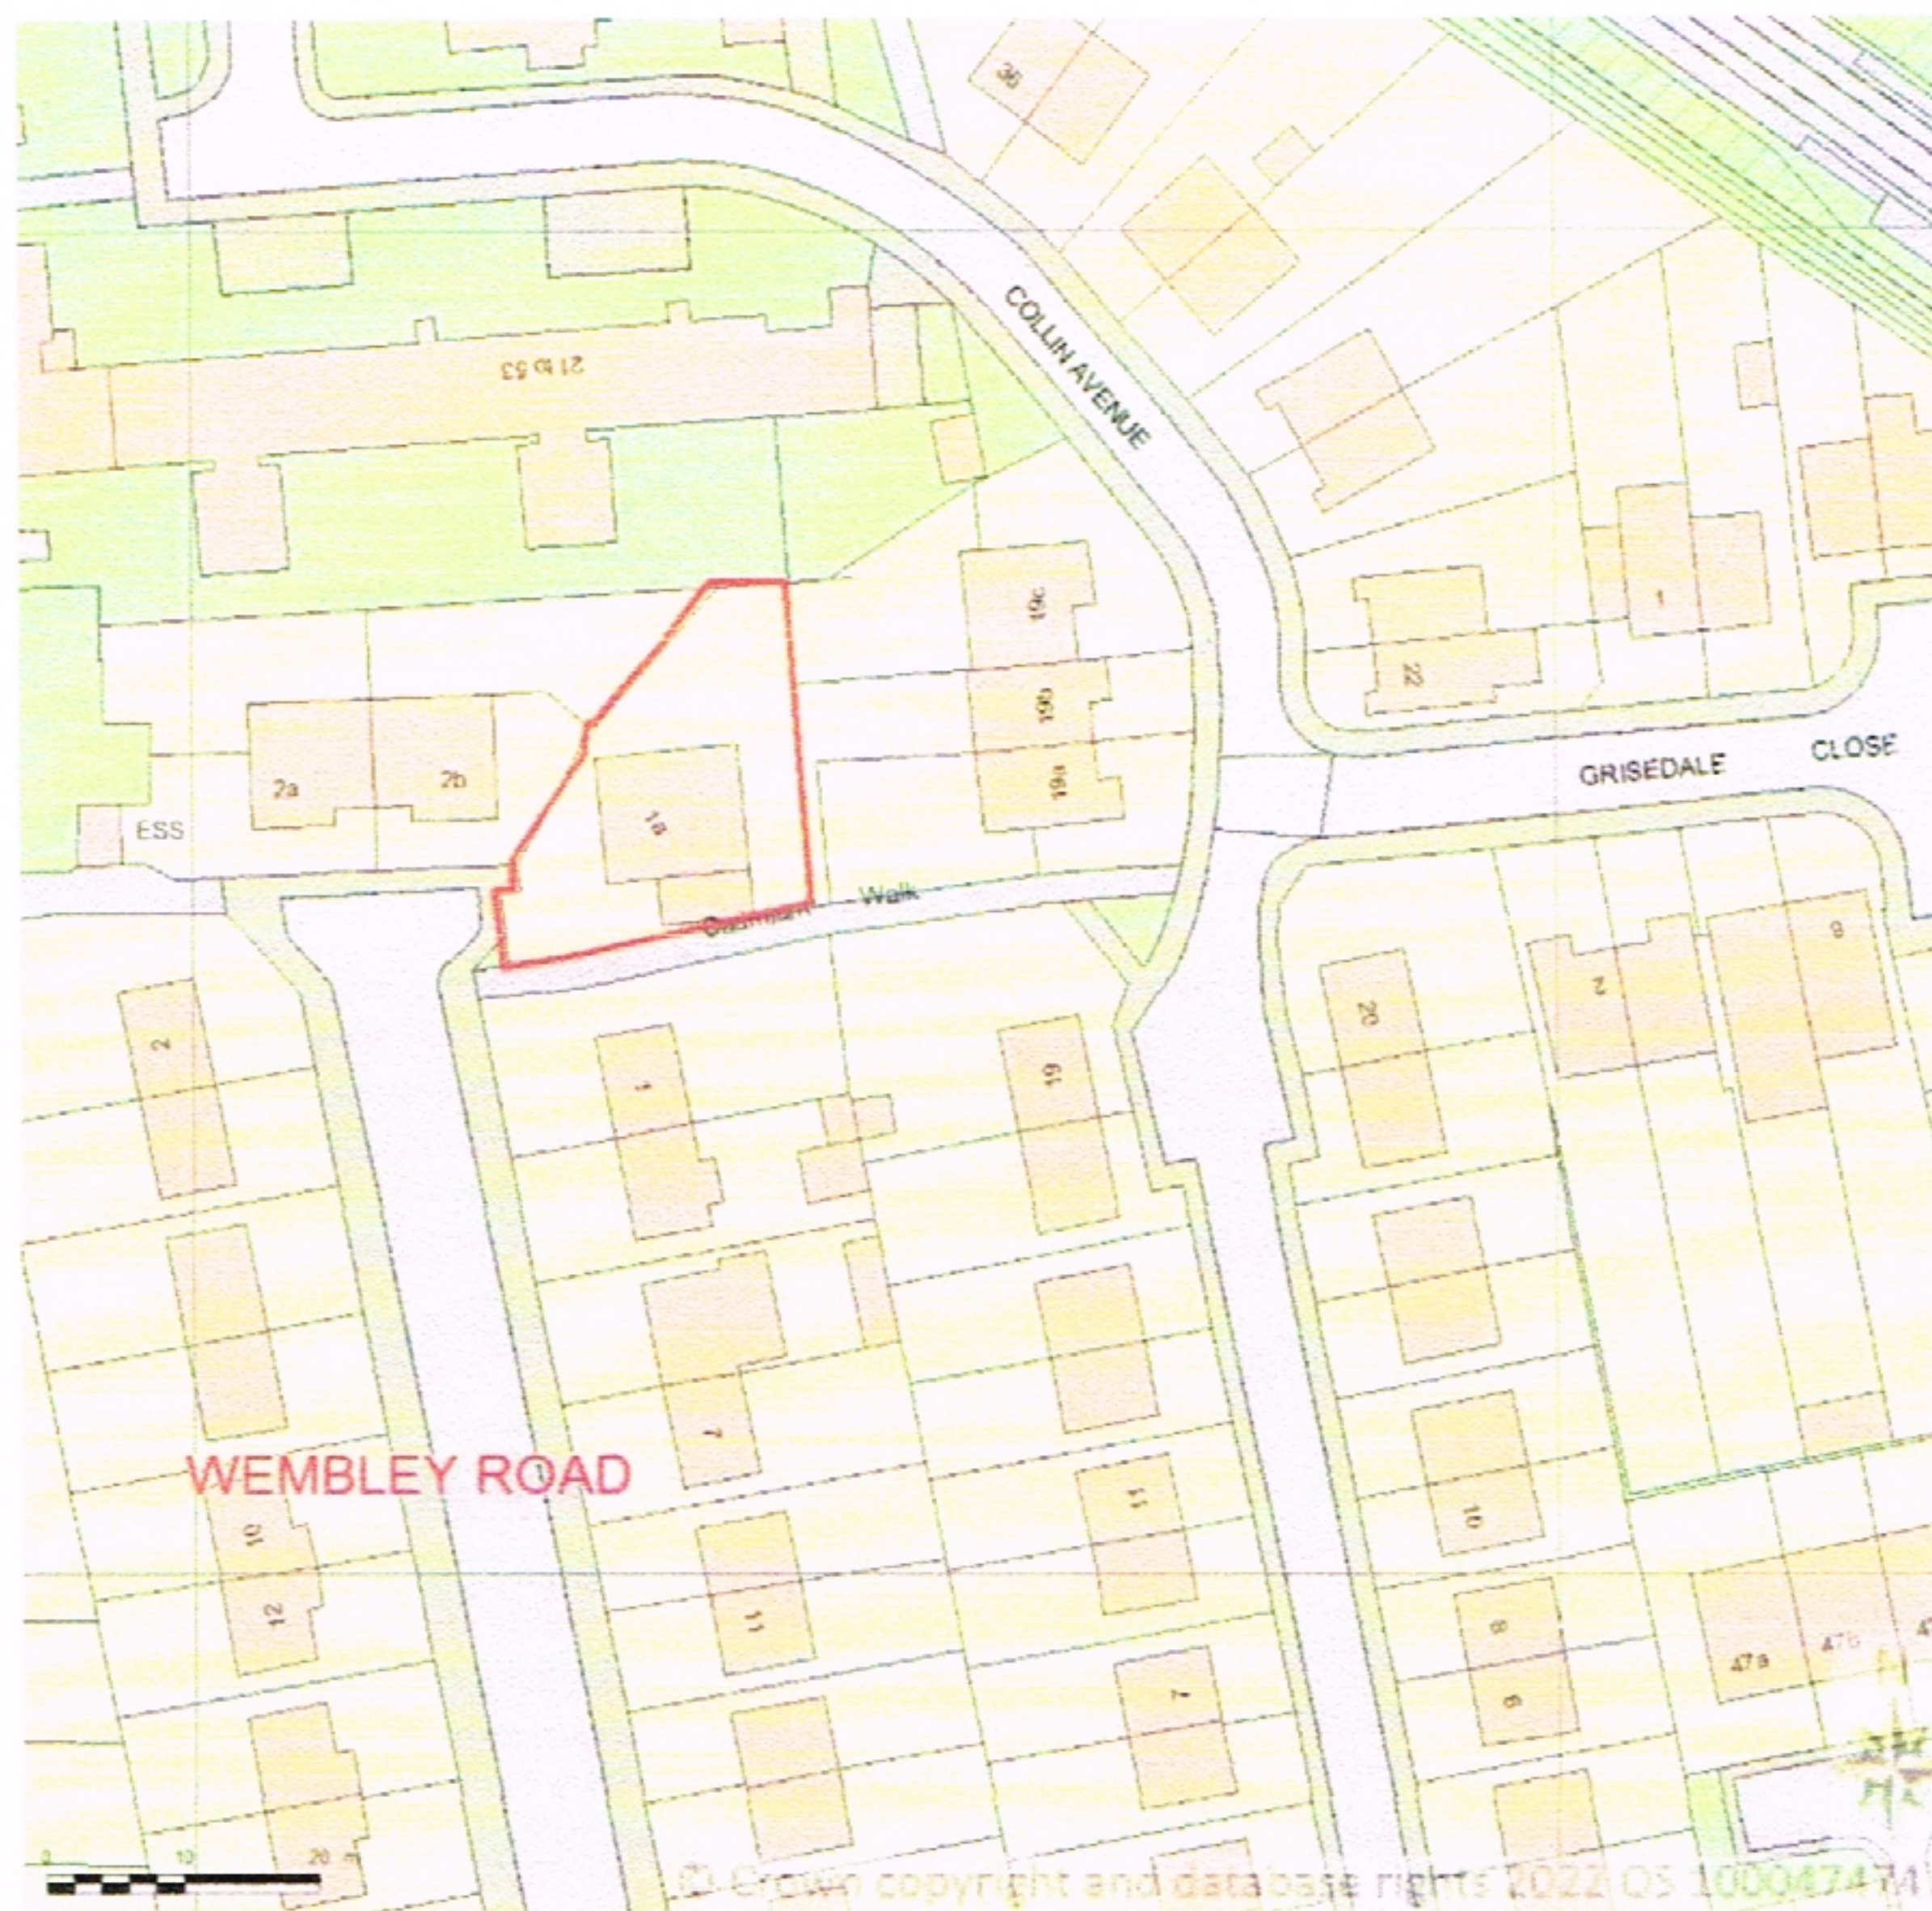

Supplied by Streetwise Maps Ltd
www.streetwise.net
Licence No: 100047474
06/04/2022 16:29