


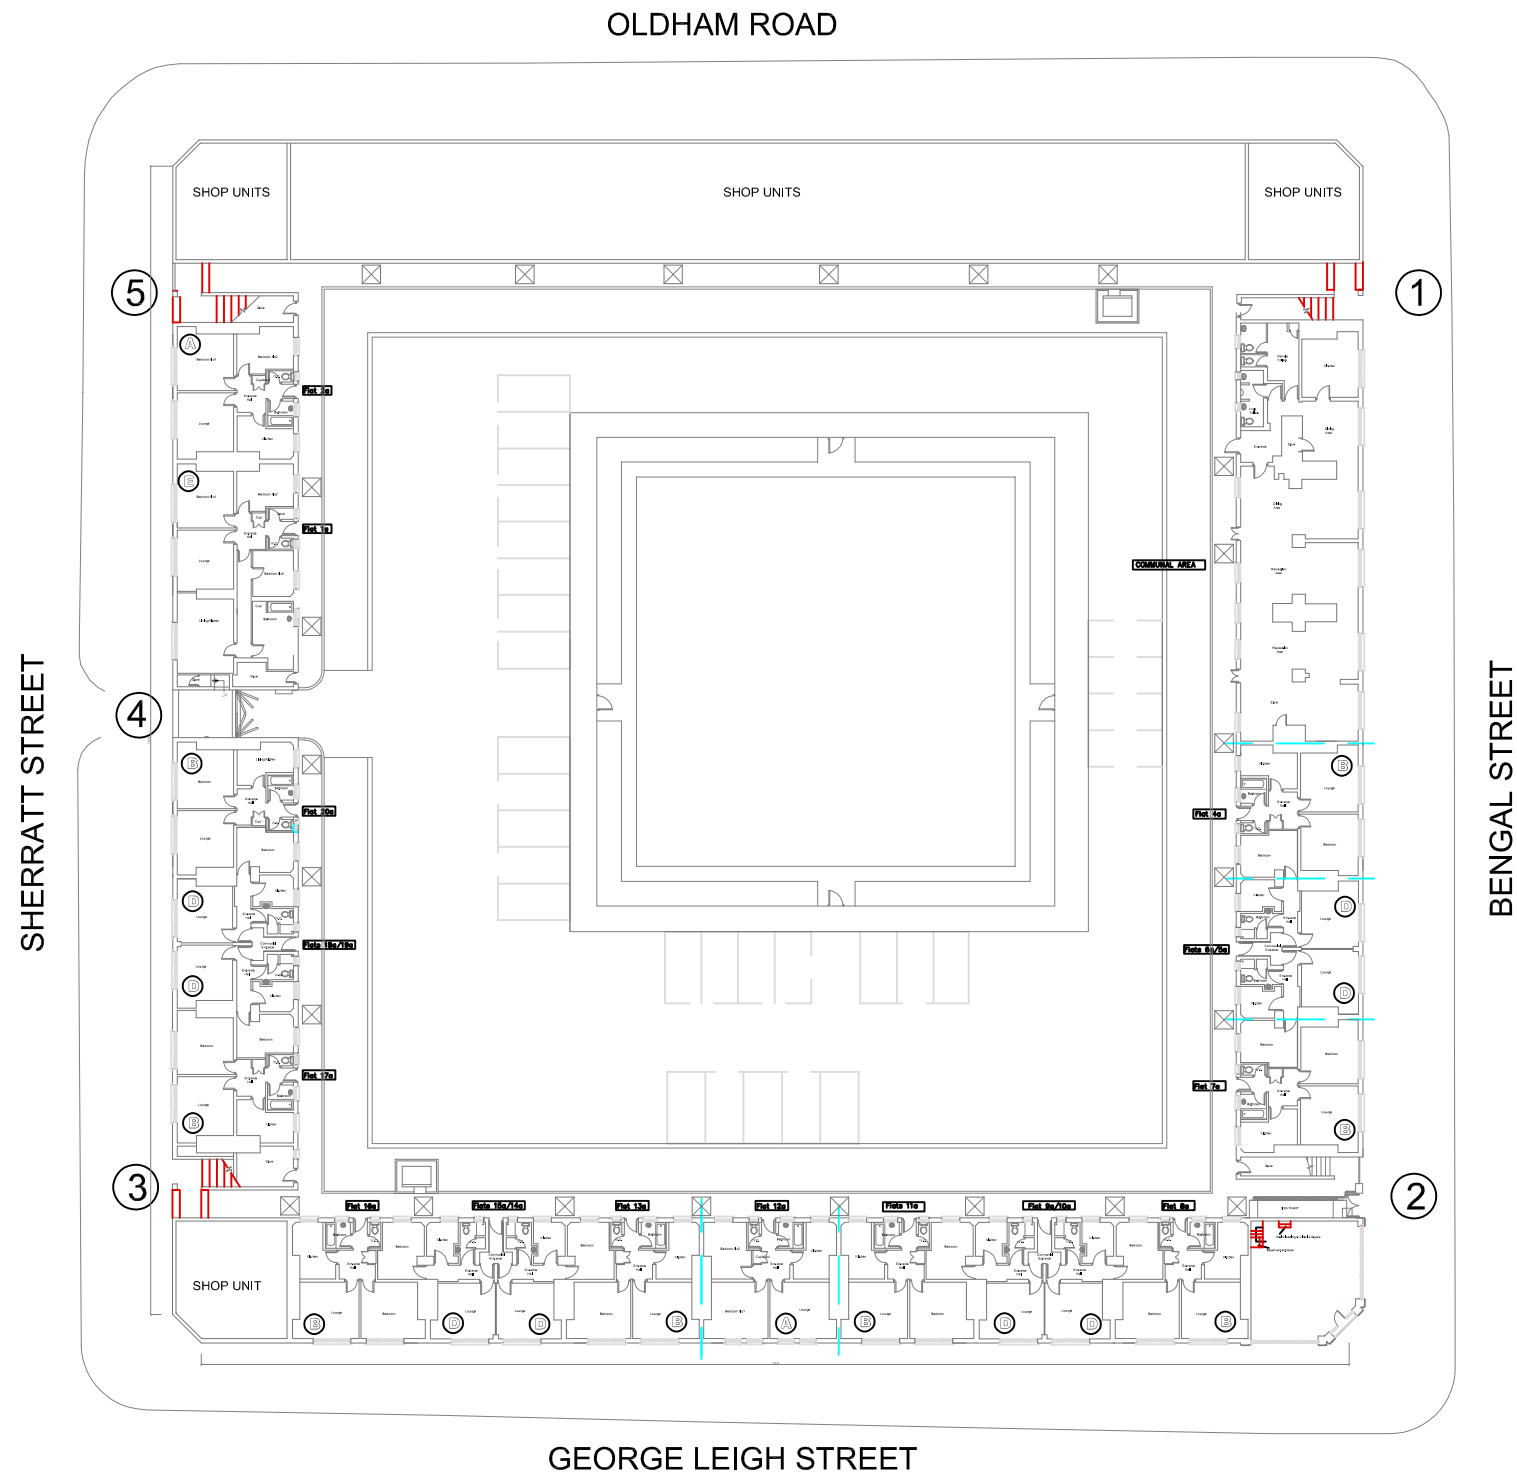

GROUND FLOOR

No.	Revision/Issue	Date
Northwards Housing North Manchester's Council Homes Property Services-Riverways Panel Unit 7, Vale Park Industrial Estate Hazelbottom Rd Crumpsall M8 OGF Crumpsall M8 OGF Tel: 0161 227 3254 Fax:0161 205 7537		
Victoria Square Ground Floor		
Date	April 2011	HOUSE TYPE 3211
Scale	1:500 @ A3L	
DRAWN BY	LT	