
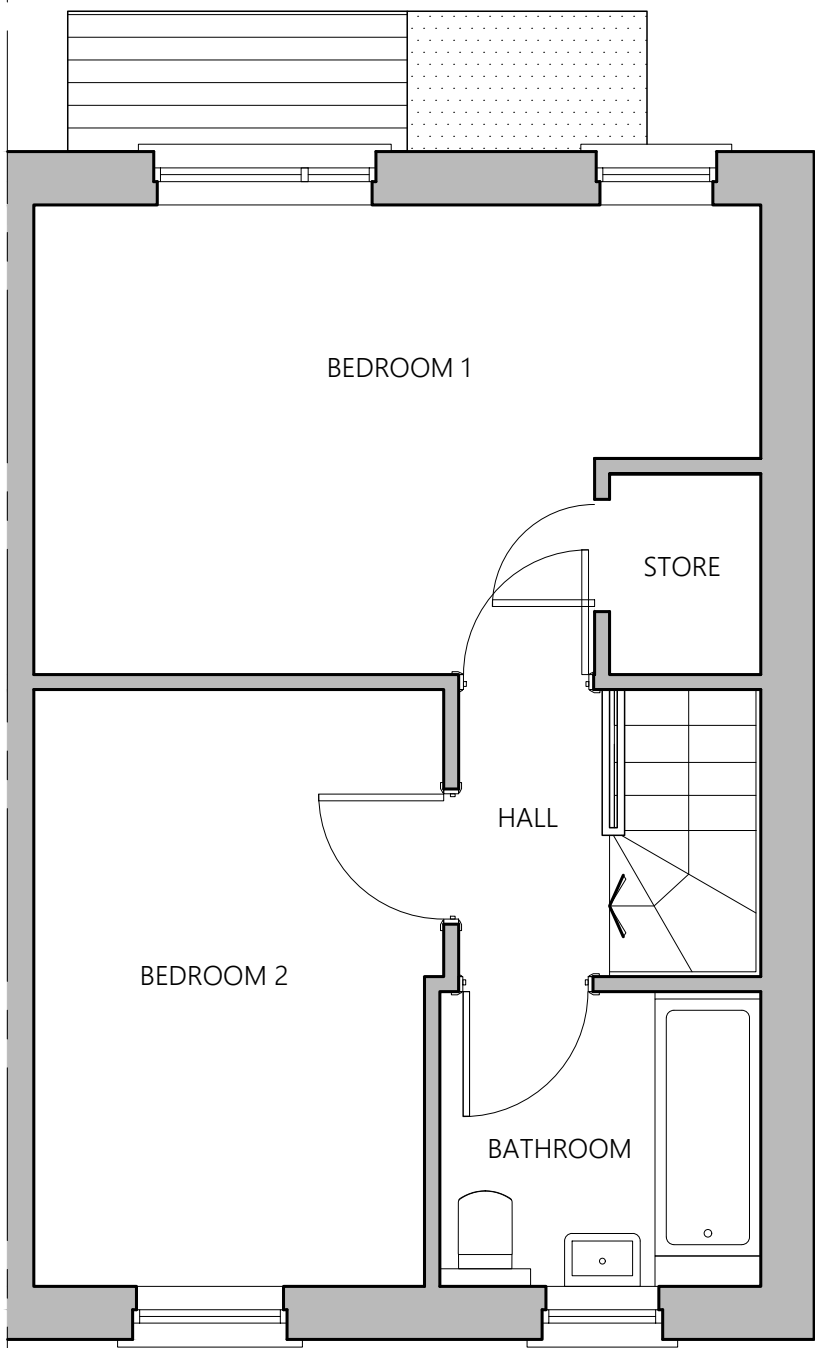
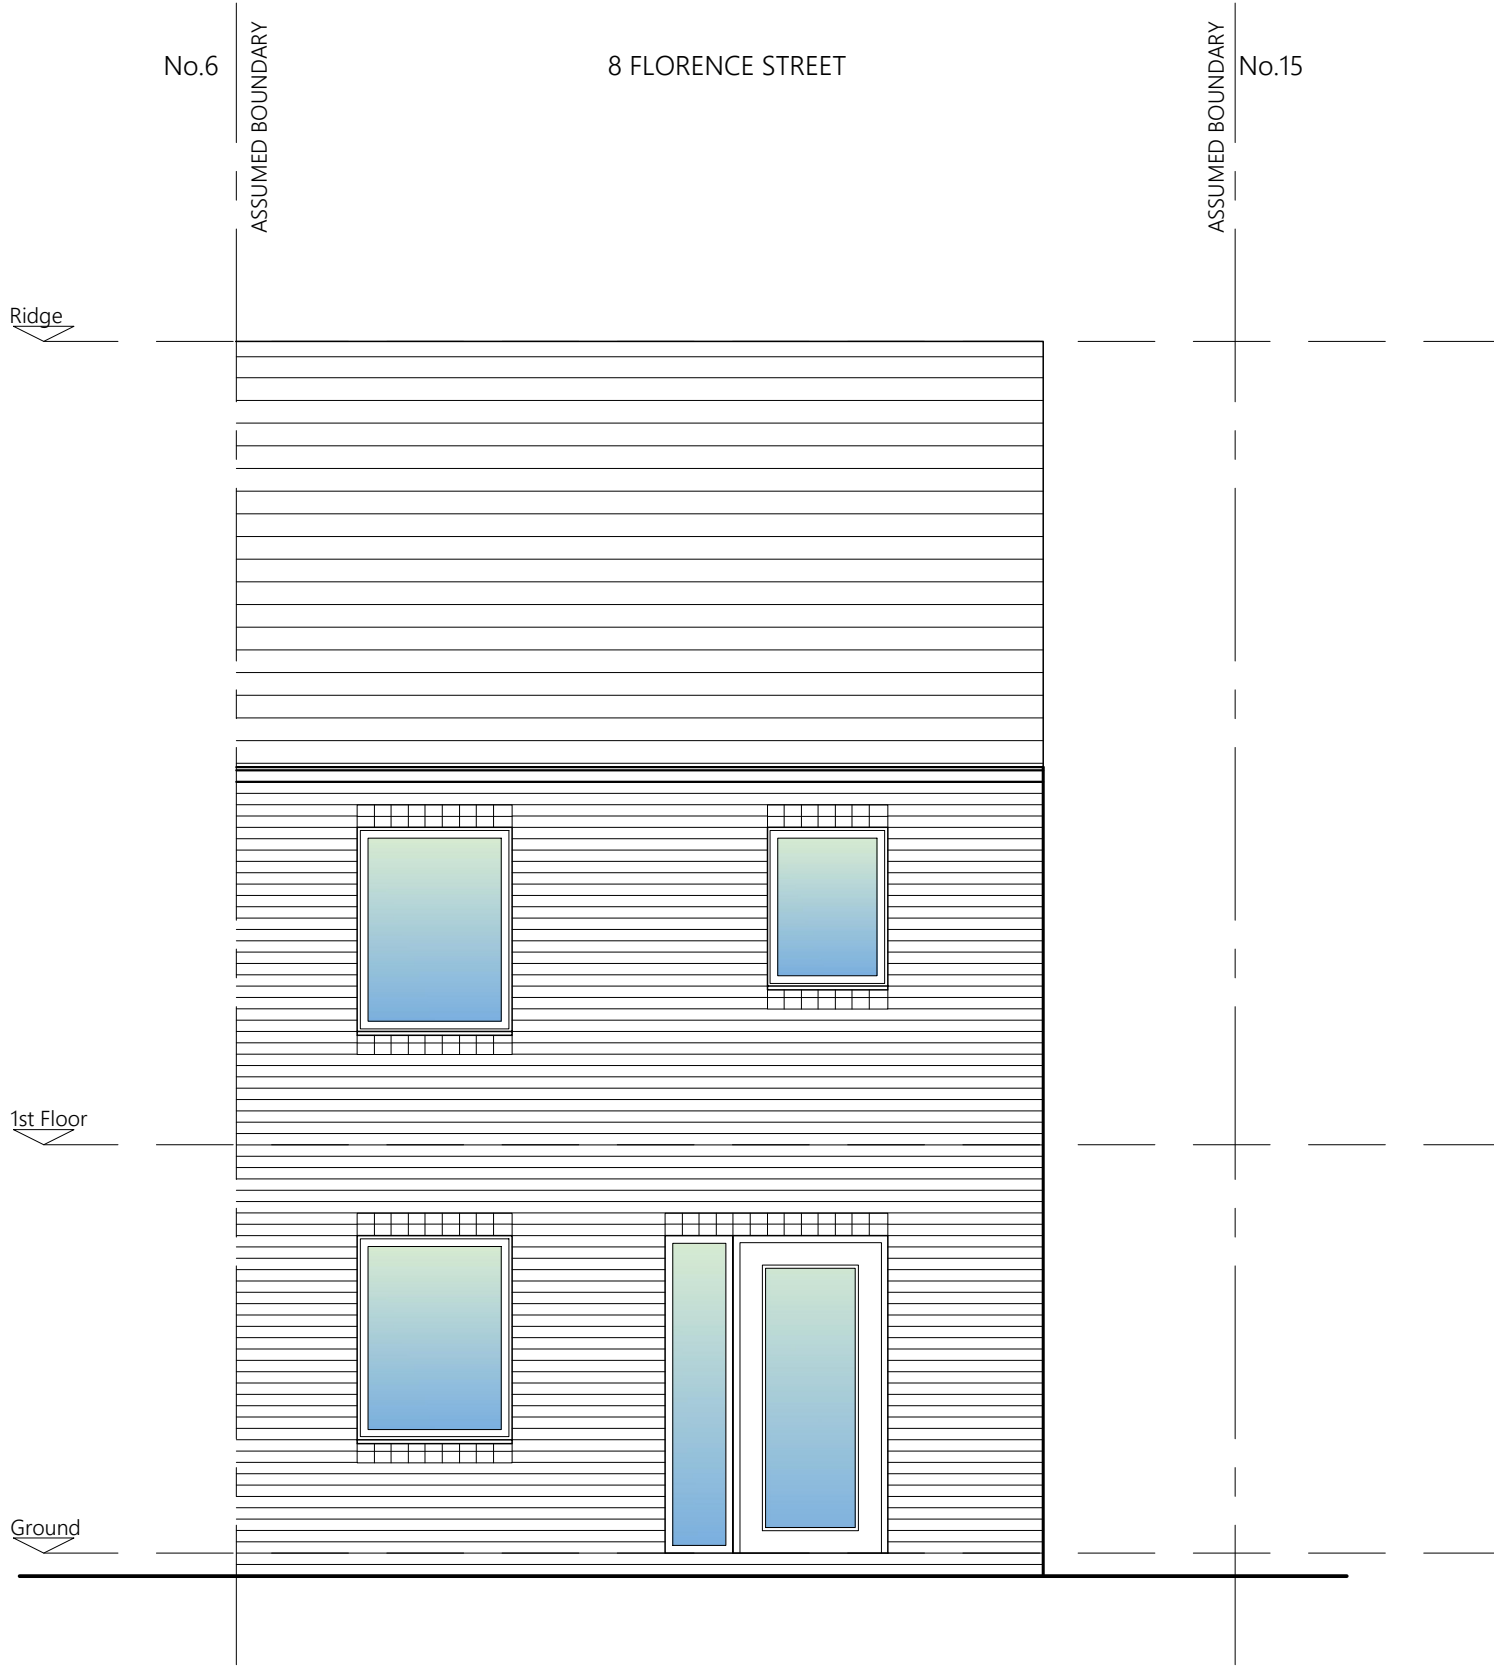


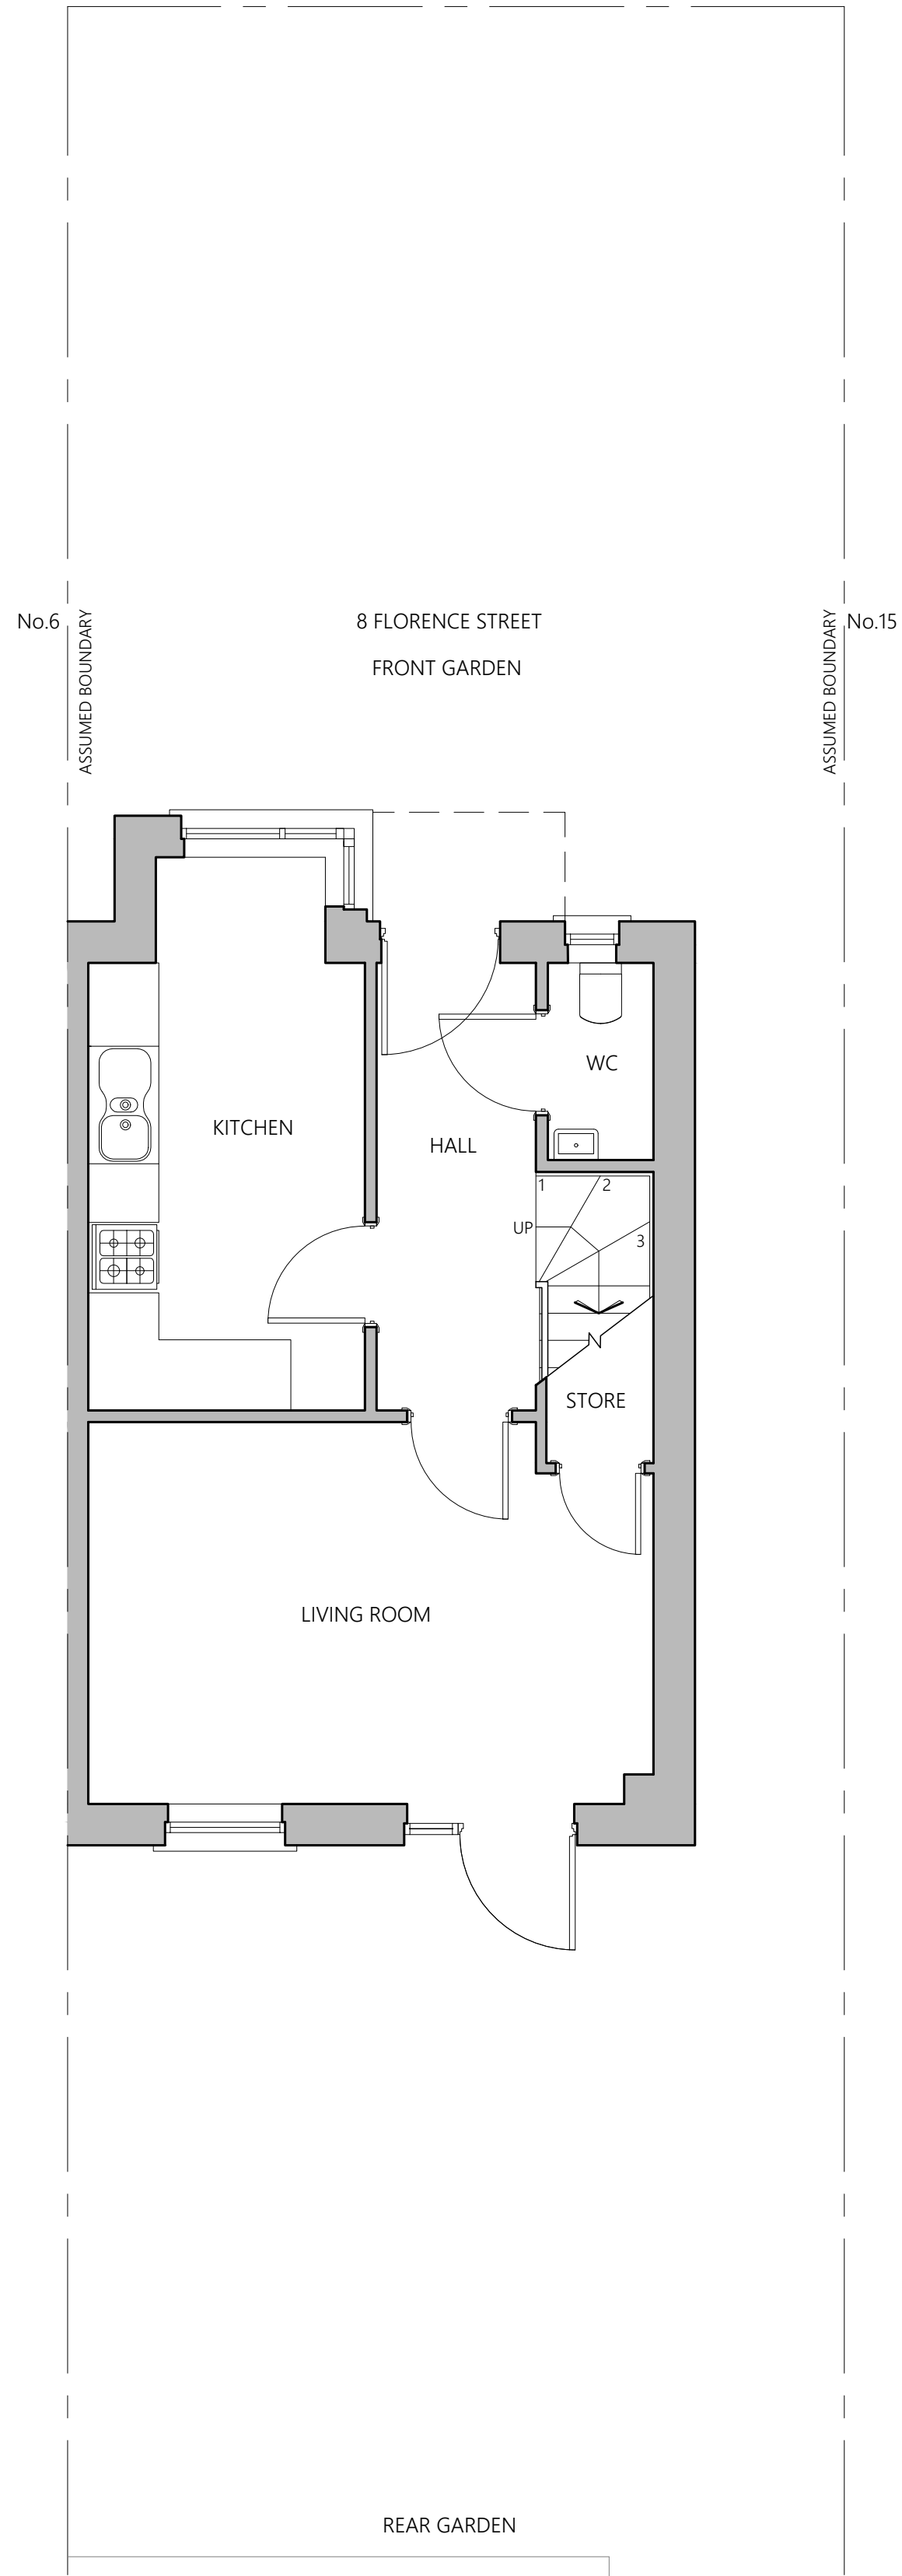

PROJECT	8 Florence Street Openshaw M11 1PG		
CLIENT	Laura Bee		
STATUS	Information		
DRAWING	Existing Plans & Elevations		
DWG No.	2213-002	REV	
SCALE	1:50@A1	DATE	March '22
AGB CAD SERVICES website: www.agbcad.co.uk email: info@agbcad.co.uk telephone: 07912 090 125 DO NOT SCALE FROM THIS DRAWING			