

This drawing is sole copyright and should not be copied or reproduced without prior consent. It is intended for use on the site only. All dimensions are to be checked on site.

NOTES:

REVISION

CLIENT  
MR M RAHEEL  
34 LEROY DRIVE  
MANCHESTER M9 7EW

JOB TITLE  
PROPOSED 1 & 2 STOREY EXTENSIONS

DRG. TITLE  
PLANS AND ELEVATIONS  
AS PROPOSED

HOLBOROW +  
ORMESHER +  
*Limited*

*architectural &  
interior design*




15 OVERTON CLOSE  
MIDDLEWICH  
CHESHIRE CW10 0PZ  
phone: 07770 834939

|          |          |       |   |   |   |   |   |   |
|----------|----------|-------|---|---|---|---|---|---|
| ISSUE    | ORIGINAL | 1     | 2 | 3 | 4 | 5 | 6 | 7 |
| REVISION |          | A     |   |   |   |   |   |   |
| DATE     |          | 14/12 |   |   |   |   |   |   |
| DRAWN    |          | BMJ   |   |   |   |   |   |   |
| CHECKED  |          |       |   |   |   |   |   |   |
| APPROVED |          |       |   |   |   |   |   |   |


SCALE  
1:50 & 1:100 at A1

DRAWING  
NUMBER  
2221/21/02<sup>A</sup>

IN 504854 E

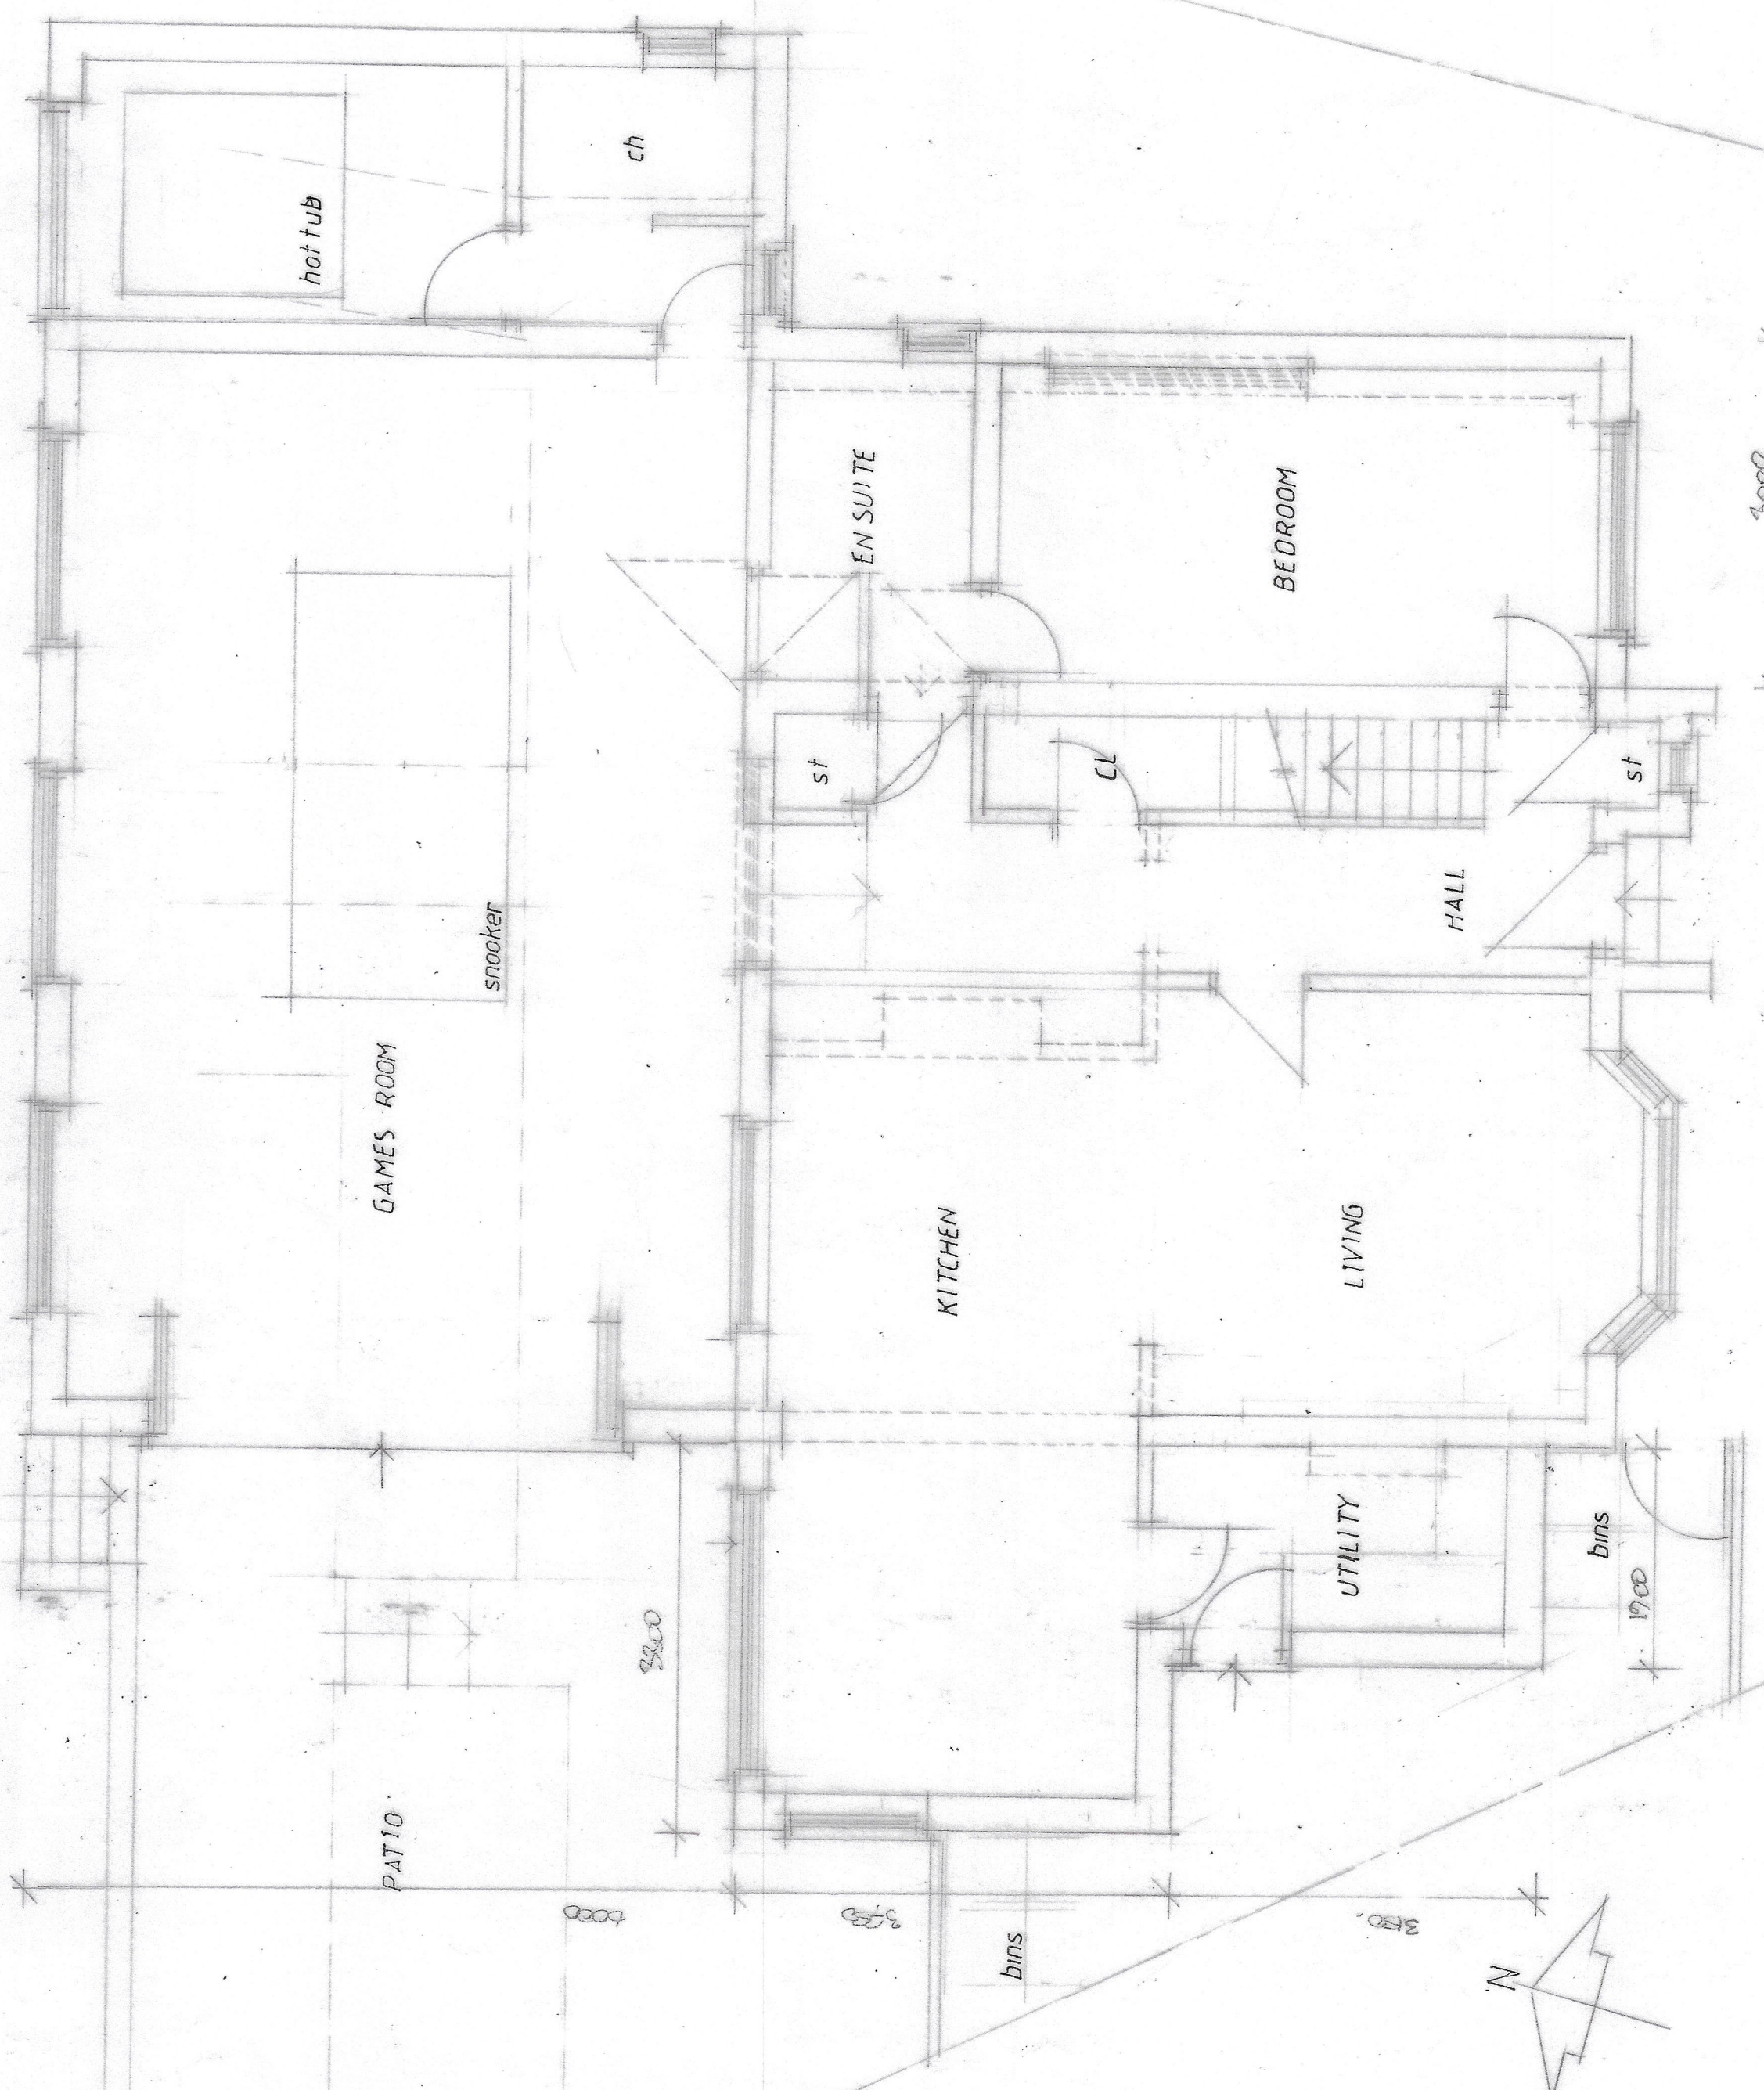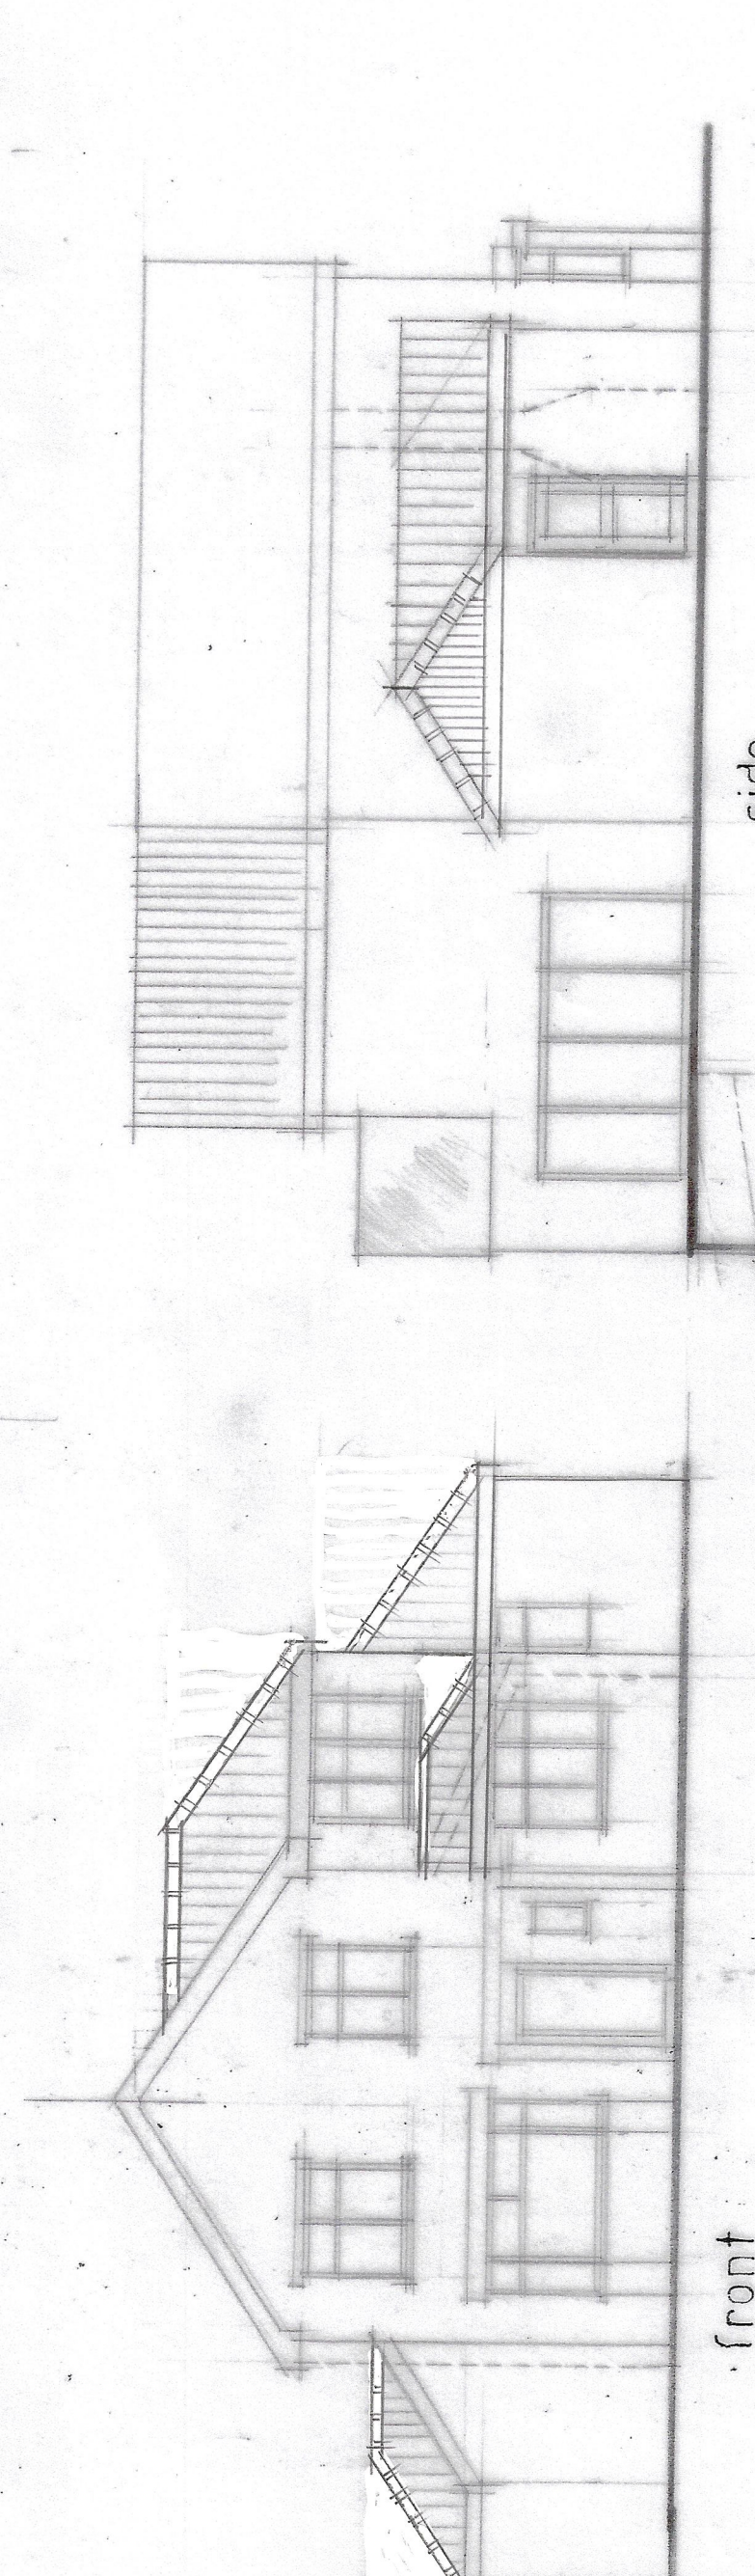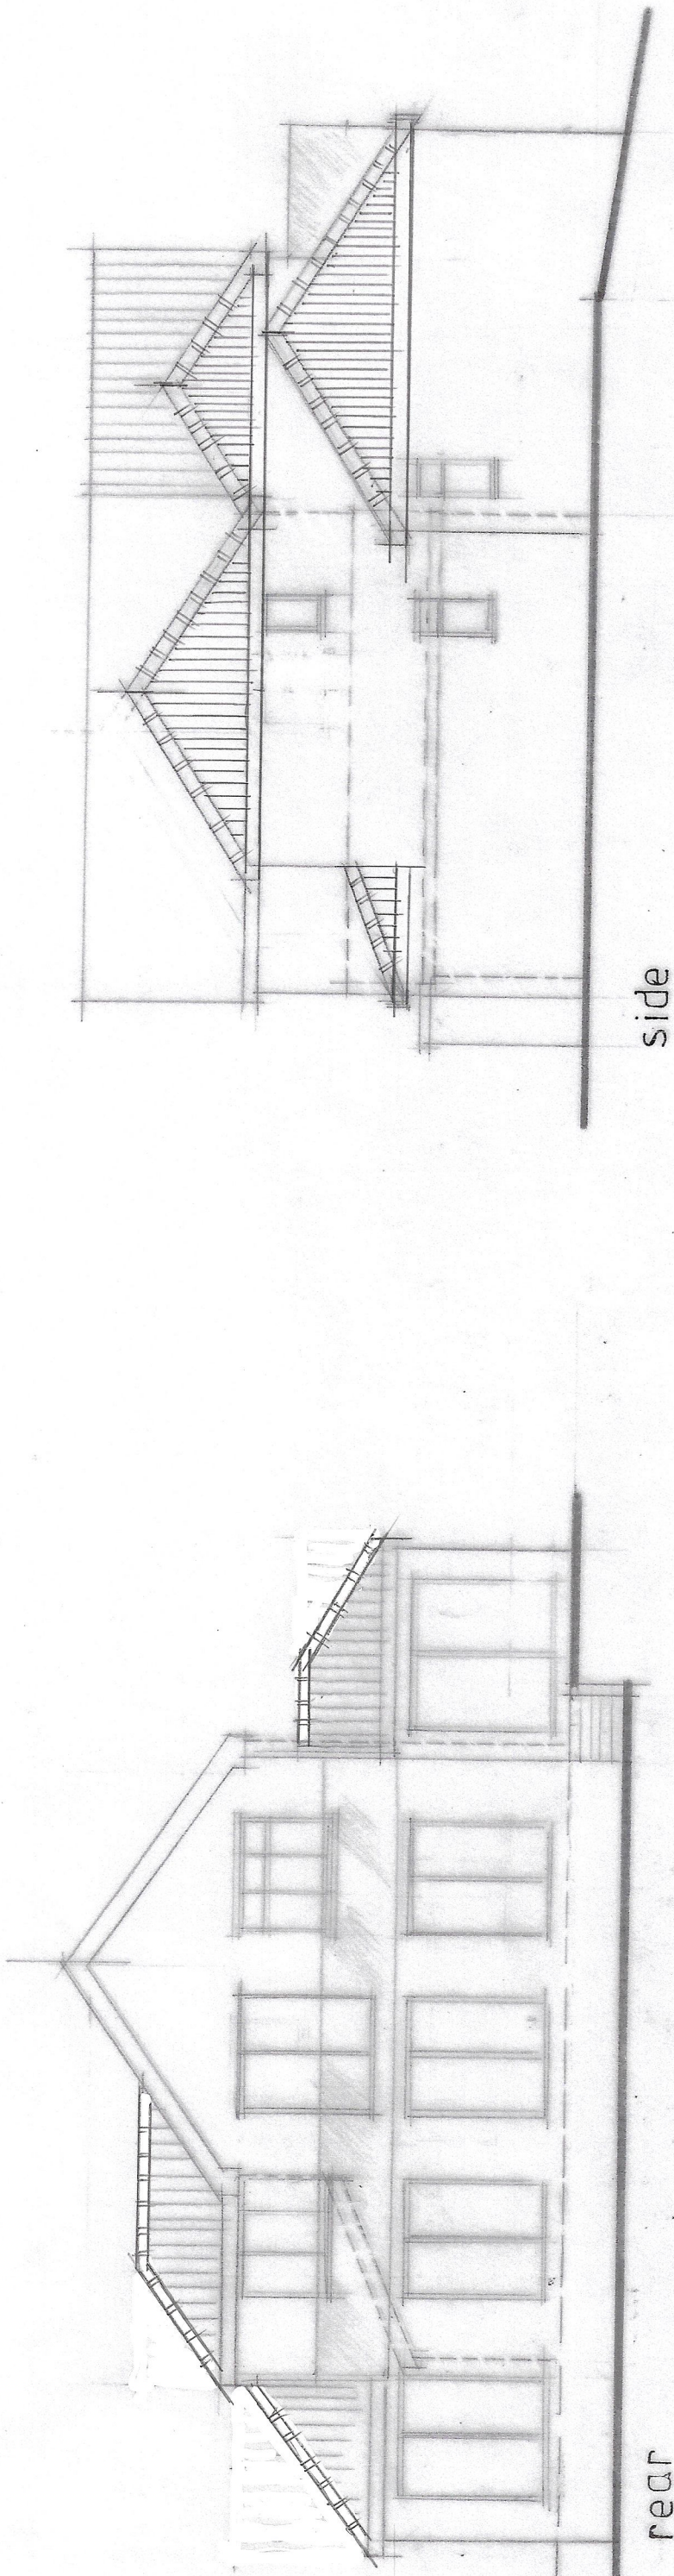

GROUND

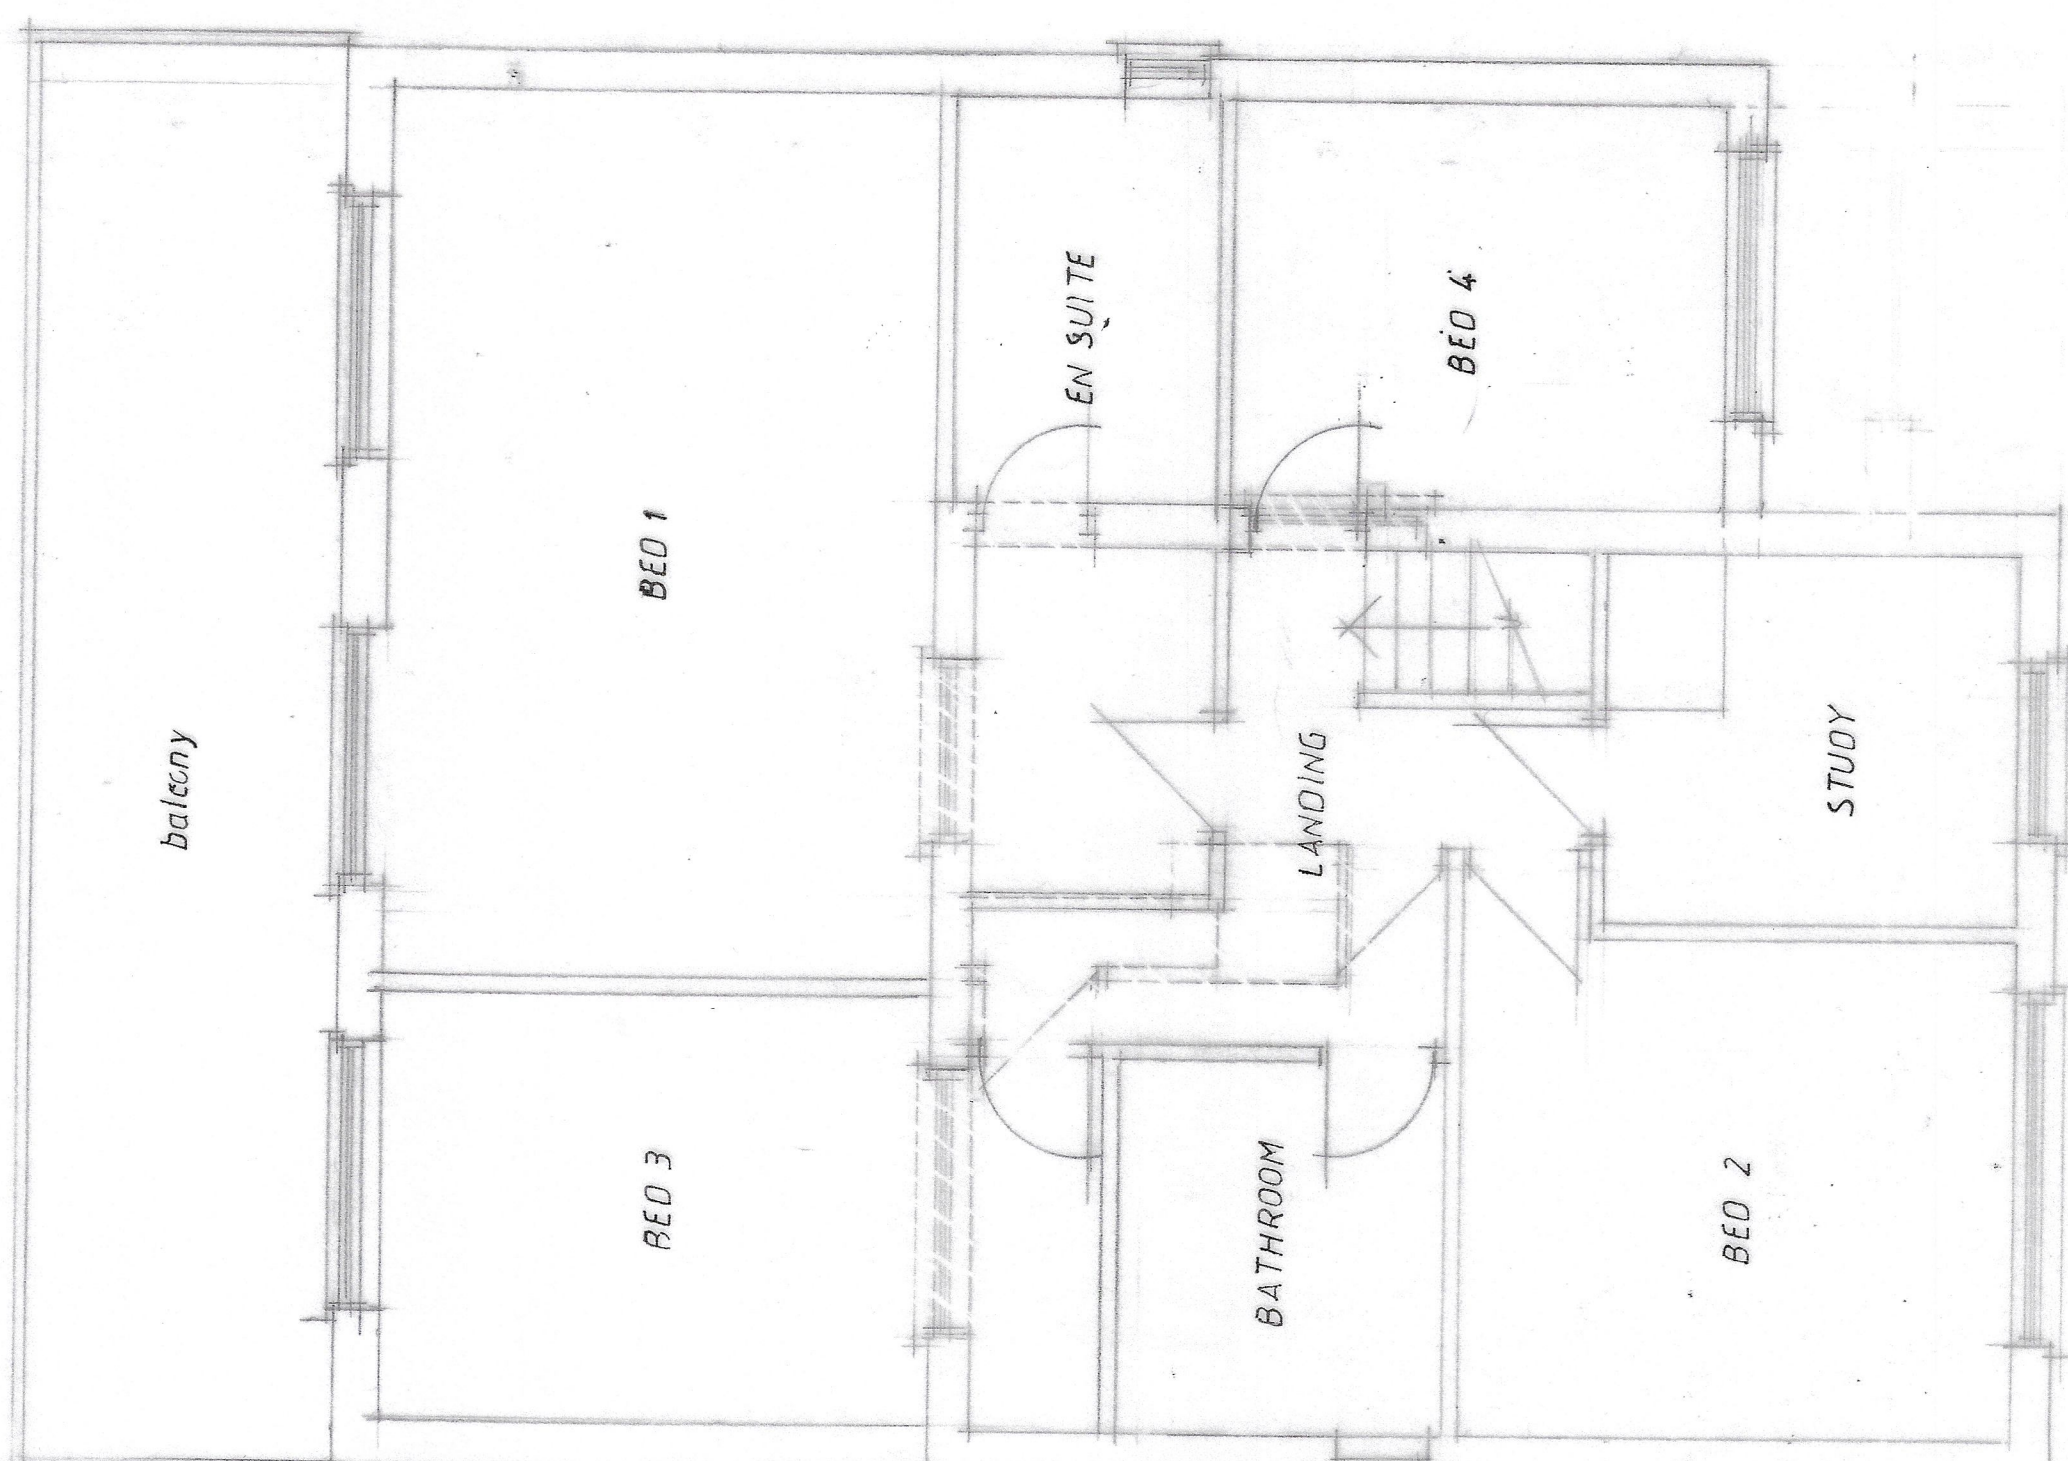

FIRST