




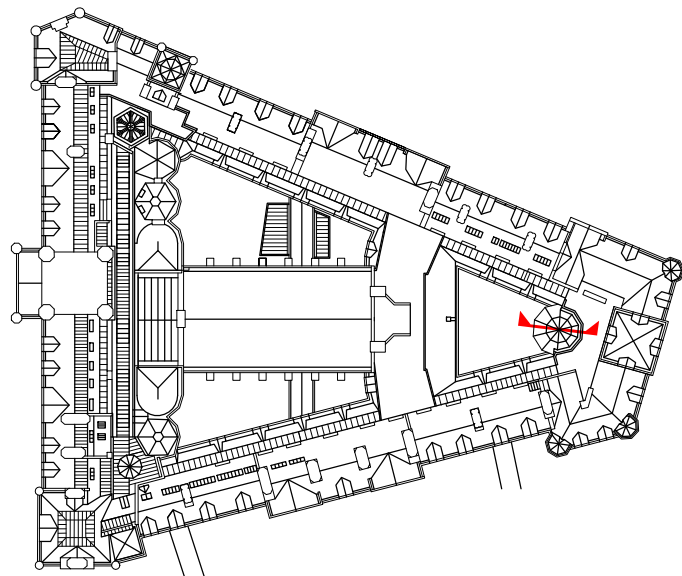


Key plan_Section II

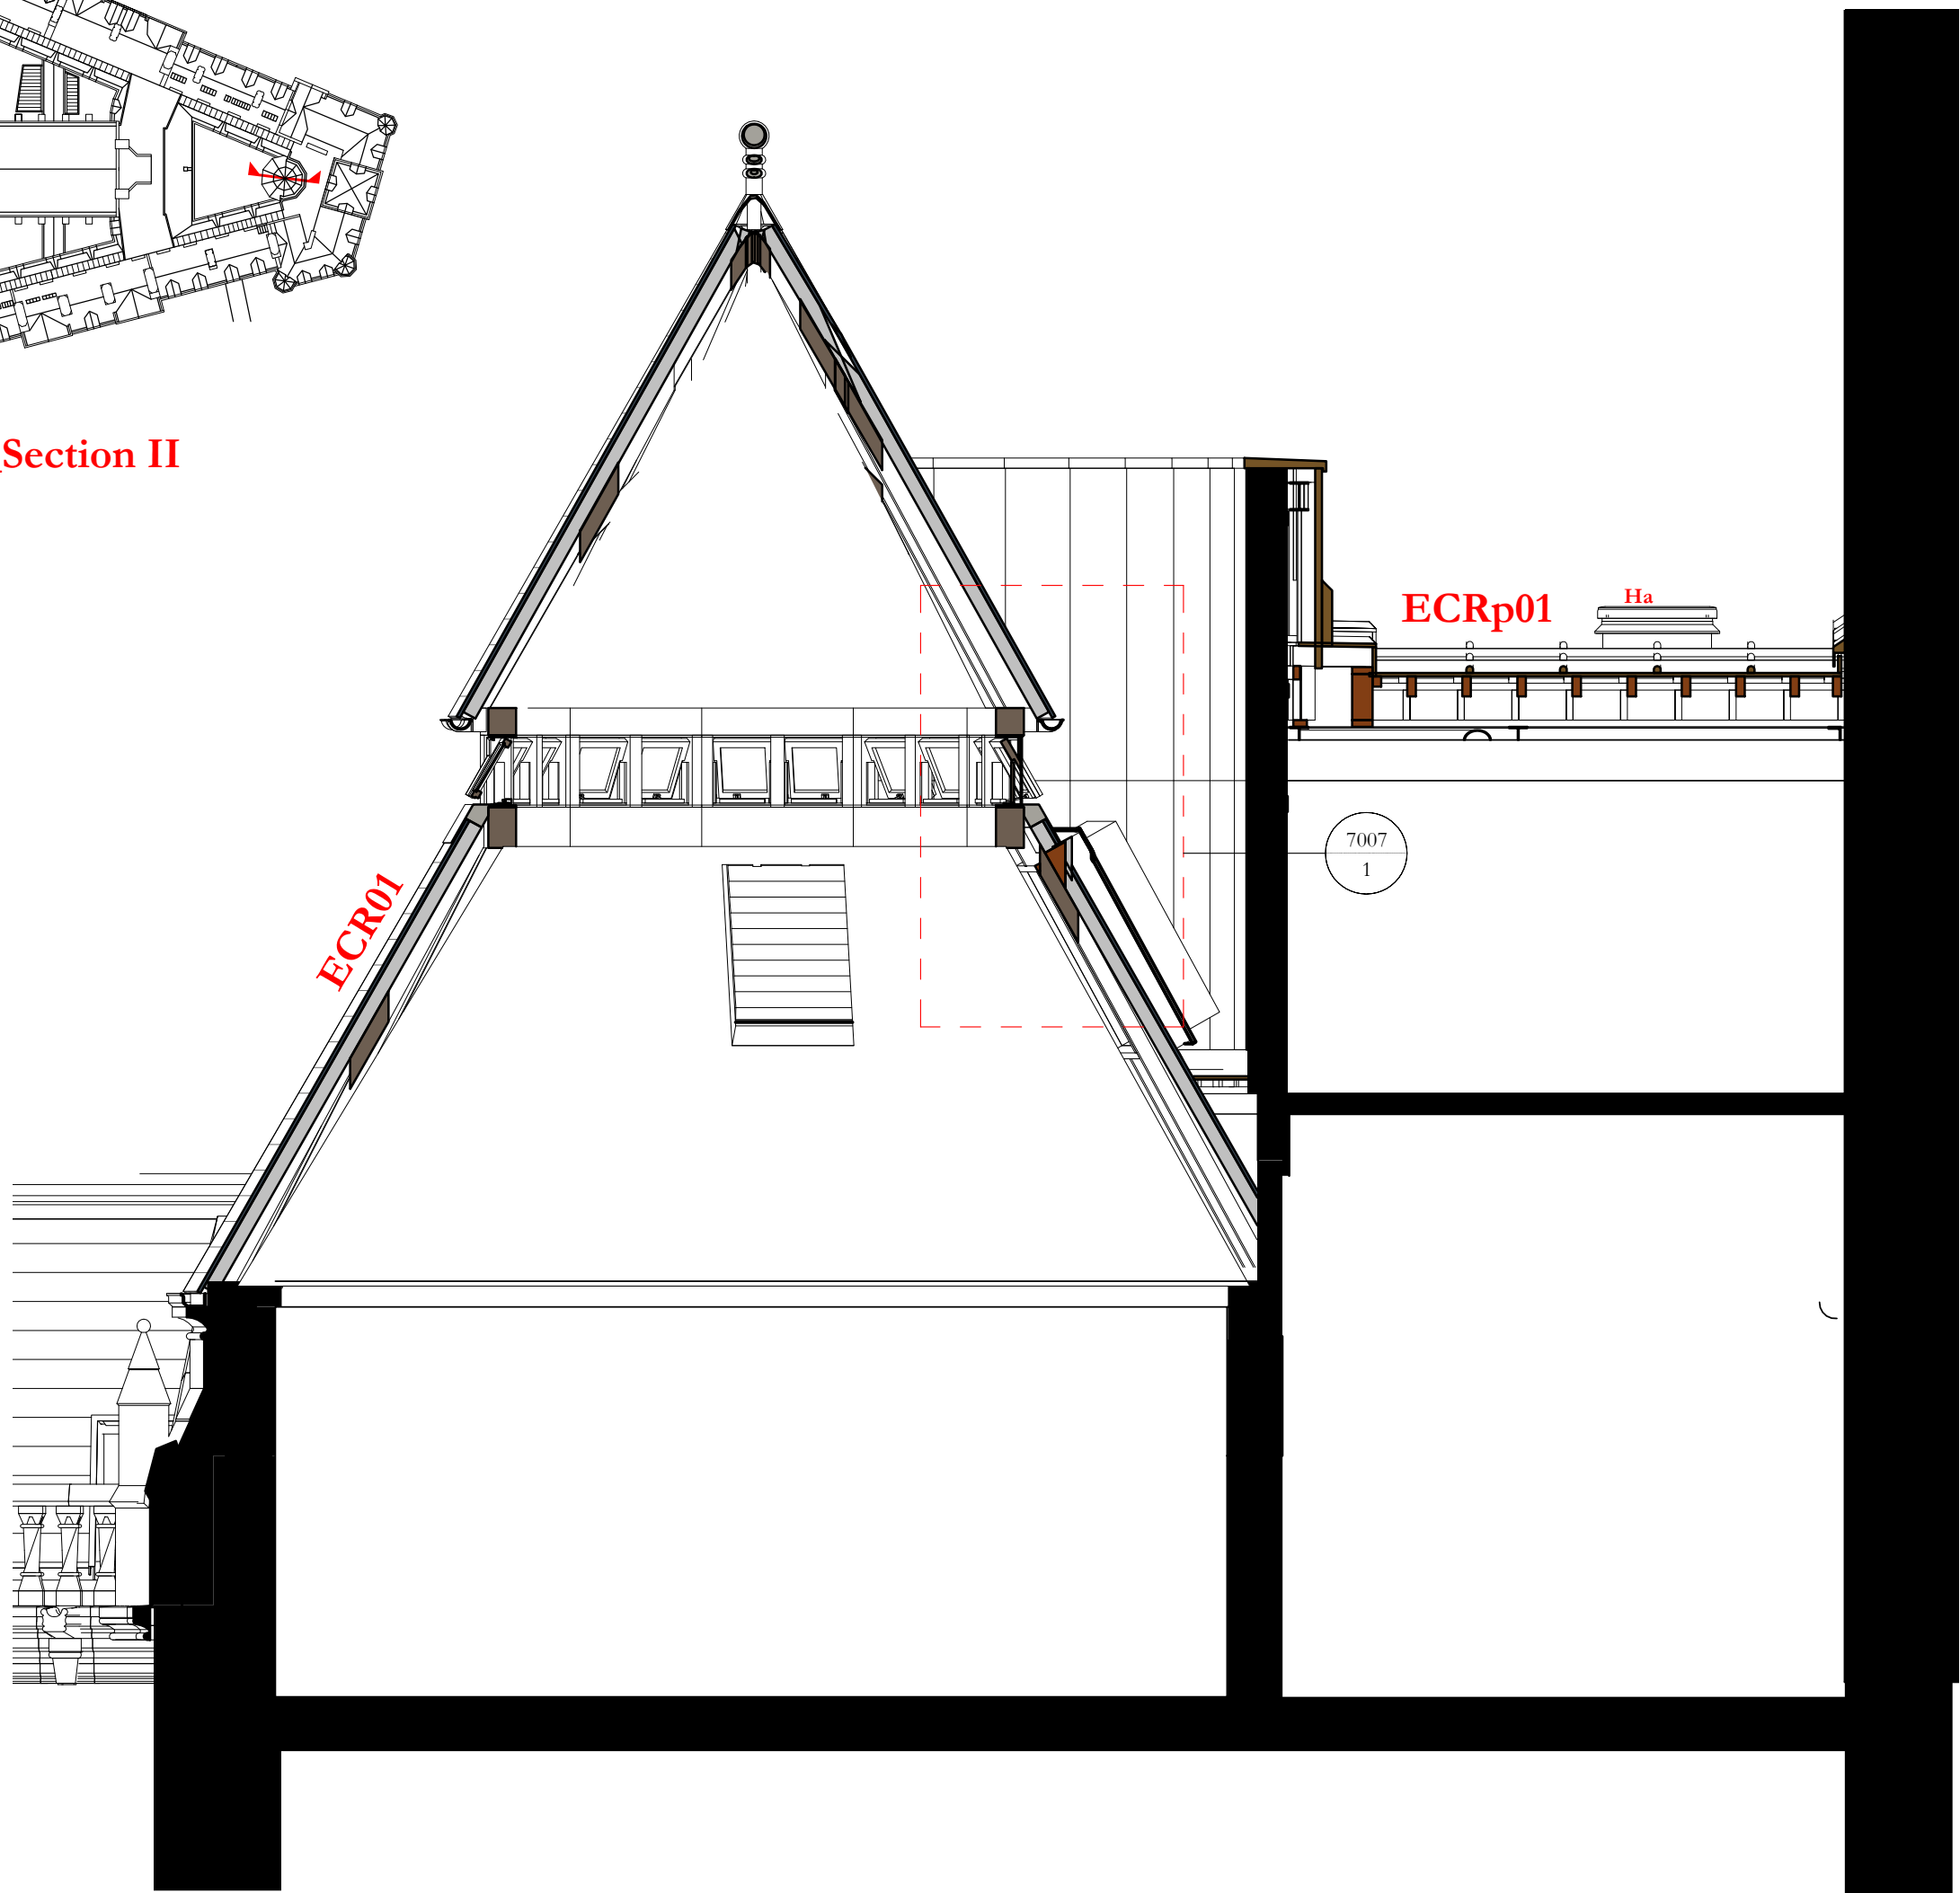

Section II
1 : 50

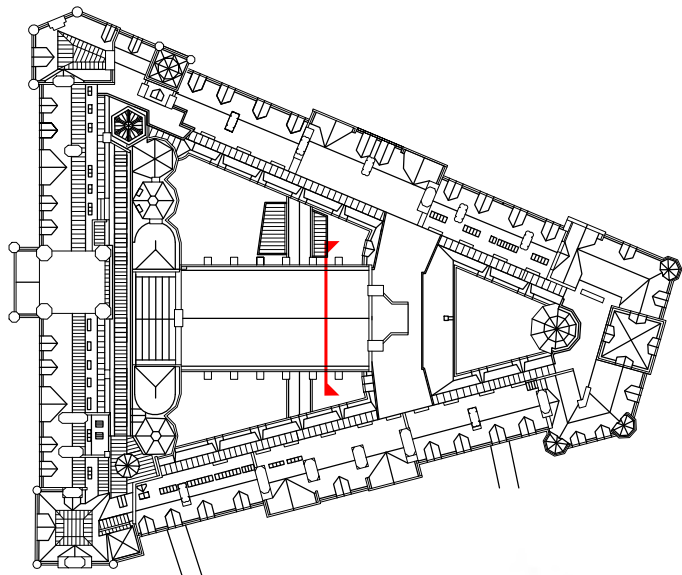

Key plan_Section JJ

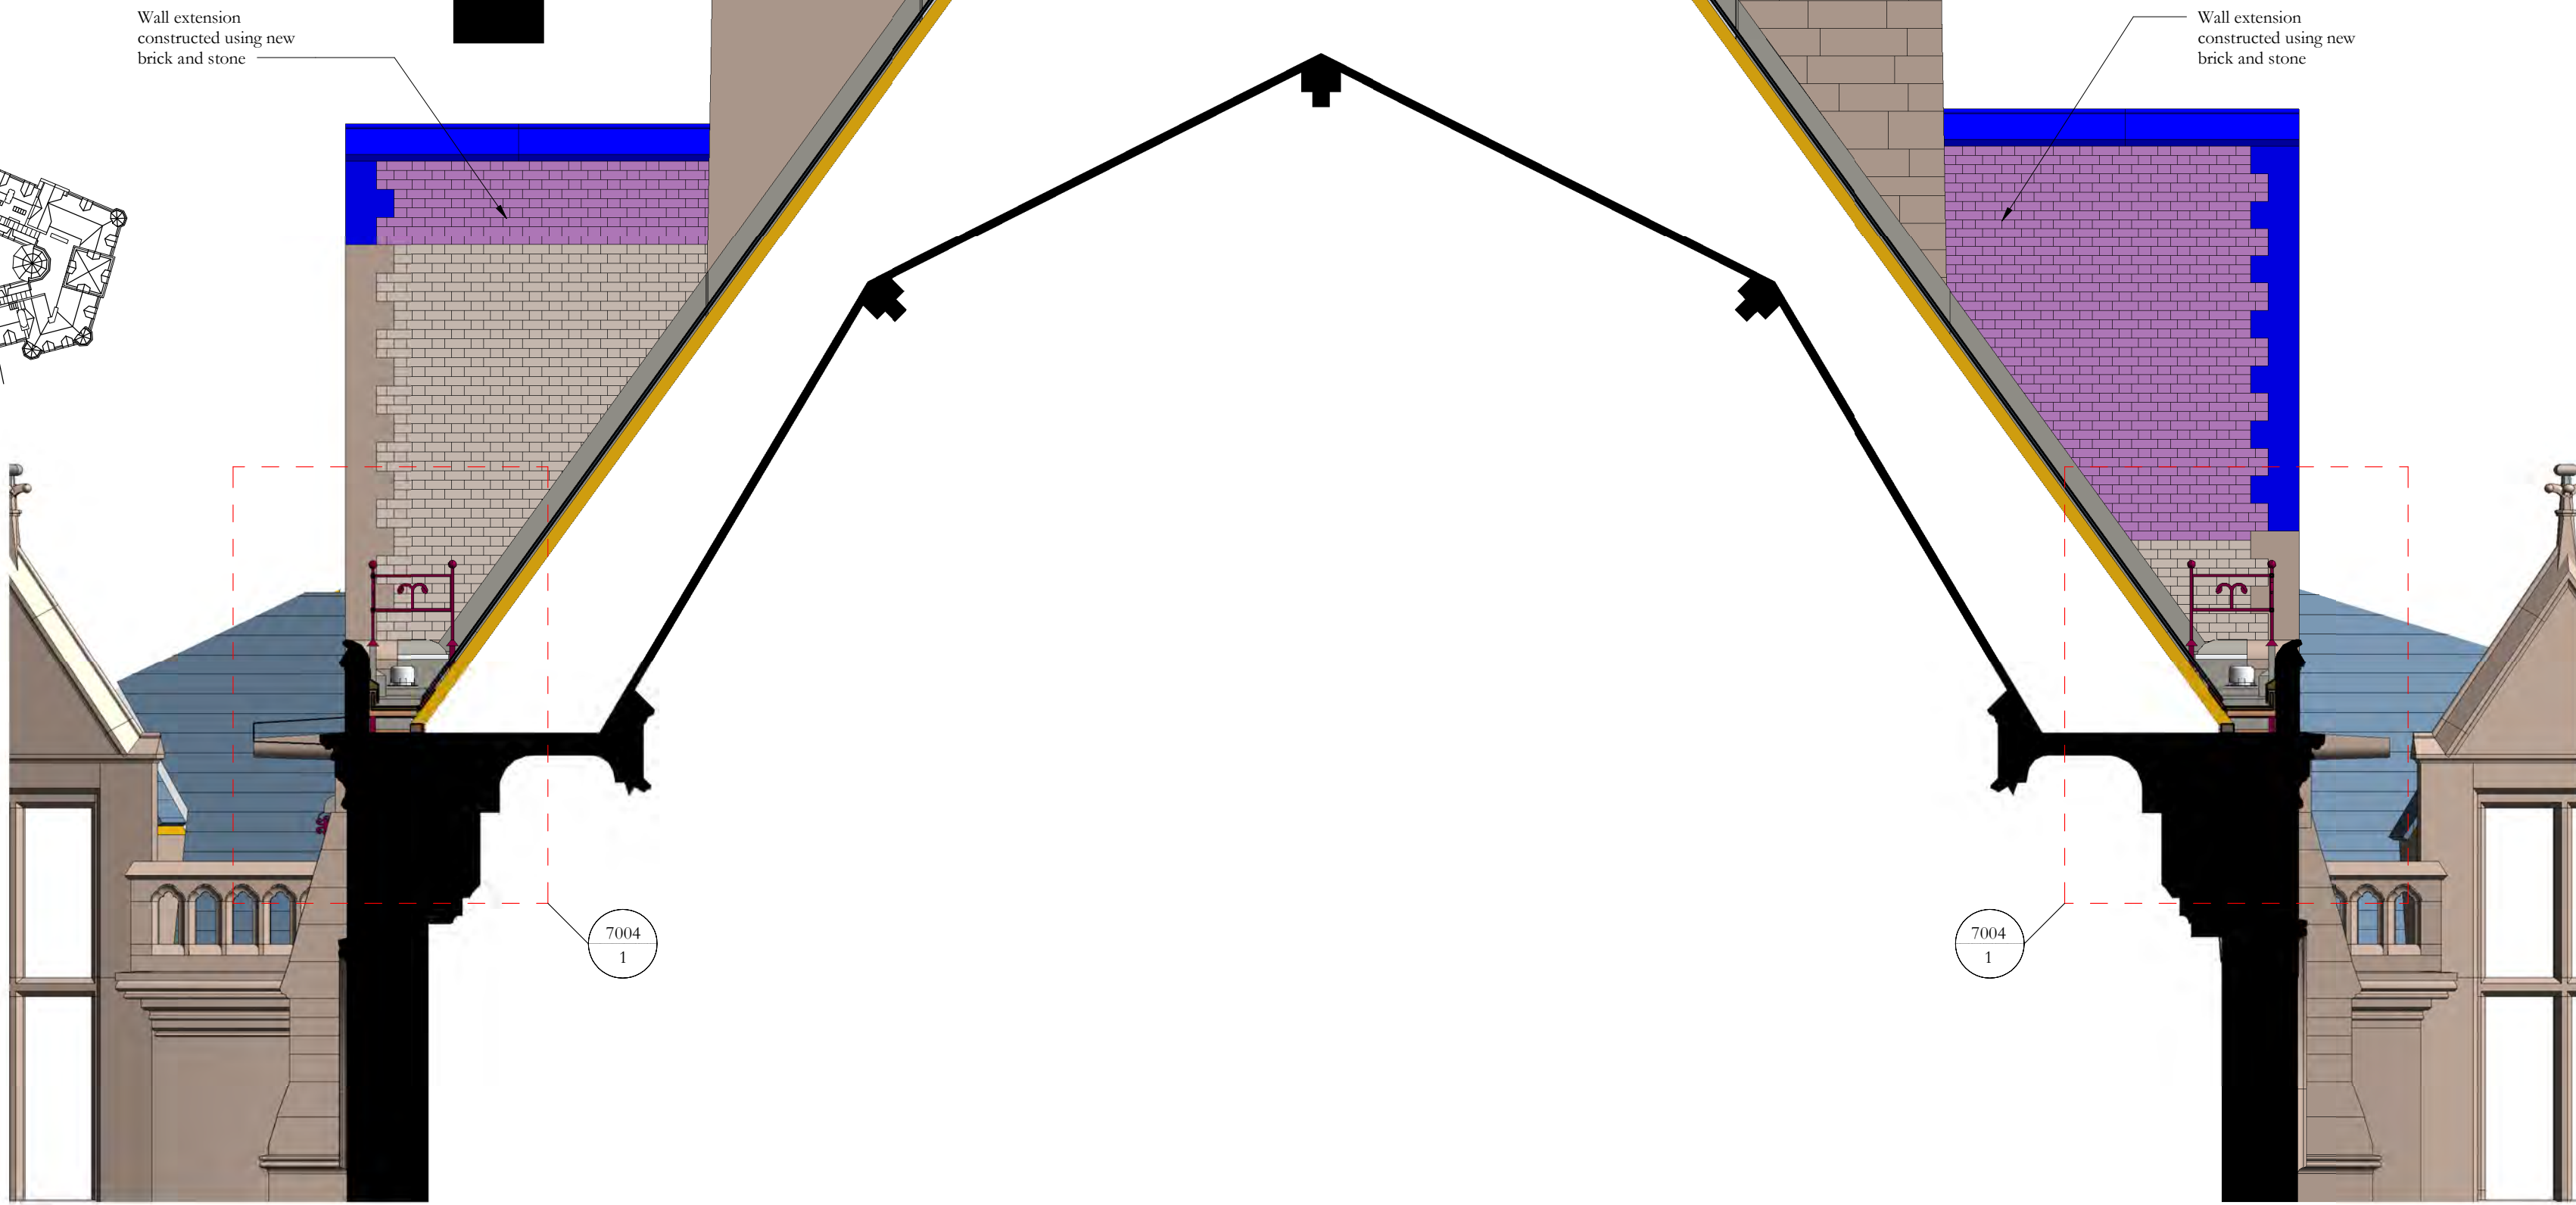

Section JJ - Great Hall east gable west side
1 : 50

Scale Bars to be used as guidance only - refer to sheet size below									
1:100	mm	0	1000	2000	3000	4000	5000	6000	7000
1:200	mm	0	500	1000	1500	2000	2500	3000	3500
1:500	m	0	5	10	15	20	25	30	35
1:1250	m	0	10	20	30	40	50	60	70

Notes:
Drawings are based on survey data and may not accurately represent what is physically present.
Do not scale from this drawing. All dimensions are to be verified on site before proceeding with the work.
All dimensions are in millimeters unless noted otherwise.
Purcell shall be notified in writing of any discrepancies.

KEY

- New stone components
- Replace eroded terracotta bricks with reclaimed brick for gable repairs and new matching bricks NBS clause C41.276 to wall extensions for plant deck

Revision 05:
Brick replacement to west face of gable added

Revision 04:
Minor amendments to layout of lead flat roof ECRP01
Plant screen changed from louvers to solid wall and extended to roofs and walls
Upstands for smoke vents ECR01_Us01, ECR01_Us02 and ECR01_Us03 added to roof ECR01

Revision 03: Reissued for construction no change

05	20/01/2022	JC	GR	See note in revision cloud
04	12/04/2021	GR	TK	See note in revision cloud
03	07/05/2020	GR	TK	Re-issued for construction, see note in cloud

ISSUE	DATE	APPROVED	DRAWN	DESCRIPTION
-------	------	----------	-------	-------------



Project Office, Town Hall, MANCHESTER M60 2L1
+44 (0) 7970 097 432
www.purcelluk.com

PROJECT STATUS	Riba Stage 5
CLIENT	Manchester City Council
PROJECT	Our Town Hall
DRAWING TITLE	General Arrangement Sections II and JJ
SIZE & SCALE	A1:As indicated
DRAWING STATUS	S4 Construction

JOB NUMBER 236959

DRAWING NO. REV
OTH-PUR-TH-RF-DWG-A-4355 05