




Plan View

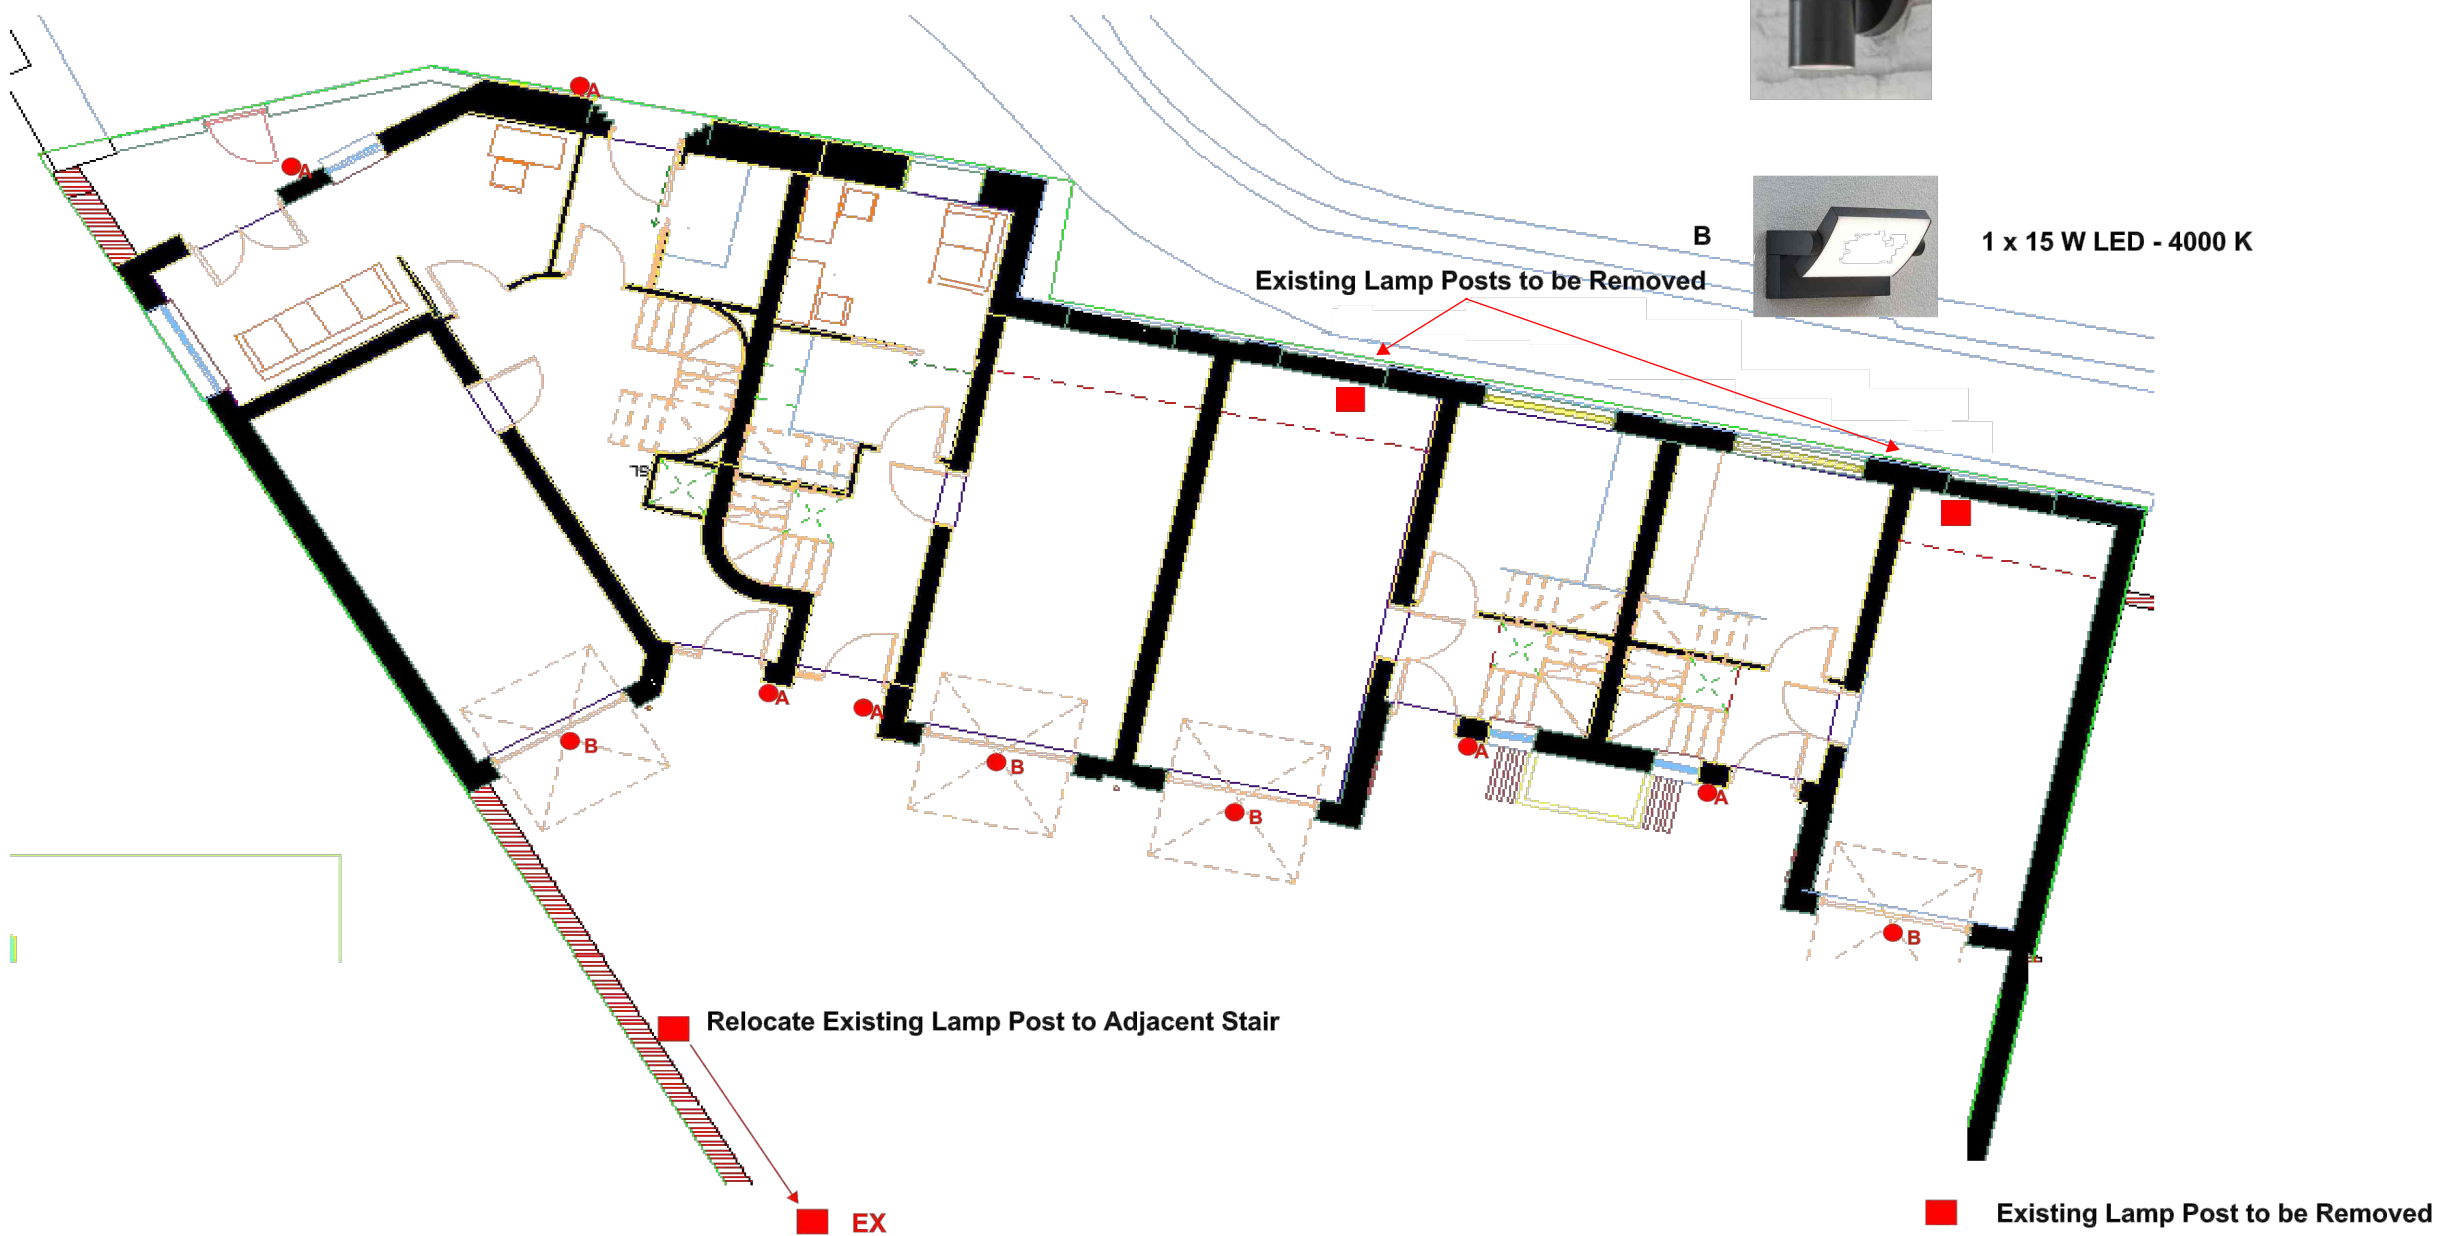

Luminaire Legend

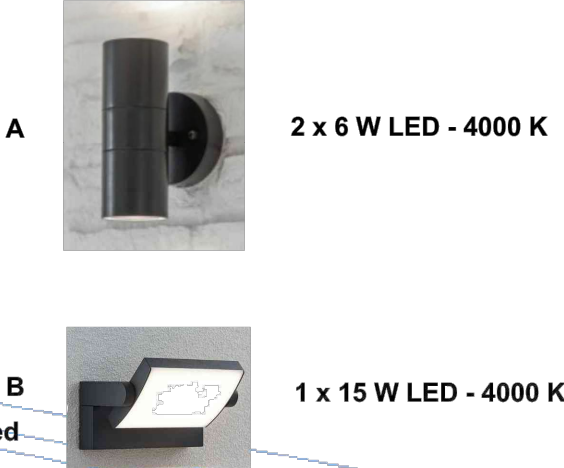

Elevation View

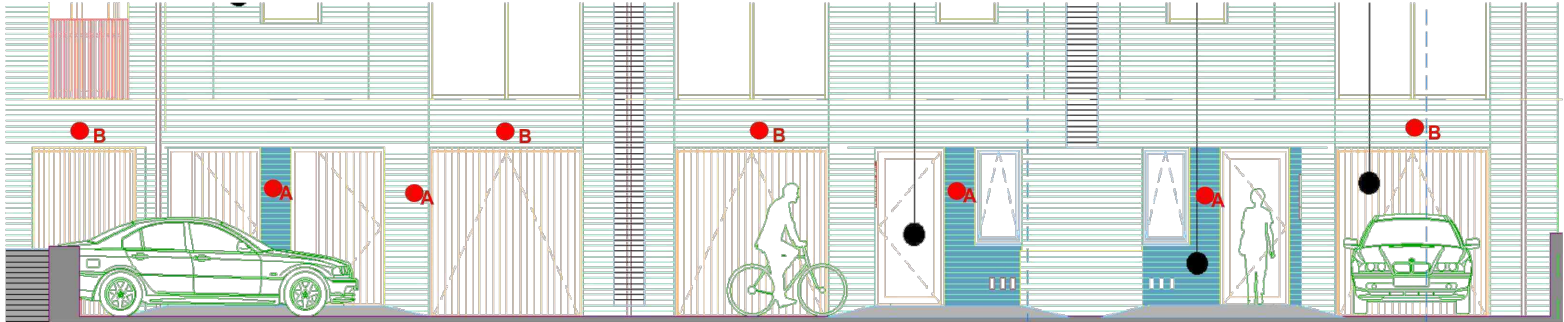

Client	Victor (M1) Limited
Project	Paradise Mews, Manchester

Title	External Lighting Proposal and Lamp Post Omission / Relocation	
Scale @ A1	NTS	Status Sketch

P2	12.12.2021	Lamp Post Relocation	SRH	SRH	SRH
P1	21.12.21	Initial Proposal	GDC	SRH	SRH
Rev	Date	Description	By	Check	App
Project No.	Originator	Building/Zone	Level		
7/PARA	CCL	XX	XX		
Type	Discipline	Drawing No.	Revision		
DR	E	SK1	P2		