




LOCATION PLAN - 1:500

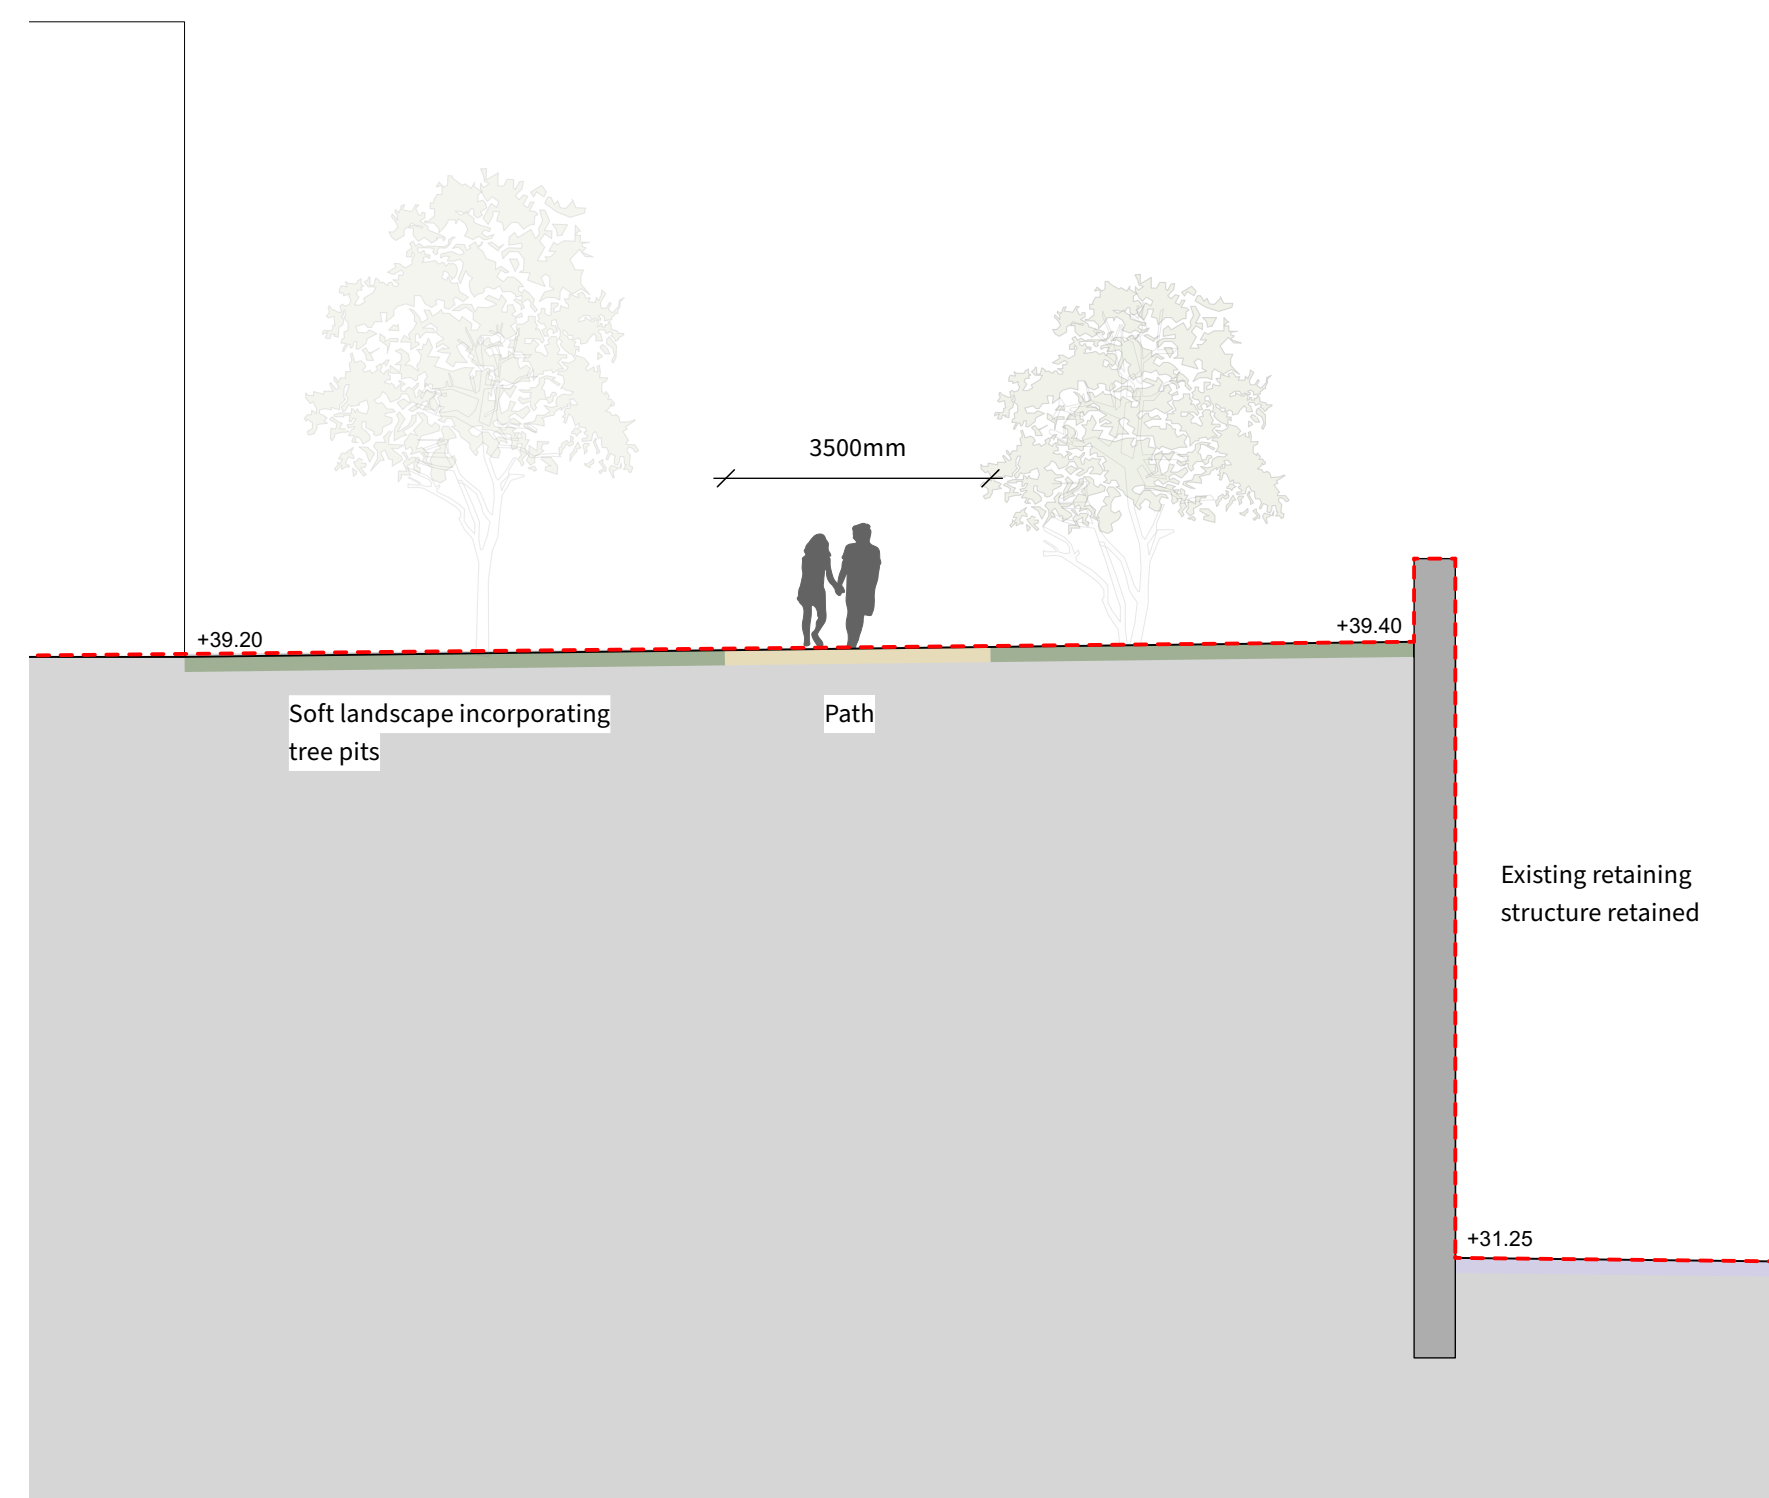

2 Section D
Scale: 1:100




3 Section C
 Scale: 1:100

Do not scale

NOTE: Future Plot Extents are Indicative Only

P02.03	02.03.22	Final Draft Issue		CL	MS	GB	GE
P02.02	15.02.22	Draft Issue		CL	MS	GB	GE
P02.01	07.02.22	Draft Planning		BM	MS	GB	GE
P01	17.12.21	Stage 3 issue		BM	MS	GB	GE
Rev	Date	Description		By	Chkd	Appd	Aud

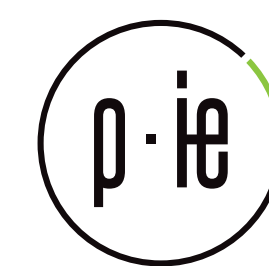


Client



Project Title

Victoria North HIF Infrastructure

Key Plan

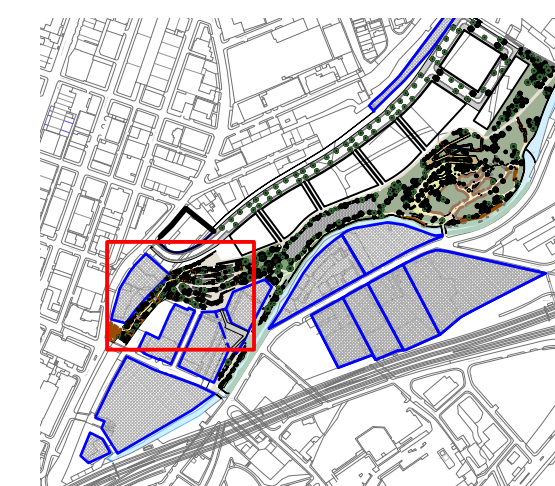

Drawing Title

Red Bank Sections
2 of 2 - For Approval

Scale at A1
As Shown

Planit-IE Job No	2700
------------------	------

Role
Landscape Architect

Suitability
S2

Rev	By	Chkd	Appd	
P02.03	SR	MS	MS	
	Date	Date	Date	
	17.12.21	17.12.21	17.12.21	

Name _____

Project VNIE	Originator PIA	Volume ZZ	Location YYY	Type DR	Role 	Number 3005
-----------------	-------------------	--------------	-----------------	------------	----------	----------------