




Existing GA Elevation East

1 : 200




Existing GA Elevation North

1 : 200

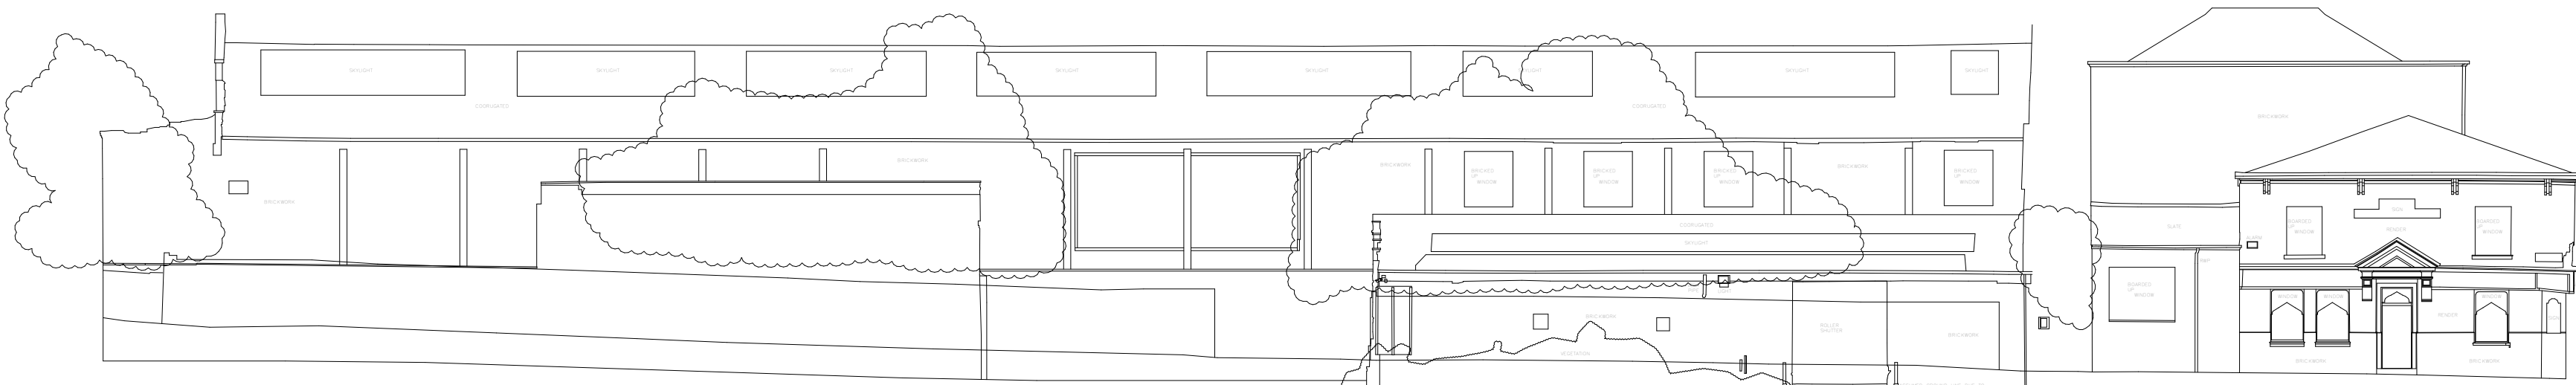


Existing GA Elevation South

1 : 200

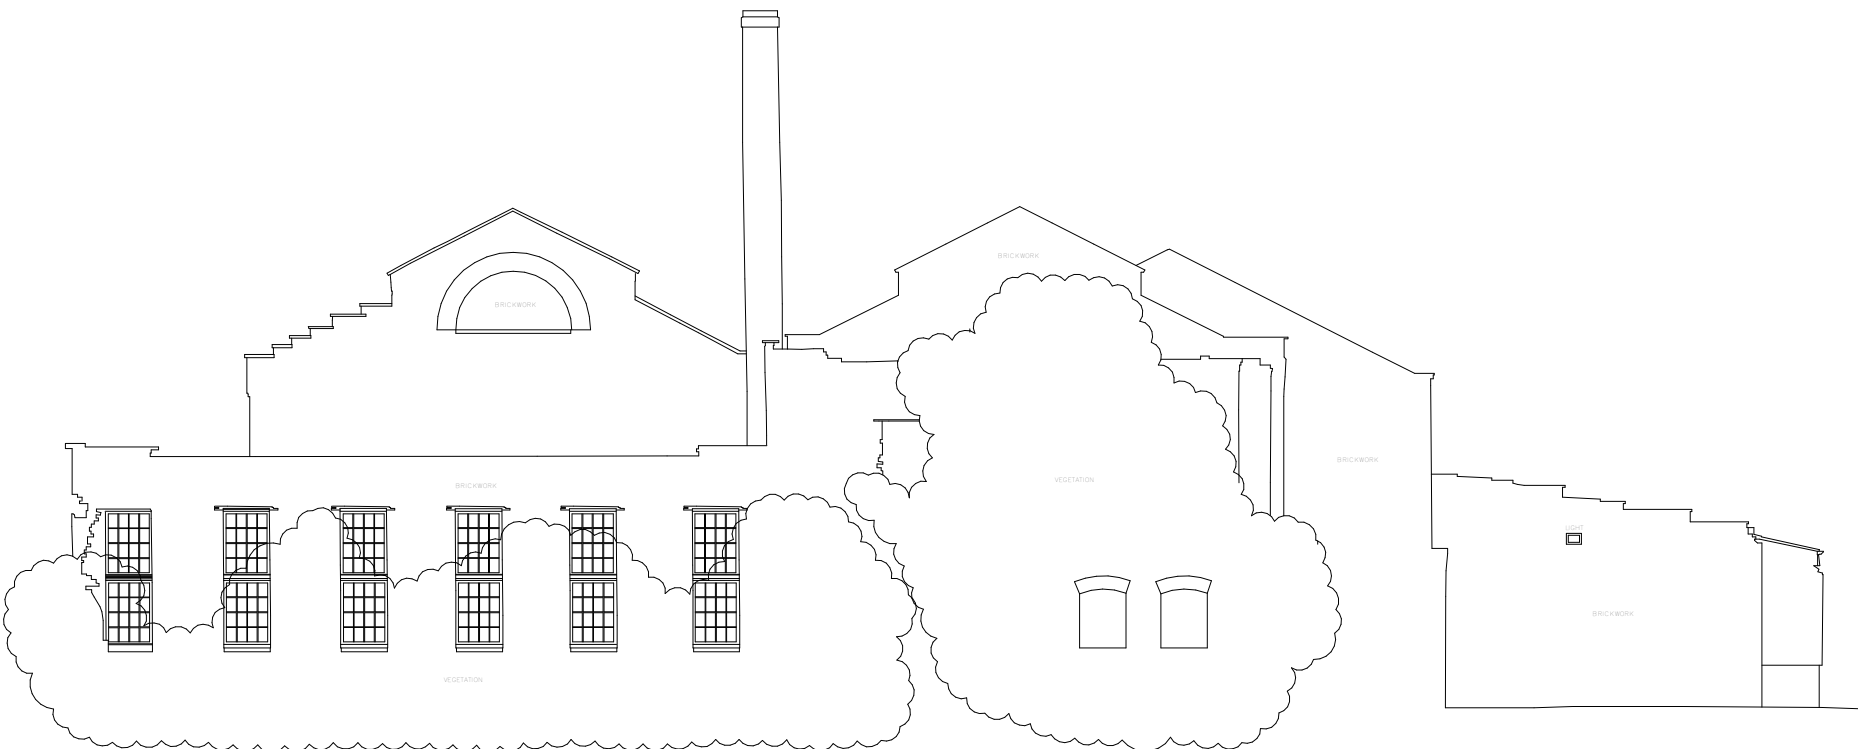

Existing GA Elevation West

1 : 200

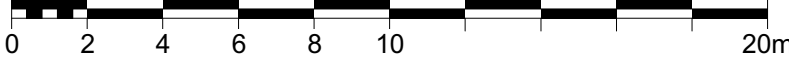


BUILDING DESIGN PARTNERSHIP SHALL HAVE NO RESPONSIBILITY FOR ANY USE MADE OF THIS DOCUMENT OTHER THAN FOR THAT WHICH IT WAS PREPARED AND ISSUED.  
ALL DIMENSIONS SHOULD BE CHECKED ON SITE.  
DO NOT SCALE FROM THIS DRAWING  
ANY DRAWING ERRORS OR DIVERGENCIES SHOULD BE BROUGHT TO THE ATTENTION OF BUILDING DESIGN PARTNERSHIP AT THE ADDRESS SHOWN BELOW.  
DRAWINGS SHALL BE READ IN CONJUNCTION WITH THE FOLLOWING BEFORE WORK COMMENCES:  
• THE CDM DESIGN ISSUES REGISTER  
• THE BDP RISK SERIES OF DRAWINGS  
• THE PROJECT CDM RISK REGISTER

NOTES

Note: Existing elevations based on survey information received 25/10/21  
See drawing Survey Operatons drawing 21J004\_Elevs

|     |                |     |     |          |
|-----|----------------|-----|-----|----------|
| P03 | Planning Issue | DOC | rOc | 25.02.22 |
|-----|----------------|-----|-----|----------|

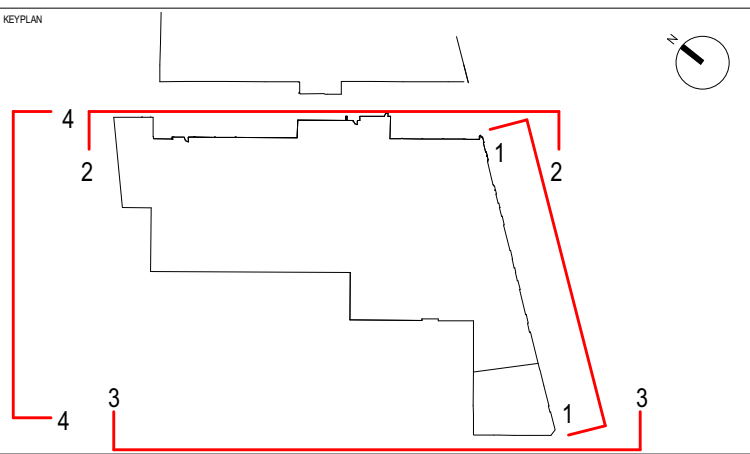

**BDP.**

11 Ducie Street  
PO Box 85  
Piccadilly Basin  
Manchester  
M60 3JA  
United Kingdom  
T +44 (0)161 828 2200  
www.bdp.com

|                   |                                                  |                    |                 |
|-------------------|--------------------------------------------------|--------------------|-----------------|
| PROJECT TITLE     | Ancoats Works, Manchester                        |                    |                 |
| BDP JOB NUMBER    | P3001596                                         |                    |                 |
| DRAWING TITLE     | Existing Elevations<br>North, South, East & West | SCALE              | @ A1<br>1 : 200 |
| DATE FIRST ISSUED | 16/11/21                                         | DATE NEXT REVIEWED |                 |
| DRAWING NO.       | 1596-BDP-XX-XX-DR-A-00300                        | REVISION           | P03             |