


Jonathan Davidson Architects

Architecture & Industrial Design | 47 Hilton Street
MANCHESTER
M1 2EF
t: 0161 711 0835
e: inbox@j davidsonarchitects.com
w: www.j davidsonarchitects.com

Key Plan & Northpoint

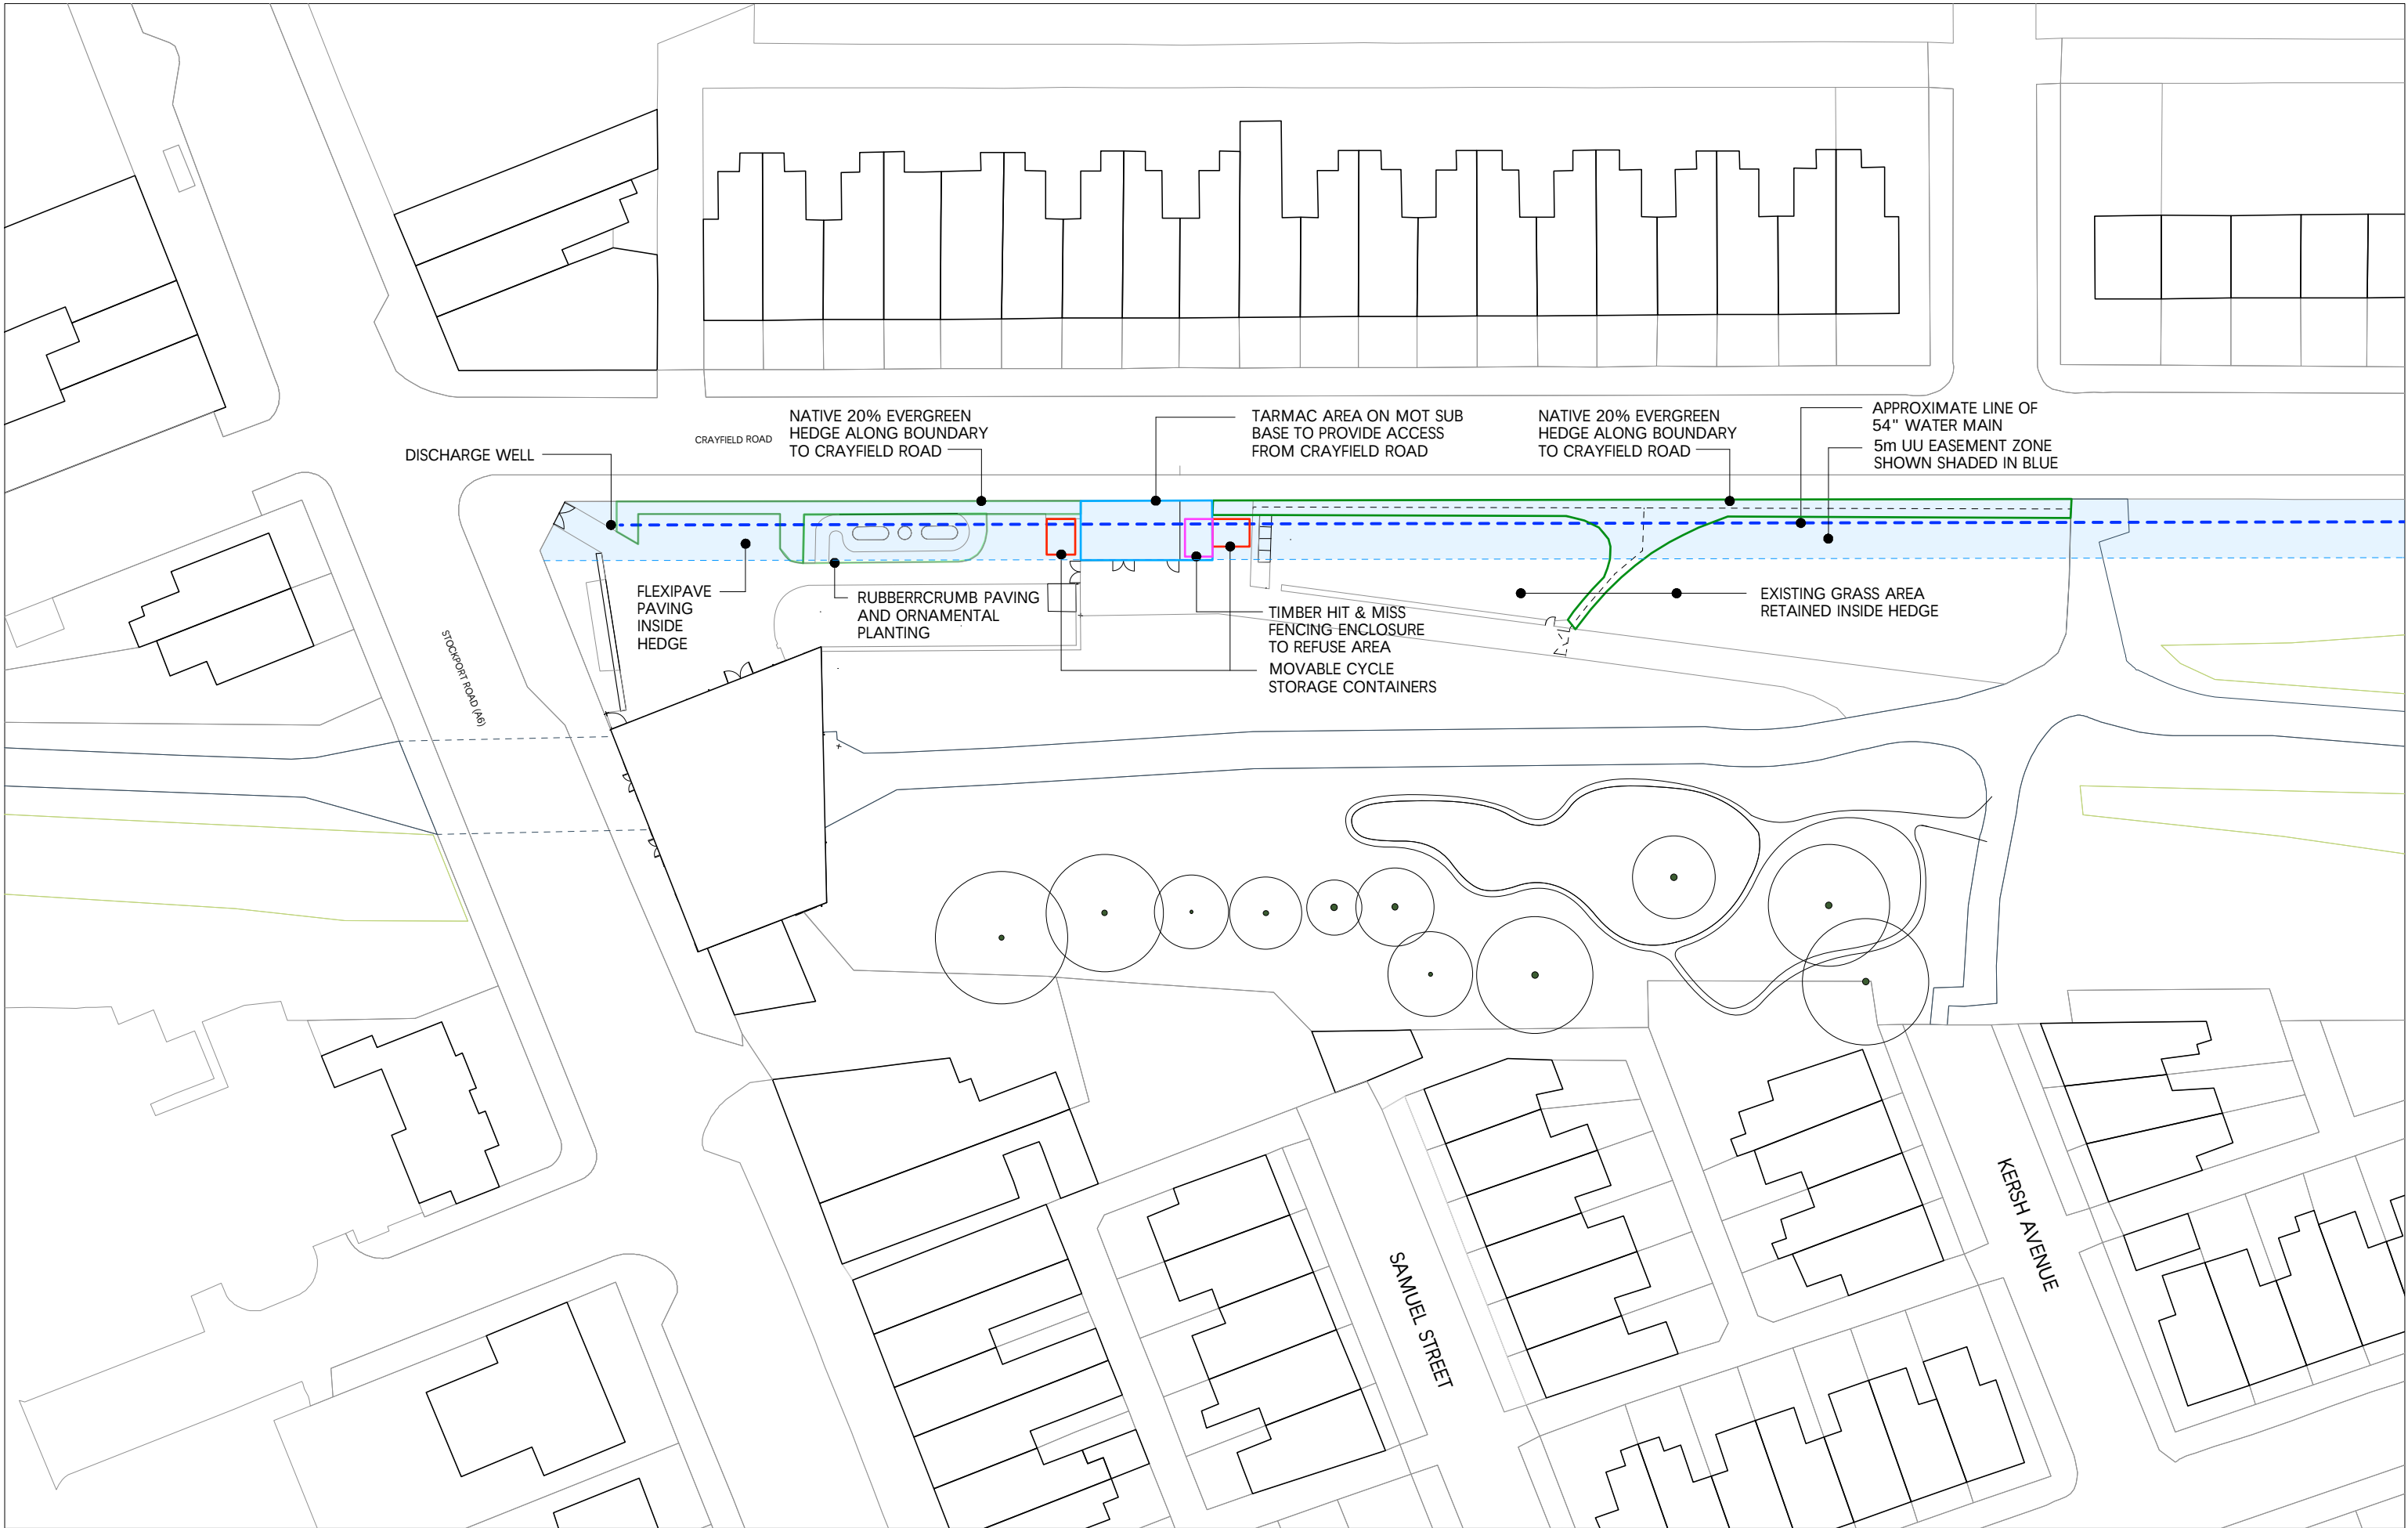

Client **STATION SOUTH**

Project **Station South
Stockport Road,
Levenshulme**

Scale & Date **1:500 @ A3** March 2022

Document **Planning Drawing
Water Main Easement Area**

Status **FOR INFORMATION**

Doc Ref	338	PD	2004	-
---------	-----	----	------	---