



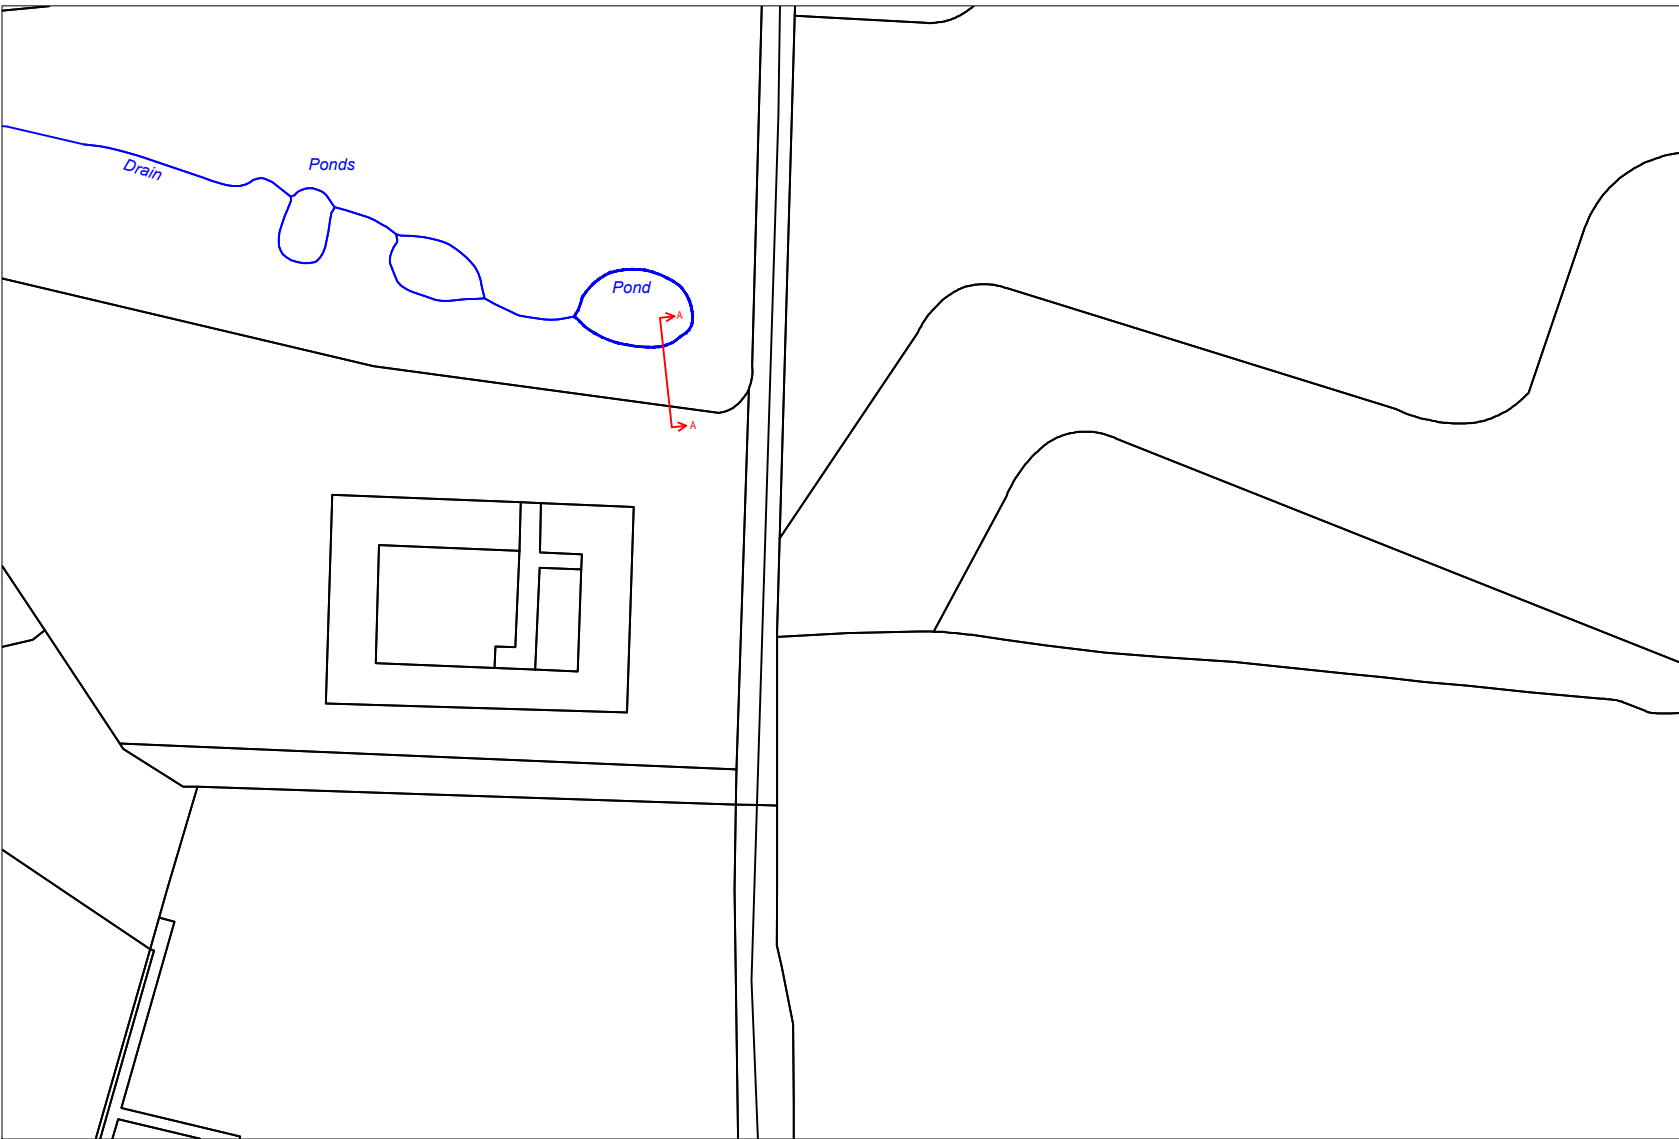

Location Plan
Not to Scale




Photo 1: General view of outfall location.

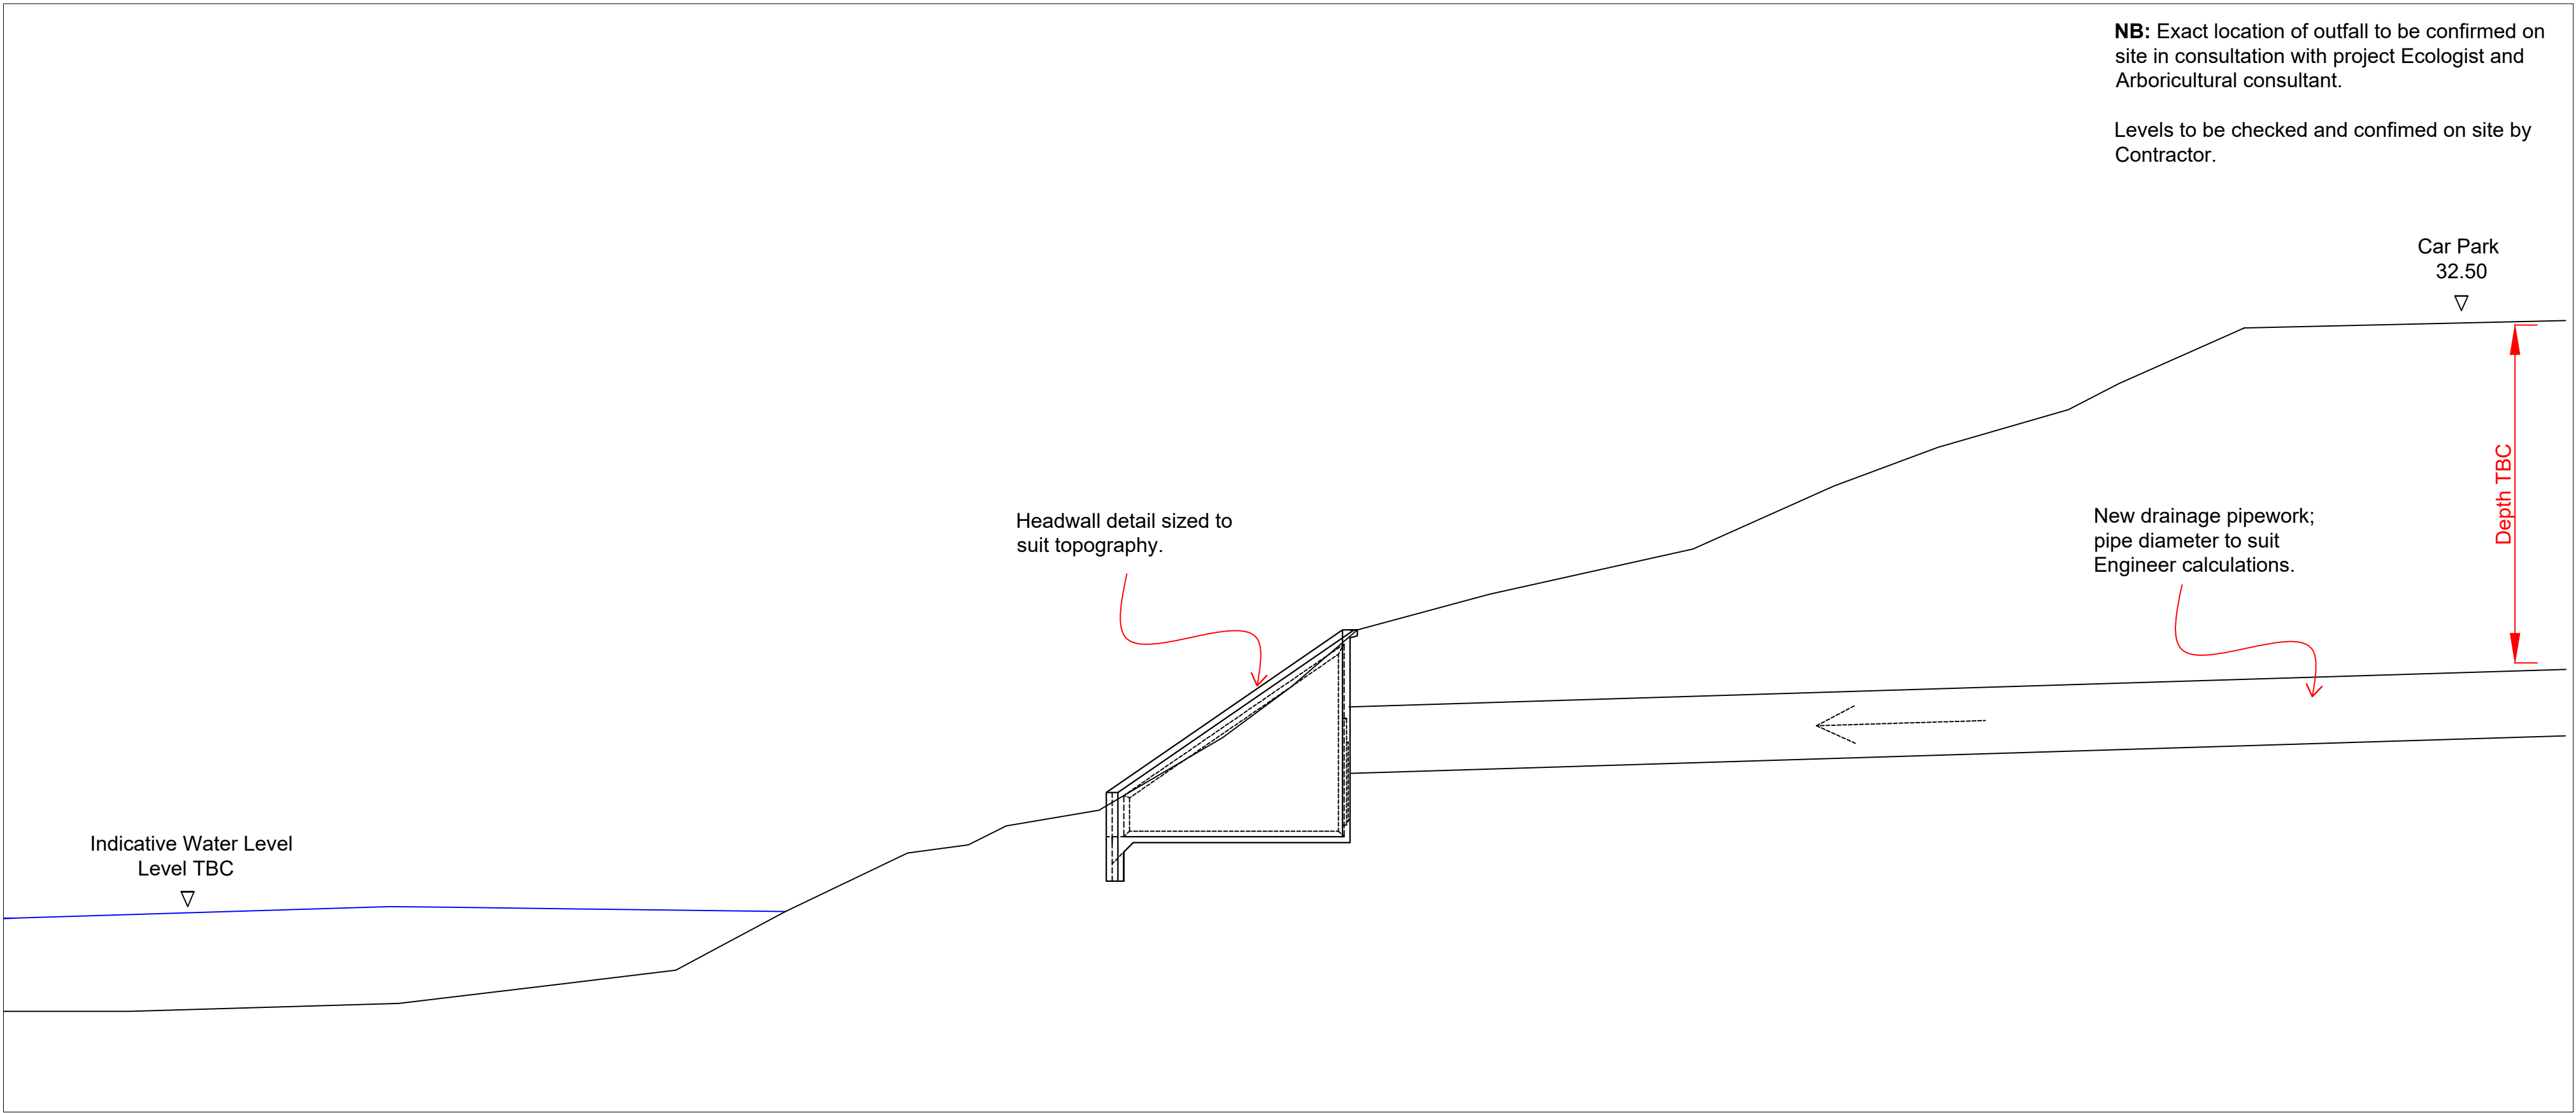

Section A-A - Approximate Outfall Location
Not to Scale

Approximate discharge location.

- NOTES
1. All dimensions are in millimetres unless otherwise stated
 2. This drawing is to be read with all other relevant documentation
 3. Do not scale from this drawing, all measurement data should be taken directly from the model

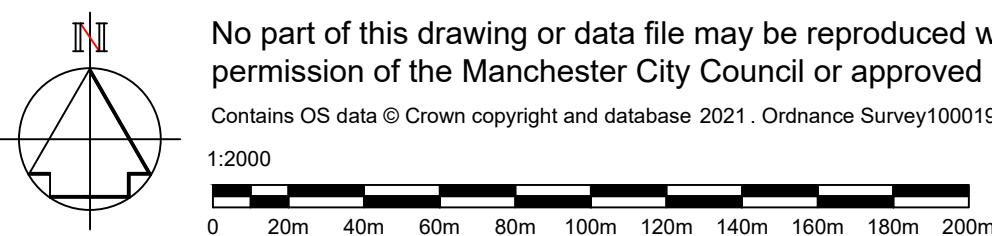

No part of this drawing or data file may be reproduced without prior written permission of the Manchester City Council or approved representative.
Contains OS data © Crown copyright and database 2021. Ordnance Survey100019568.

Rev	Description	Date
 MANCHESTER CITY COUNCIL		
Capital Programmes Division		
Manchester City Council PO Box 532, Town Hall Manchester M60 2LA		
DRAWING STATUS Information		
PROPERTY TITLE Wythenshawe Park Wythenshawe Road Manchester M23 0AB		
UPRN 000077251823		
DfE NO. 0000		
PROJECT TITLE Wythenshawe Park Cycle Hub		
DRAWING TITLE Proposed Drainage Outfall		
JOB NO. LP44968	DATE 02/03/2022	REV -
SCALE NTS@A1	AUTHOR S.Mason	CHECKED BY APPROVED BY
DRAWING NO. WYP-MCC-XX-XX-DR-B-0090-S2		