


LOCATION PLAN

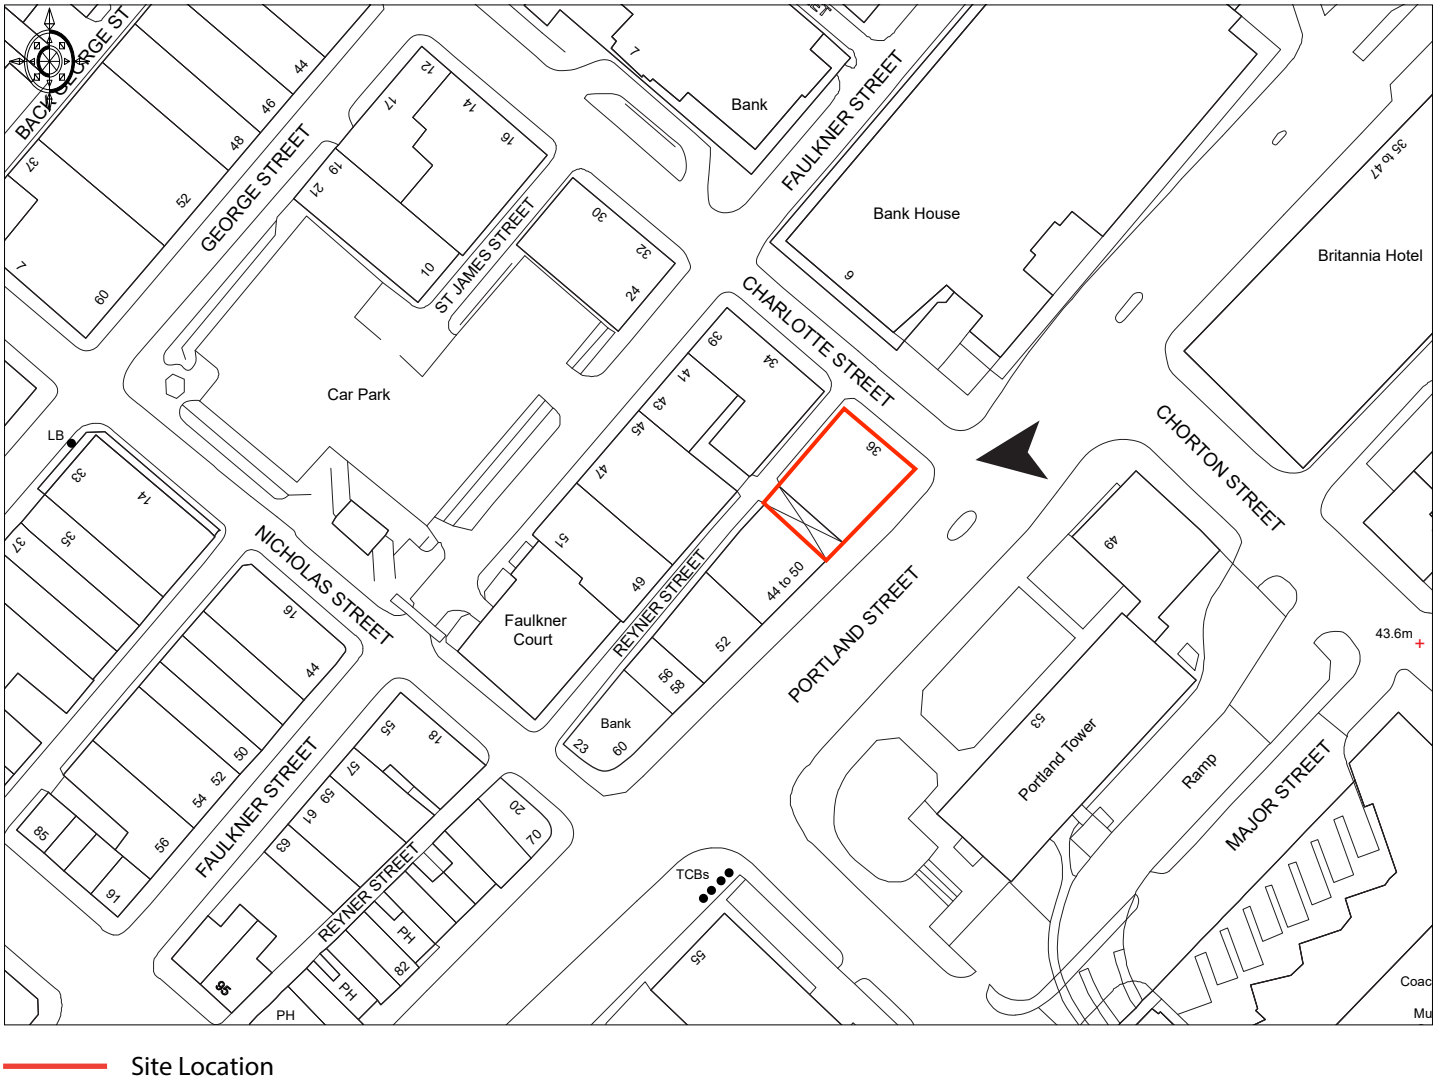

Site:
Fraser House, 36 Charlotte Street, Manchester, M1 4FD

Title:
Location Plan

Date:
20/07/2021

Dwg. No:
PY4078/001

Rev:
rev A

Scale: 1:1250@A3

