

The contractor shall comply with the current Building Regulations whether or not specifically stated on these drawings.

The contractor shall check and verify all building and site dimensions, levels and sewer invert levels at connection points before work starts.

Do not scale measurements. If in doubt ask

This drawing is copyright and may not be copied or given to a third party without written authority from Cowan and Co.

Client
THE GOVERNORS OF DIDSBURY
CE PRIMARY SCHOOL, ELM
GROVE, DIDSBURY, MANCHESTER

Project
WINDOW REPLACEMENT PROJECT

Drawing Title
SITE LOCATION PLAN



COWAN & CO
BUILDING CONSULTANCY

18 Eaton Avenue,
Marrux Park,
Euxton, Preston, PR7 7NA.
Telephone 01772 425360
Fax 01772 425369
E-mail admin@cowanandco.com

Scale 1 : 1250	Drawn by SB
Date MAR 22	Checked


Dwg. No. 3602/SLP	Rev.
----------------------	------



Key:

Area of Works

Site Boundary

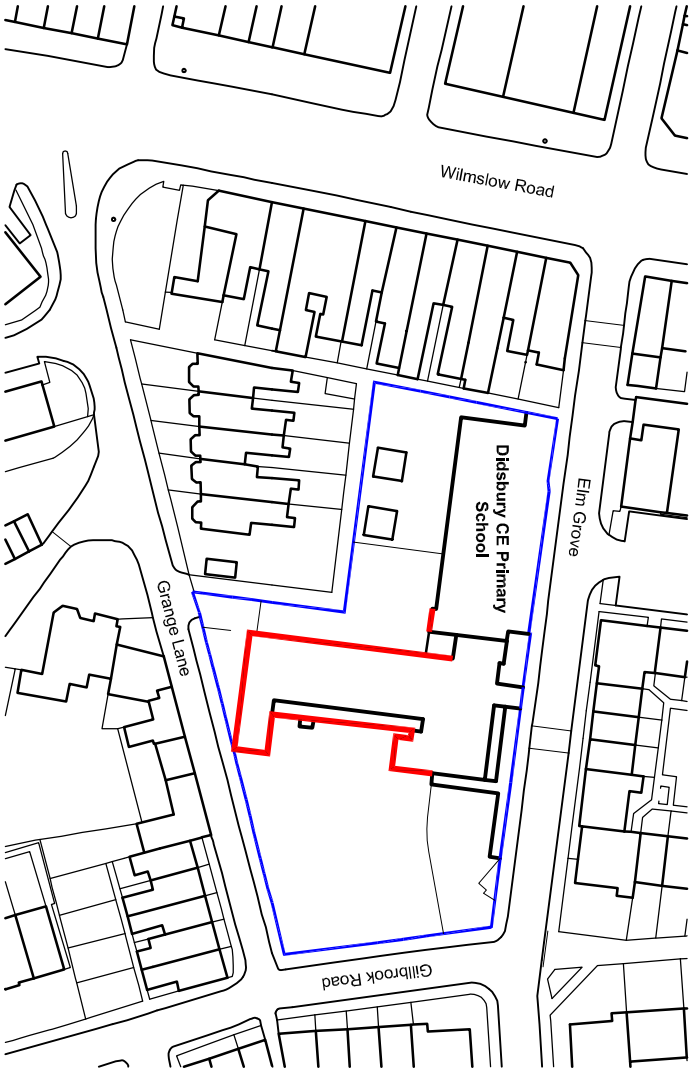

Site Location Plan (1:1250)