



100mm

50mm

10mm

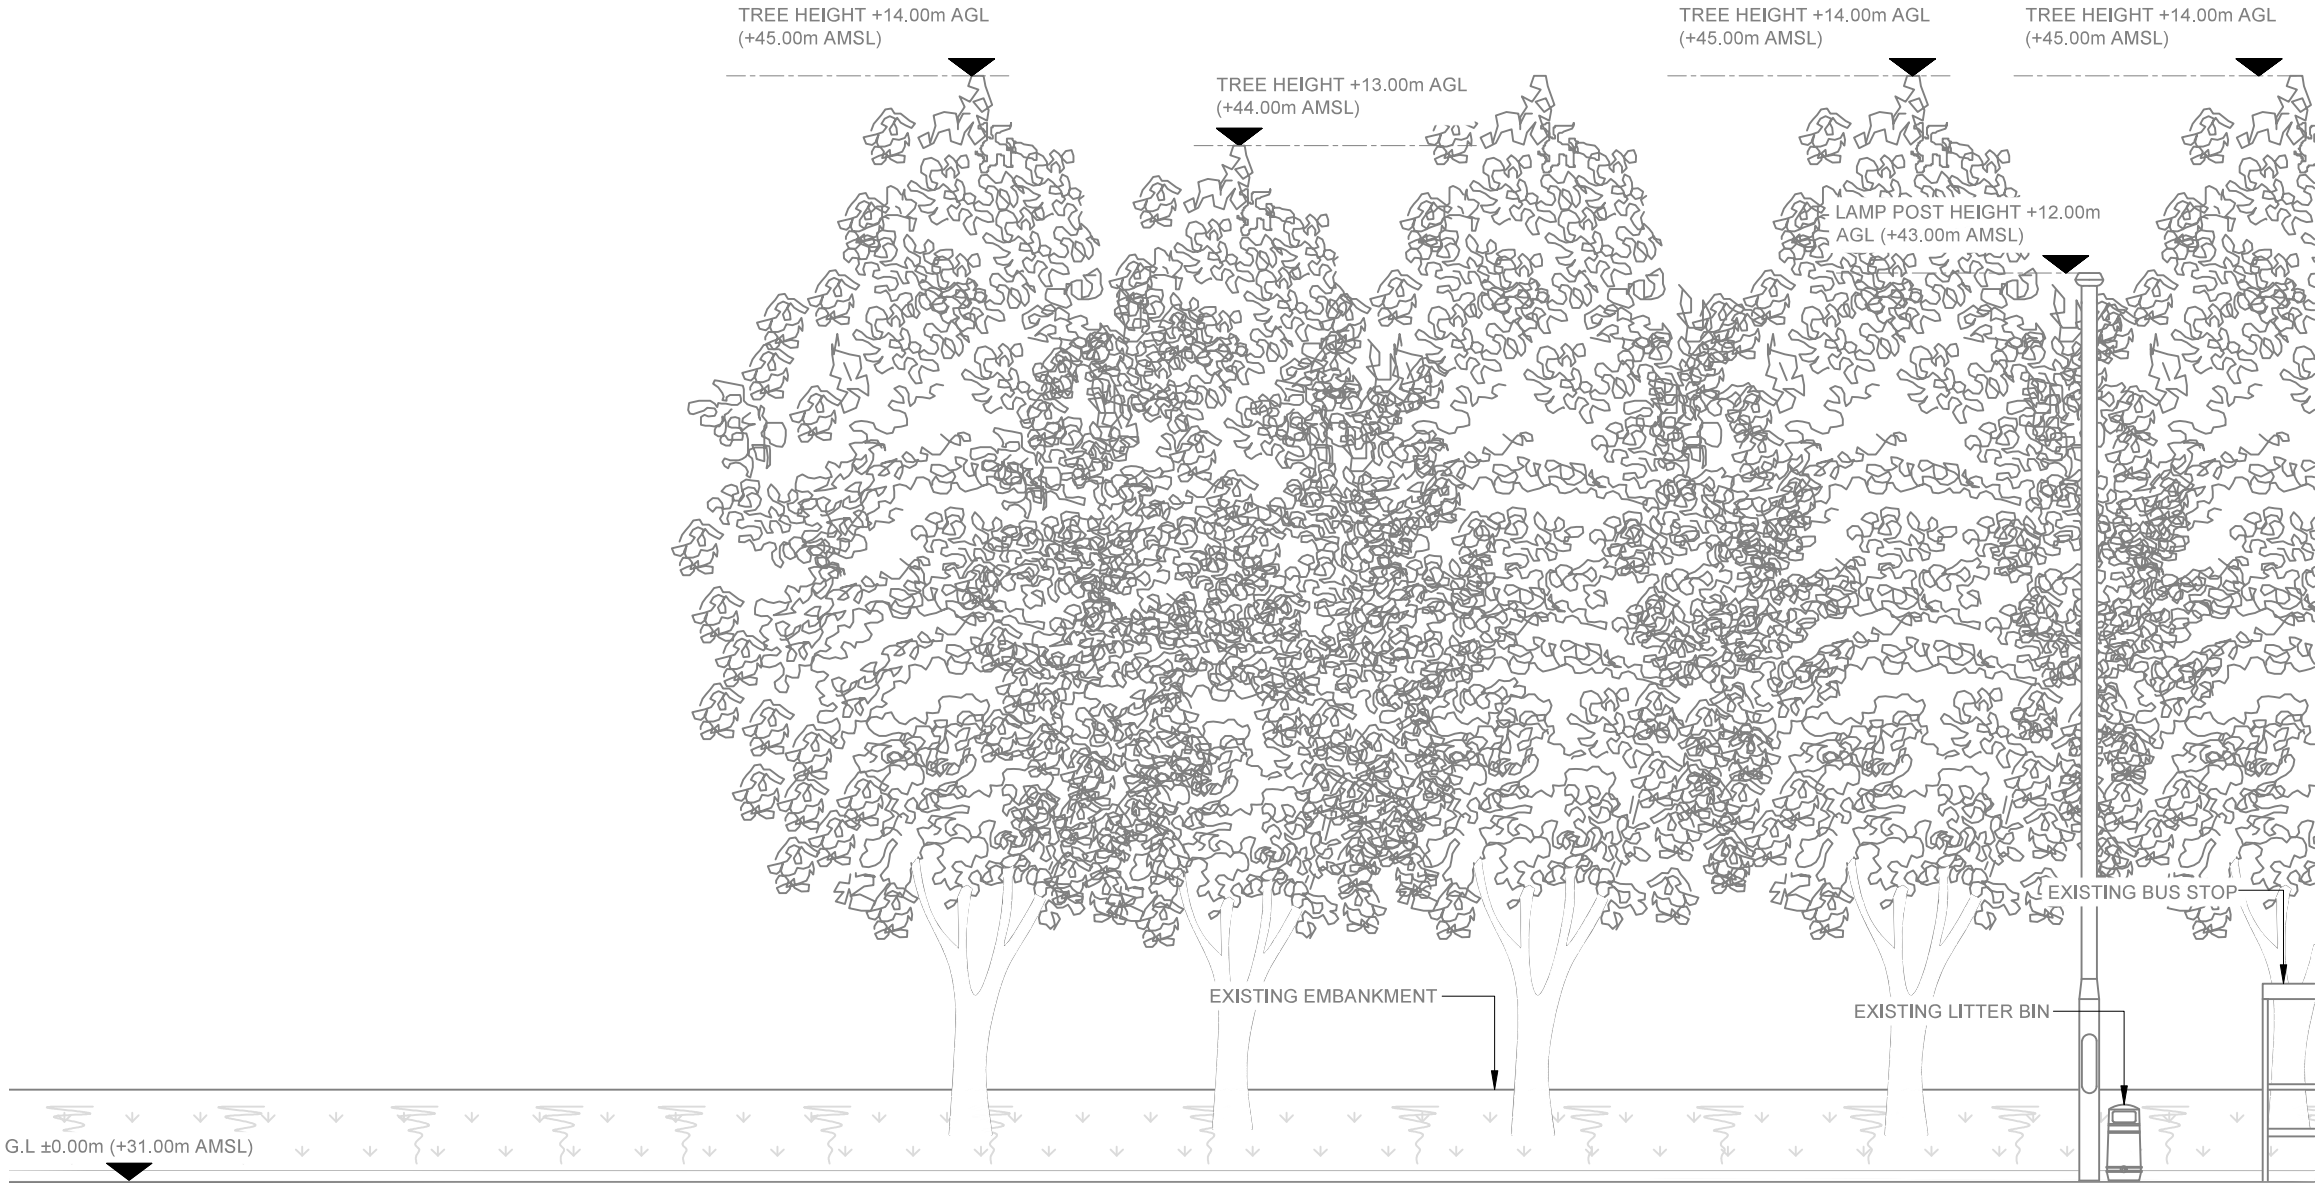

EXISTING ELEVATION A

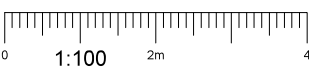

- NOTES:
1. ALL DIMENSIONS IN MM UNLESS OTHERWISE NOTED.

A	Issued for Planning	TJP	RVB	06.12.21

REV	MODIFICATION	BY	CH	DATE
-----	--------------	----	----	------

**CK Hutchison
Networks (UK)
Limited**

Great Brighams Mead,
Vastern Road, Reading,
Berkshire, England,
RG1 8DJ

Design Consultant & Principal Contractor:



Great British Communications
Lapwing House, Block 3 Forward Point,
Tan House Lane, Widnes, Cheshire, WA8 0SL
t. 44 (0)151 420 4128
www.gbcservices.co.uk

Site Name: **PRINCESS ROAD**

3UK Nominal ID: **MAN13709**

Address: **PRINCESS ROAD
FALLOWFIELD TRIANGLE
MOSS SIDE
GREATER MANCHESTER
M14 4RB**

Title: **150 EXISTING SITE ELEVATION**

Project: **UNILATERAL SW**

Purpose of Issue: **PLANNING**

MBNL/TM/H3G Cell ID:
MAN519/80823/M0931

Drawing No: **MAN13709_MAN519_80823_M0931_GA_REV_A**

Issue: **A**