



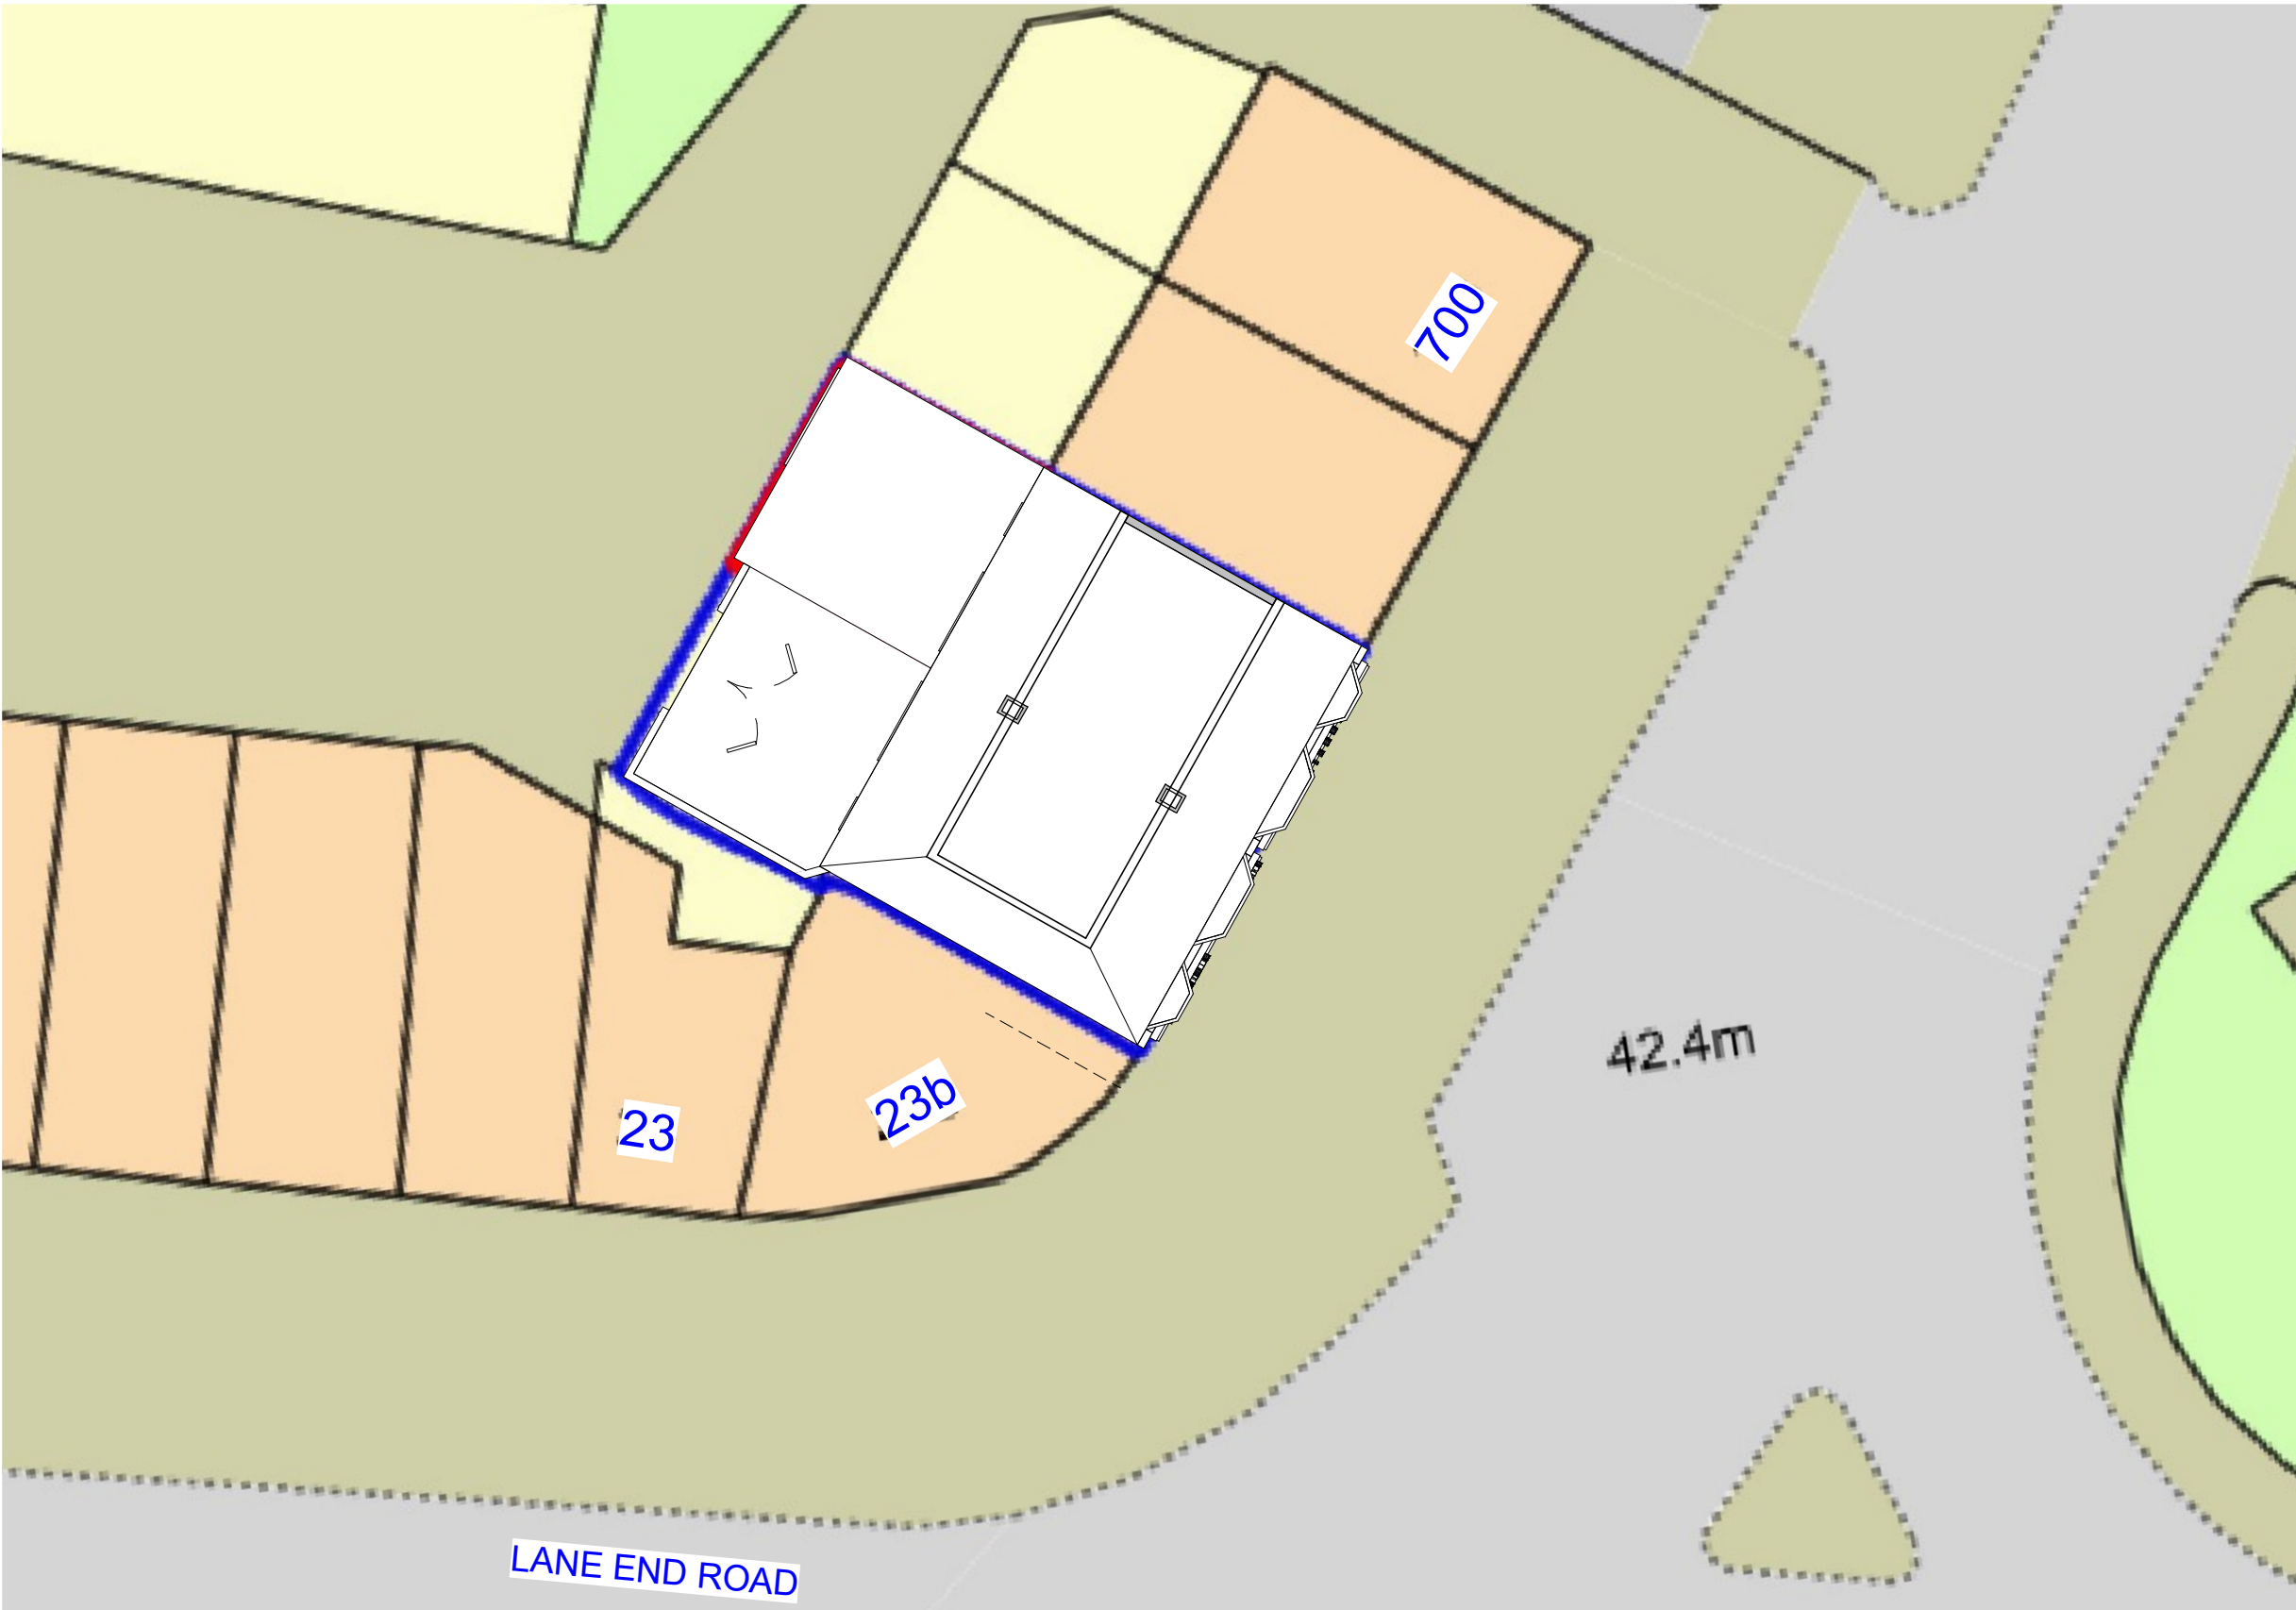


This drawing is the copyright of LDM Deisgn.
All dimensions to be checked on site.
Do not scale.
All levels to be checked on site and refer to Ordnance Survey Datum Newlyn unless alternative datum given.
All errors and omissions to be reported to the Architect prior to commencement.
This drawing must be read in conjunction with the relevant specification clauses.
This drawing must not be used on site unless issued for construction.

1

Existing Setout Block Plan

1 : 200

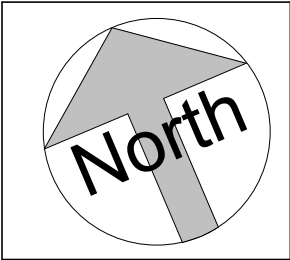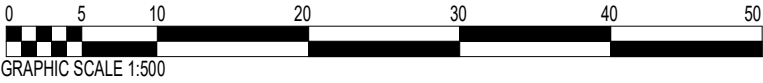

LDM Design

PROJECT
706 Burnage Lane, Manchester,
M19 1NA
SHEET
Existing Setout Block Plan

CLIENT Dat Vo		
Scale (@ A3) 1 : 200		
Drawn by KK	DRAWING NUMBER PS521	REV A
Checked by KK		