



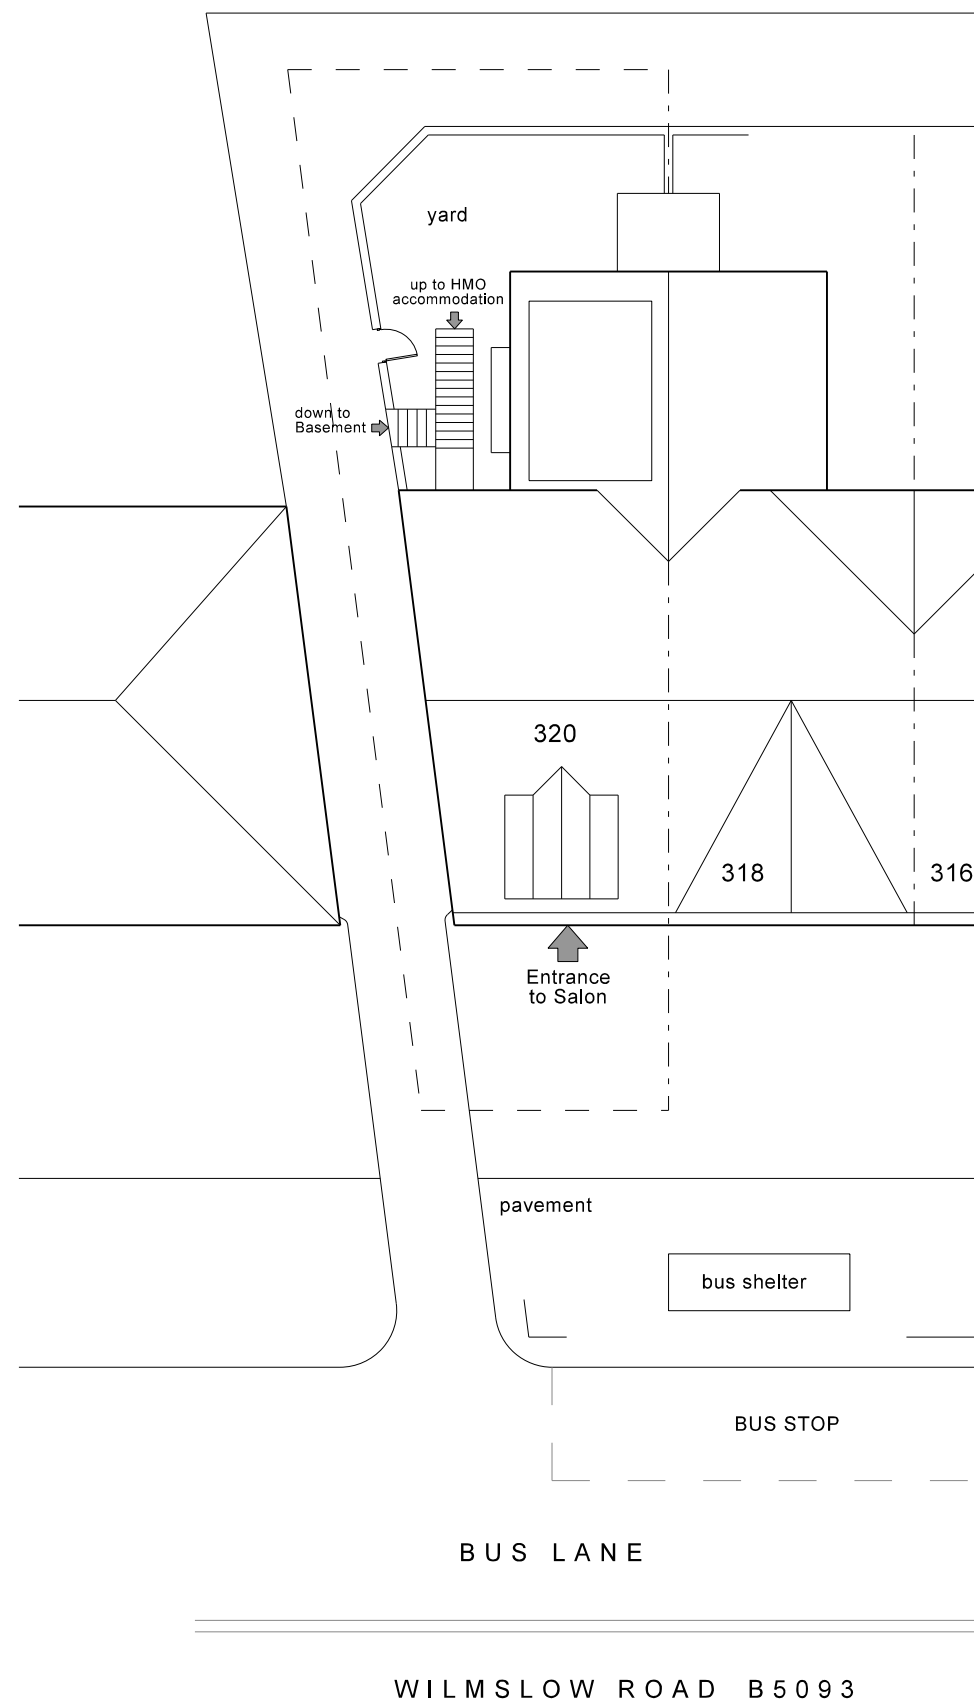

EXISTING BLOCK PLAN

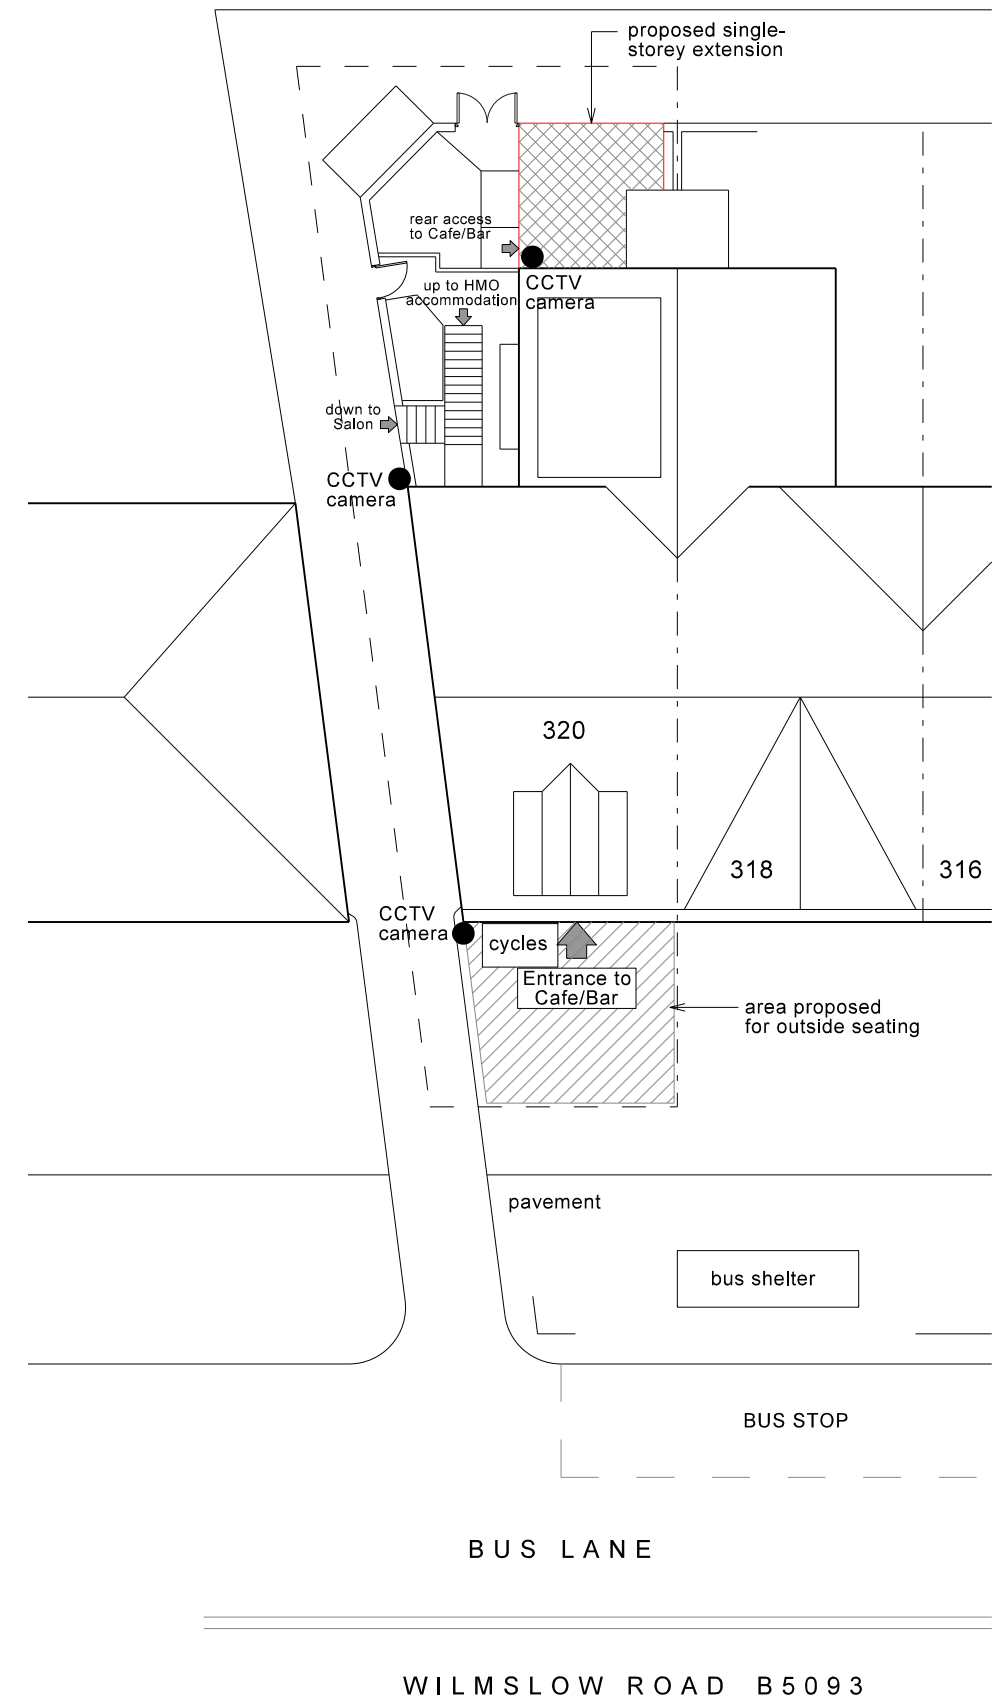

PROPOSED BLOCK PLAN

REV	DATE	DETAILS
A	05.05.22	Bin store repositioned, notes revised, cycle space & CCTV cameras added
Copyright © Bratley Architectural Ltd 2021 Written dimensions to be taken in preference to scaled; all dimensions to be checked on site. Report suspected discrepancies or omissions.		

PROJECT
PROPOSED CHANGE OF USE
320 Wilmslow Road
Fallowfield
Manchester
M14 6XQ

CLIENT
Mrs N Power
DRAWING TITLE
Existing and proposed block plans

DATE
30 November 2021
DRAWING REF
1454/02
SCALE @ A3
1:200
REV
A

BRATLEY ARCHITECTURAL LTD
PO Box 3870, Chester CH1 9DQ M:07887 369396 E:info@b-arch.co.uk

