




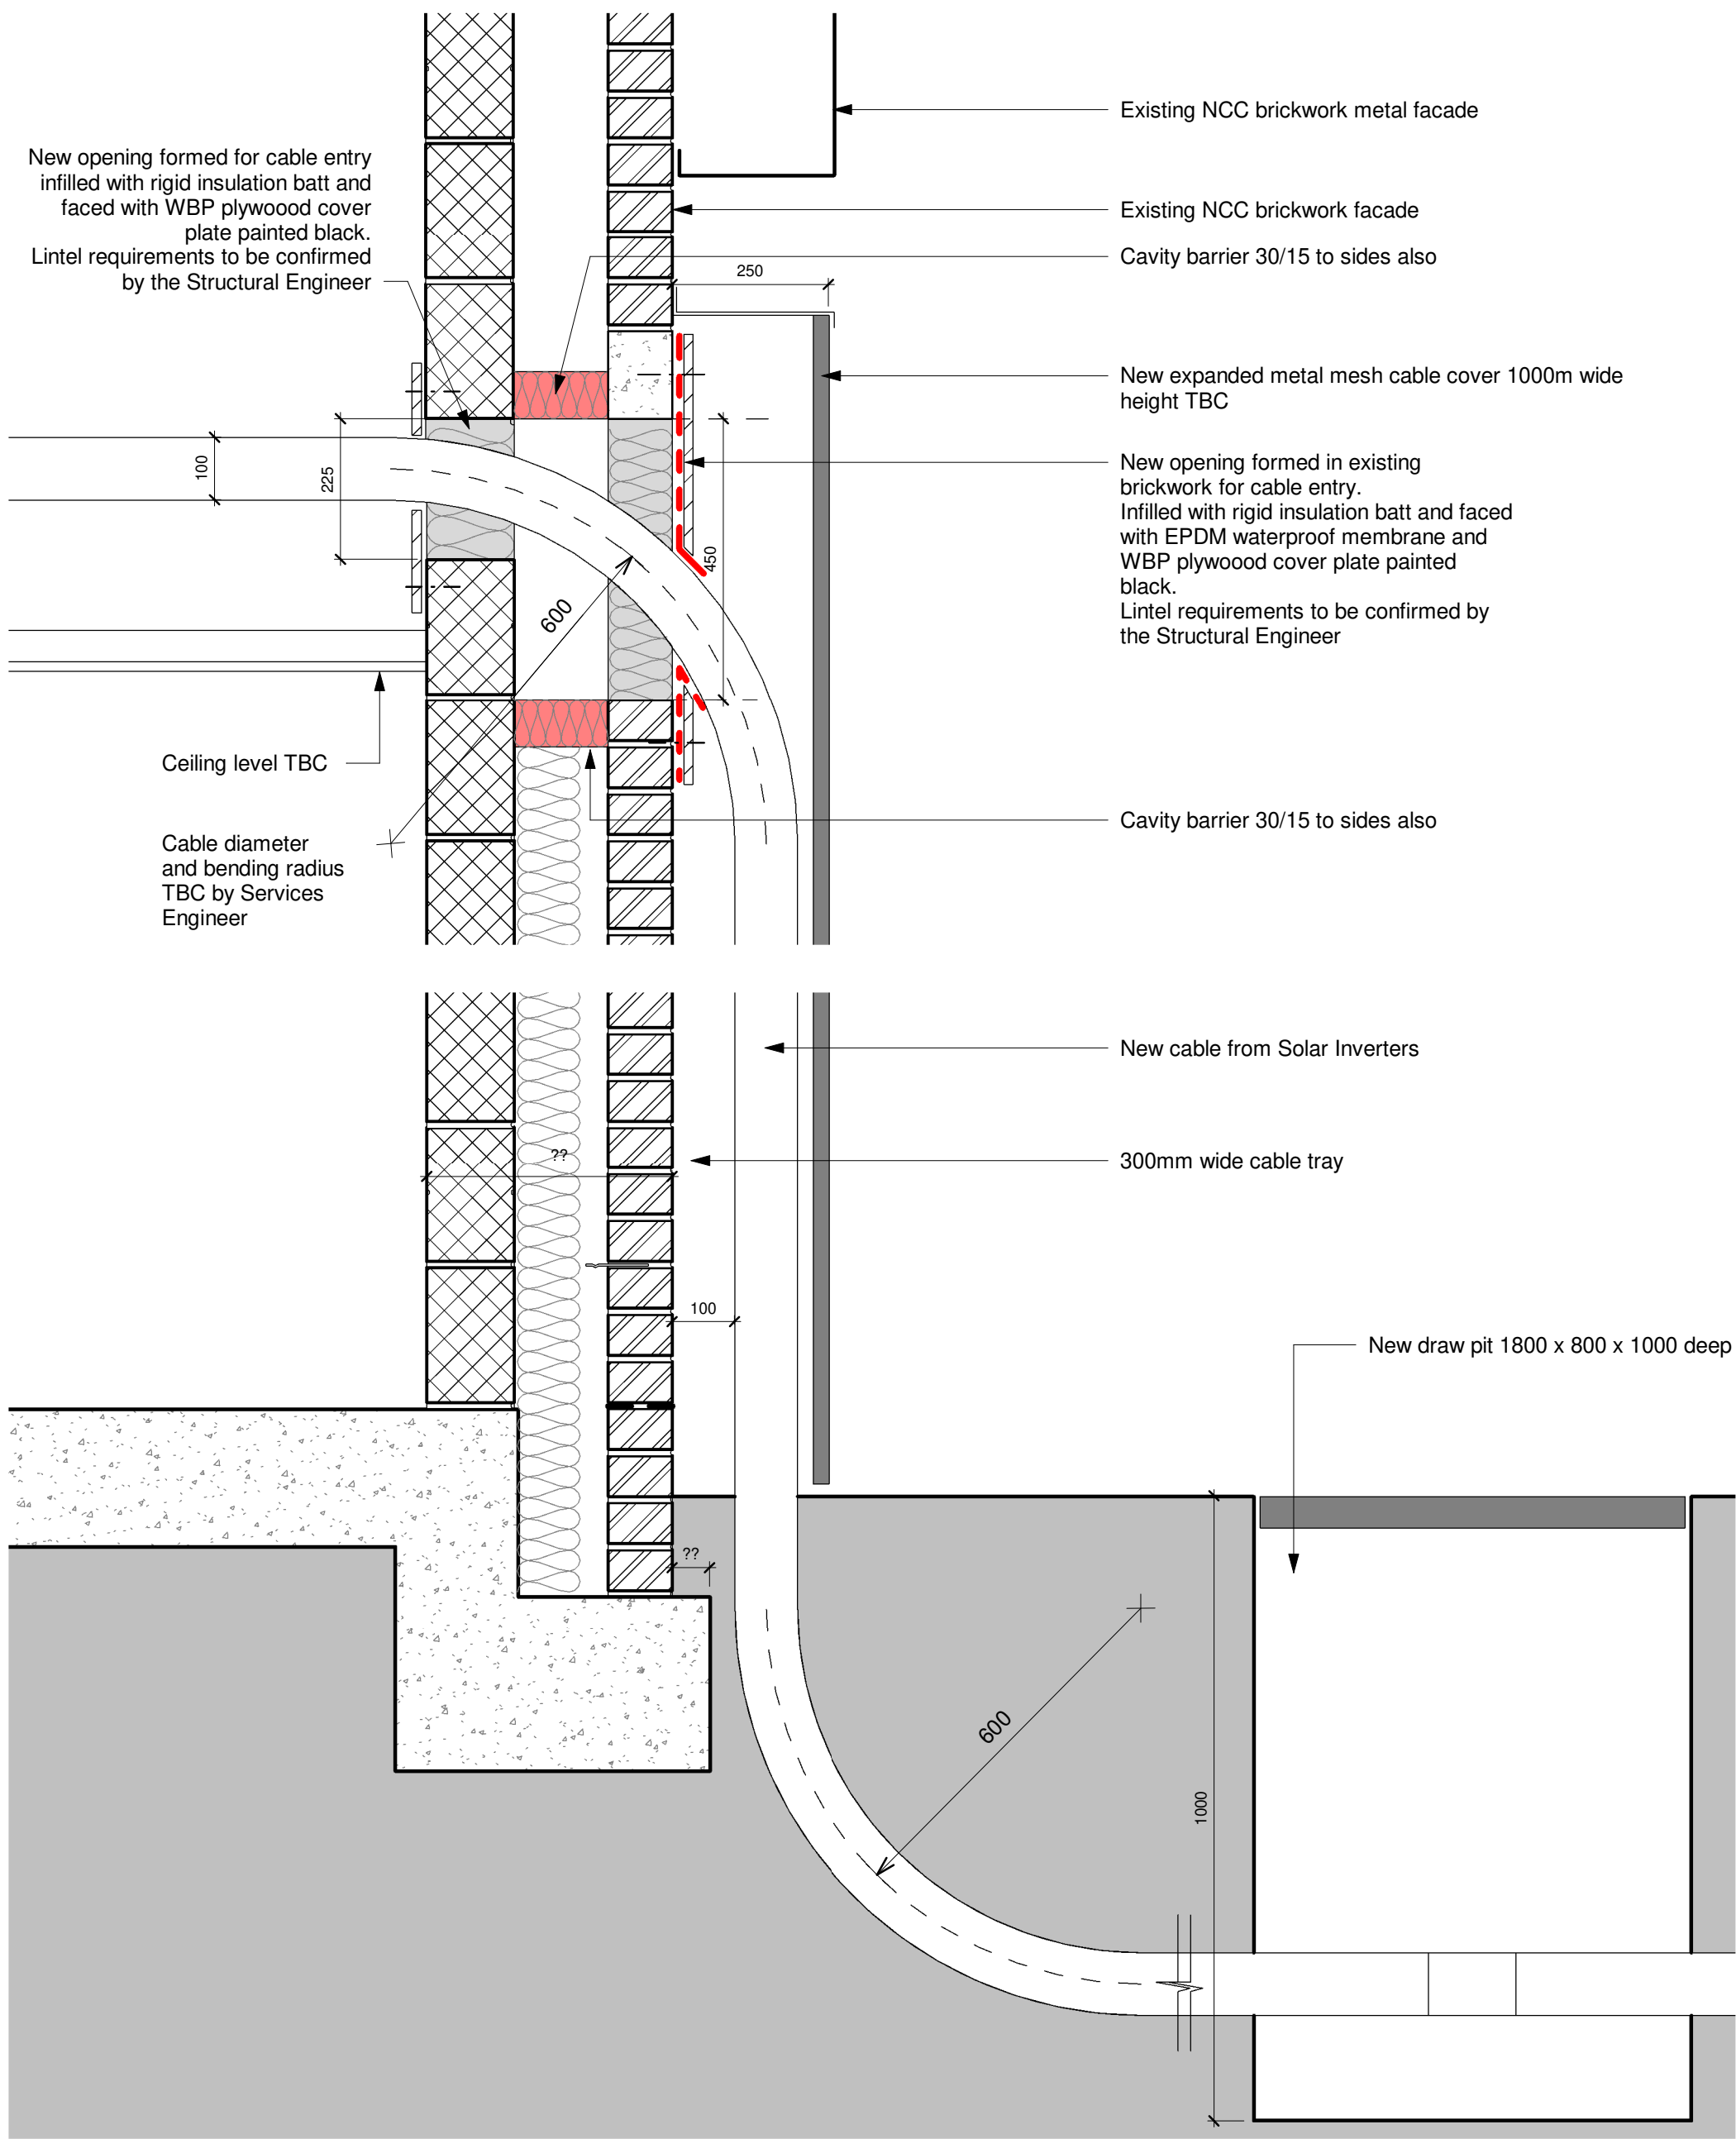

1 Section through cable entry on NCC external wall
1 : 10

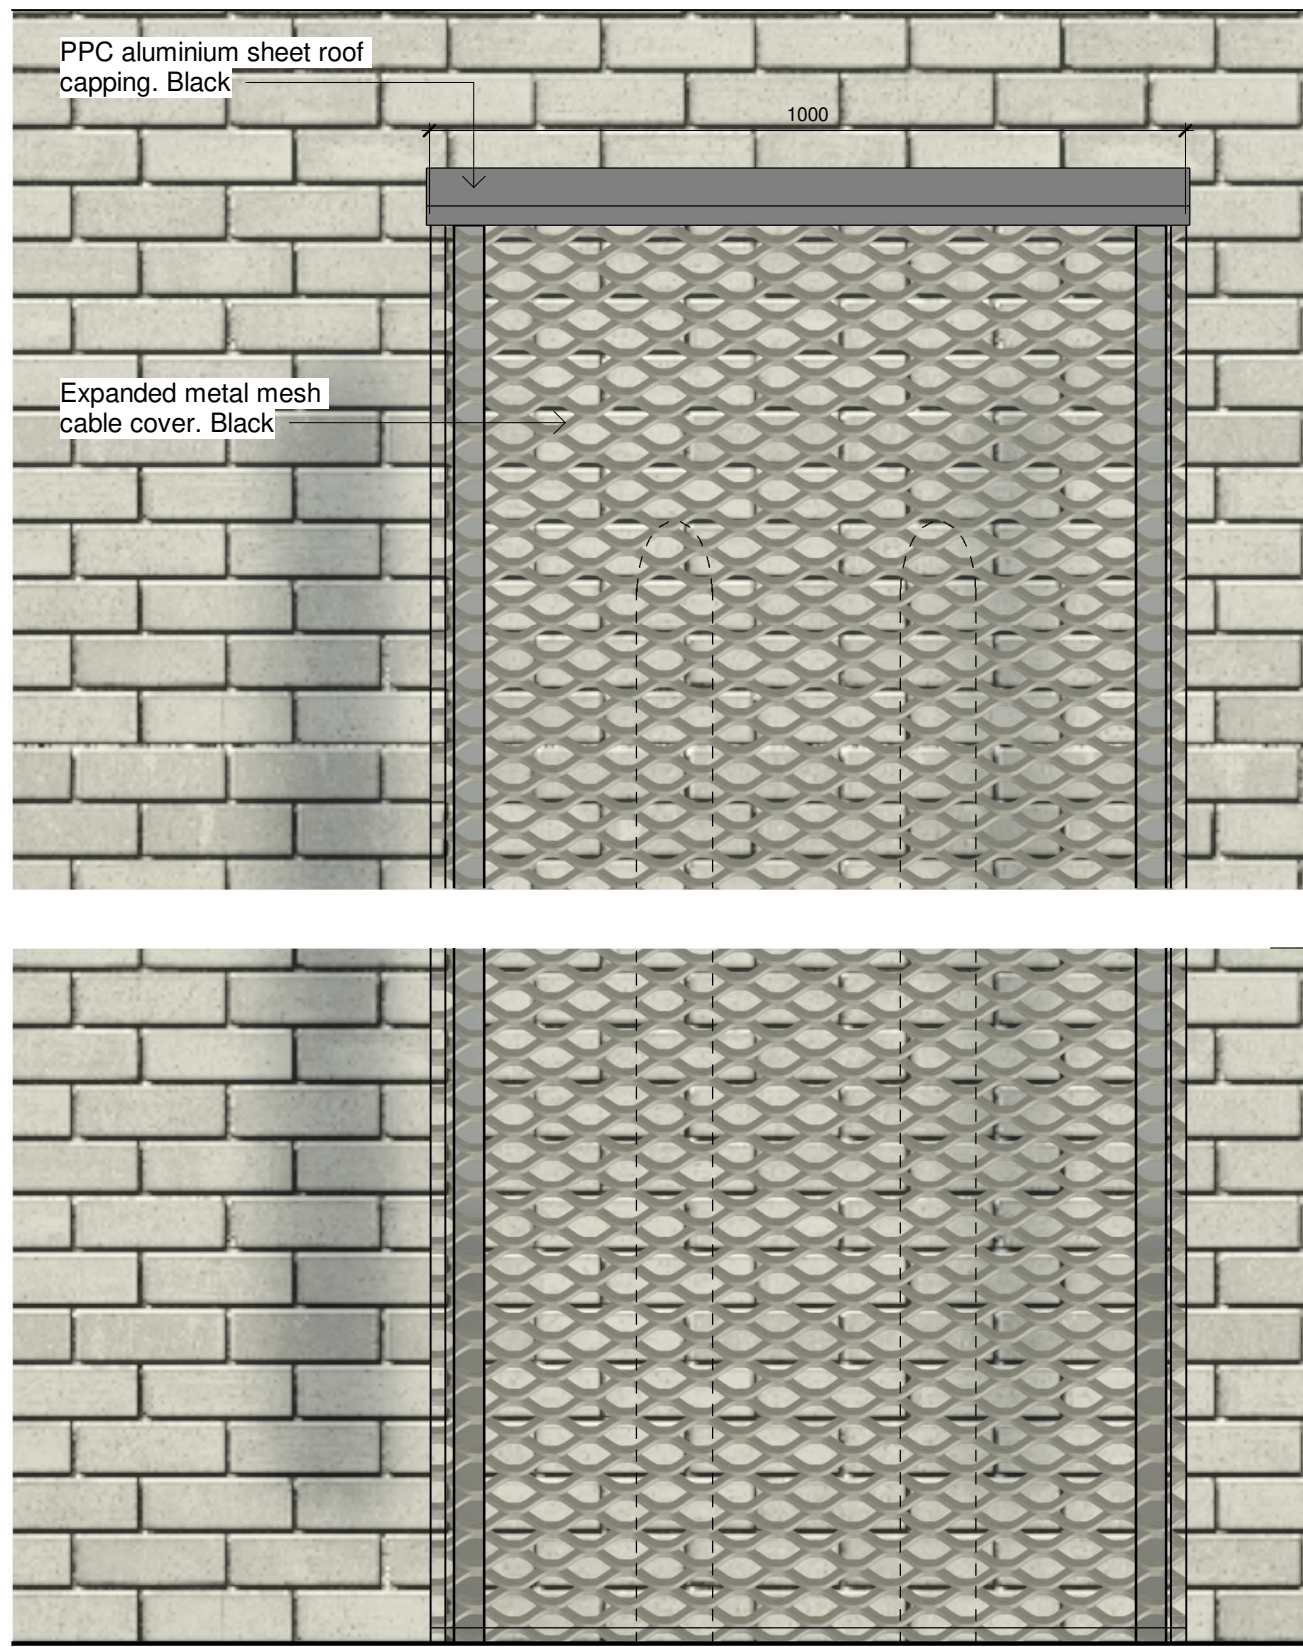

2 Elevation of cable entry
1 : 10

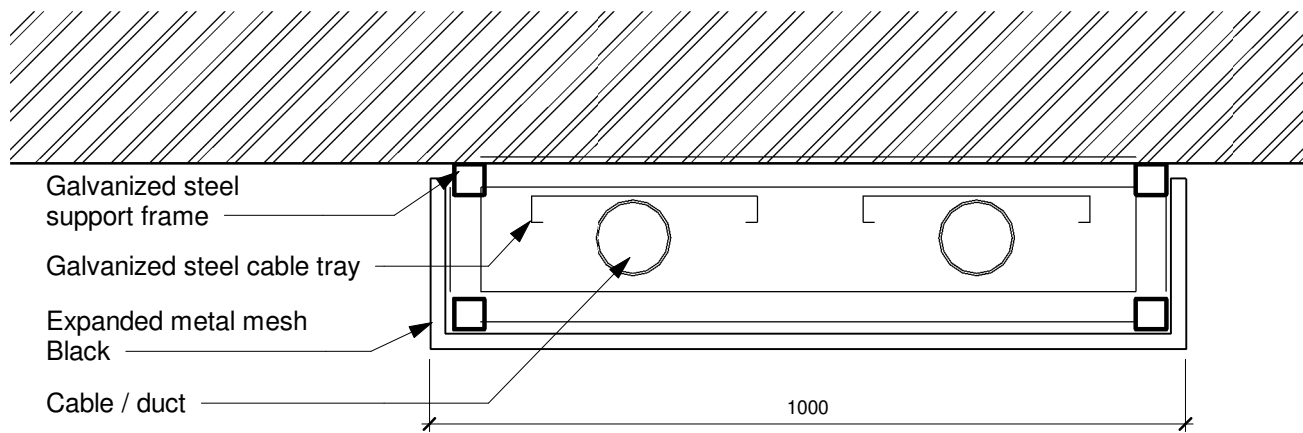

3 Plan of cable entry
1 : 10

