



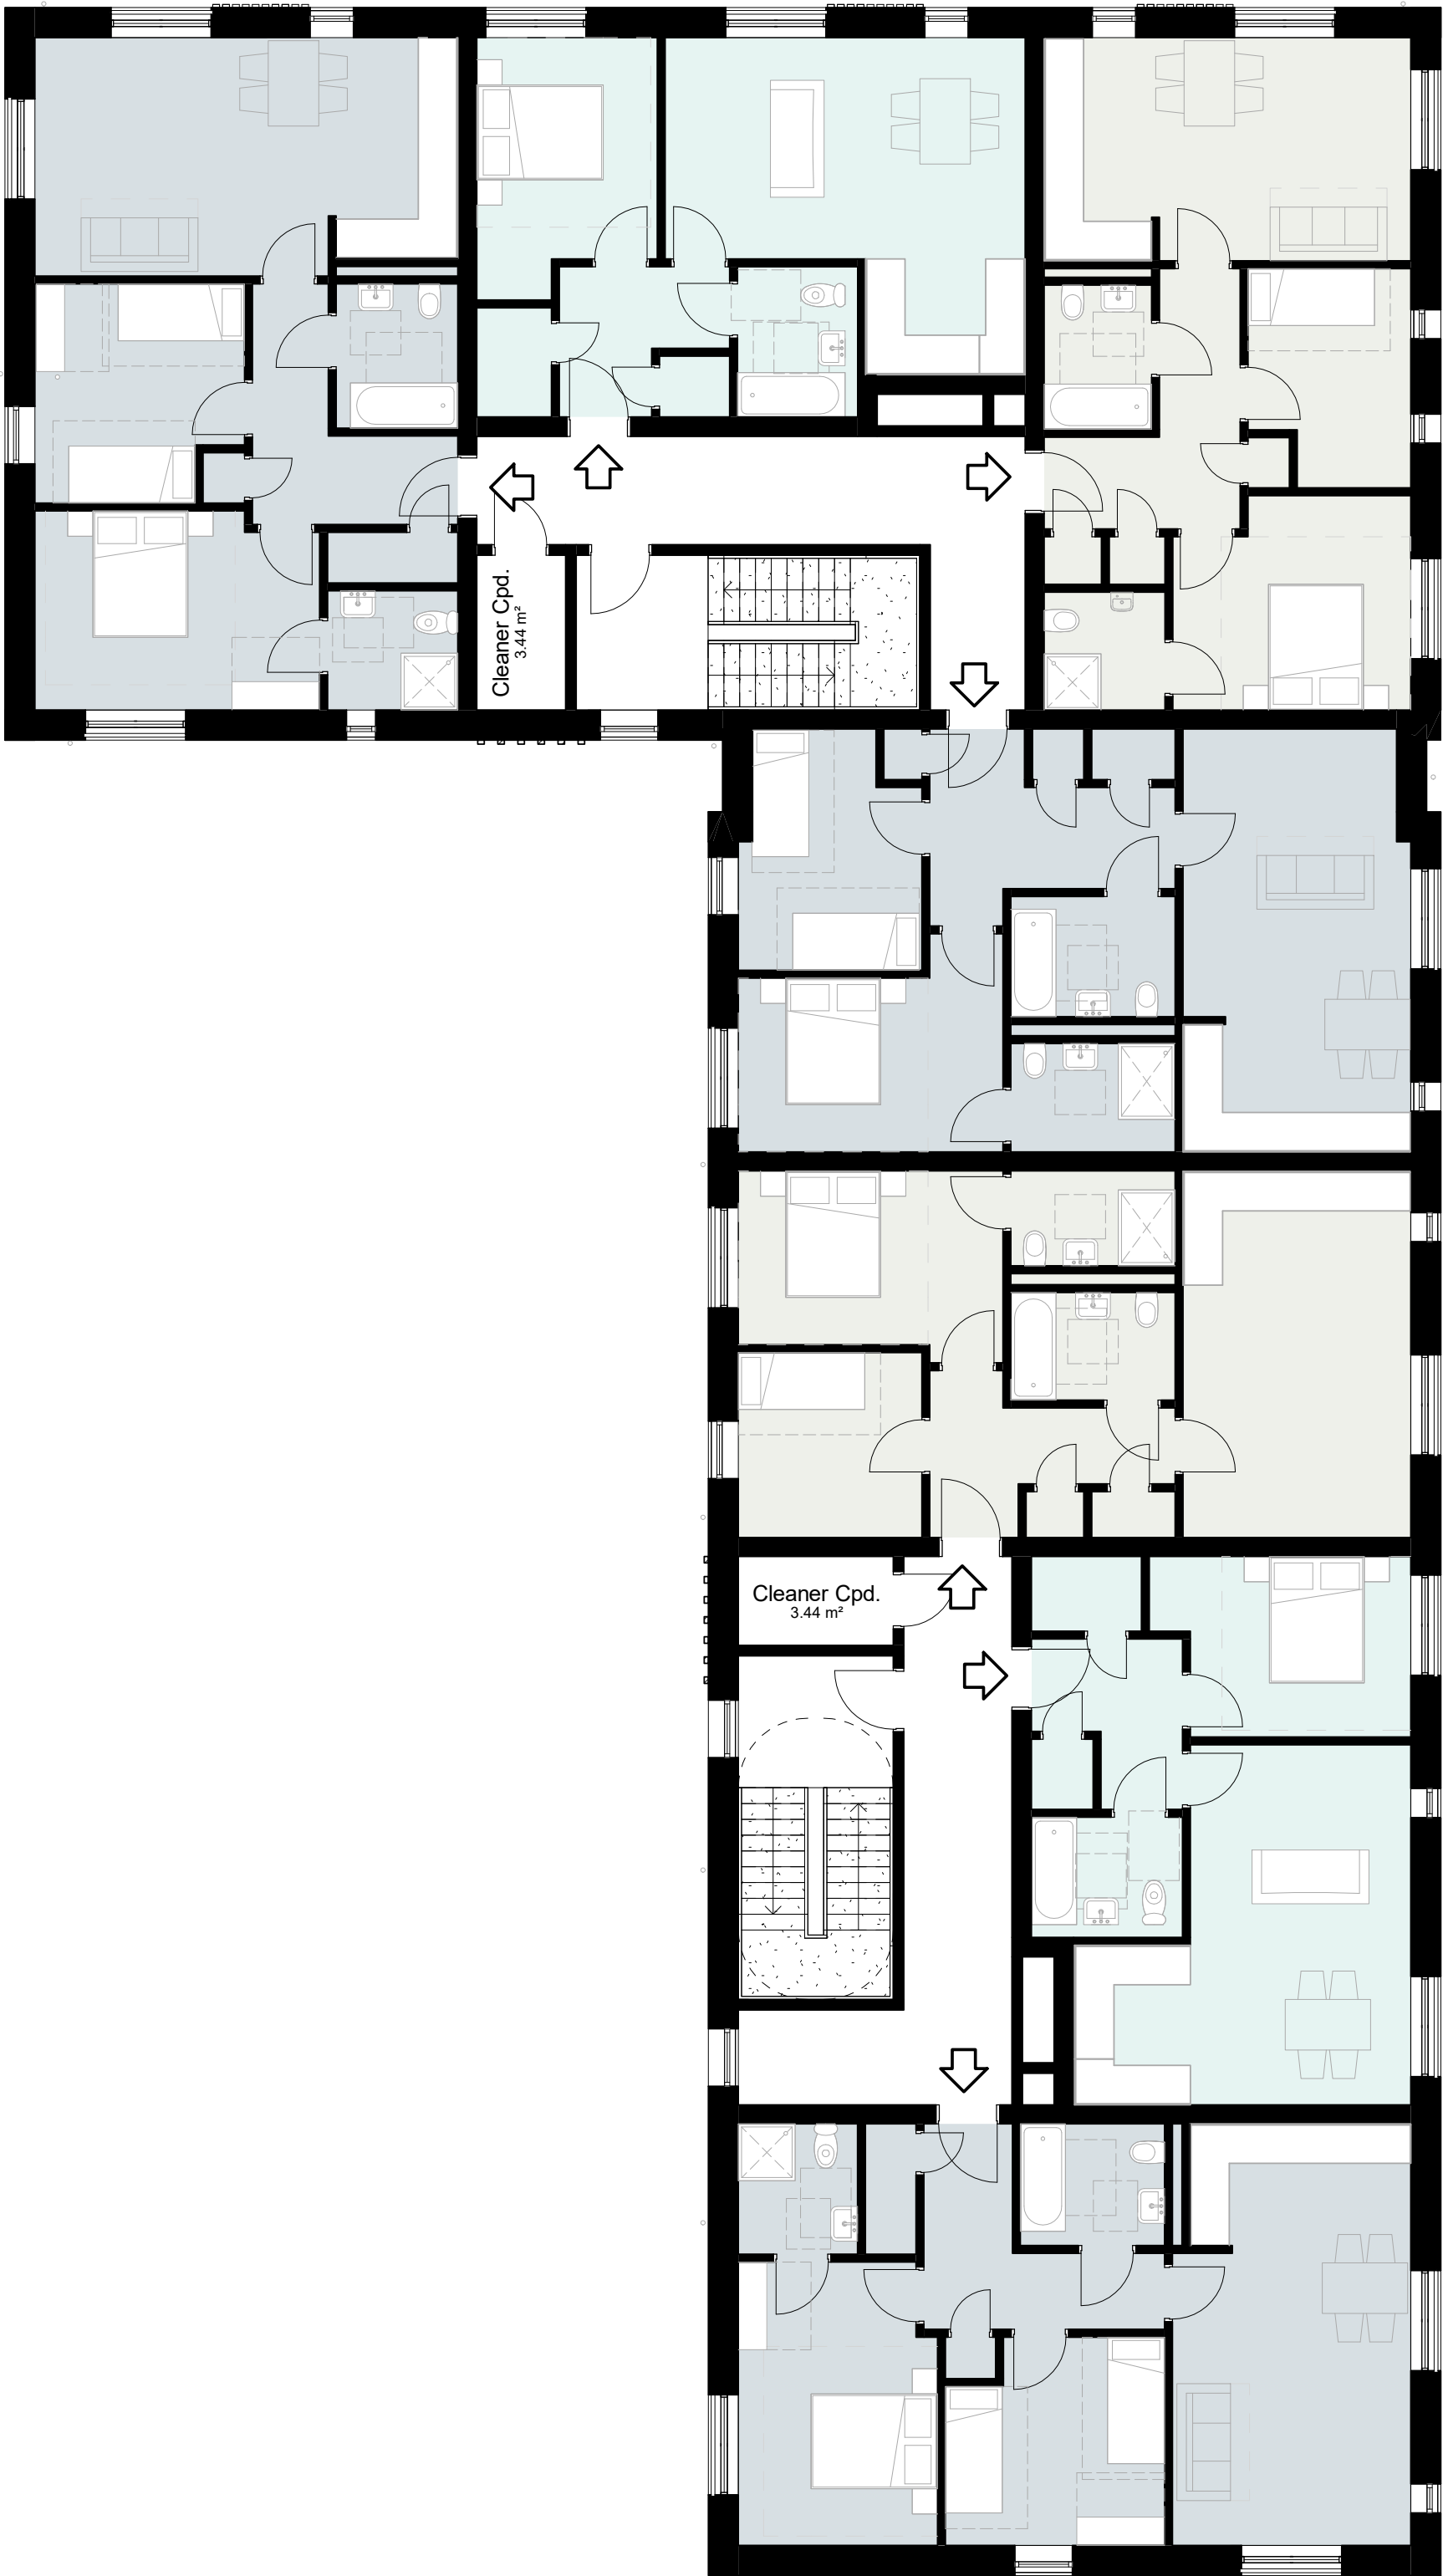

Second Floor
1 : 100

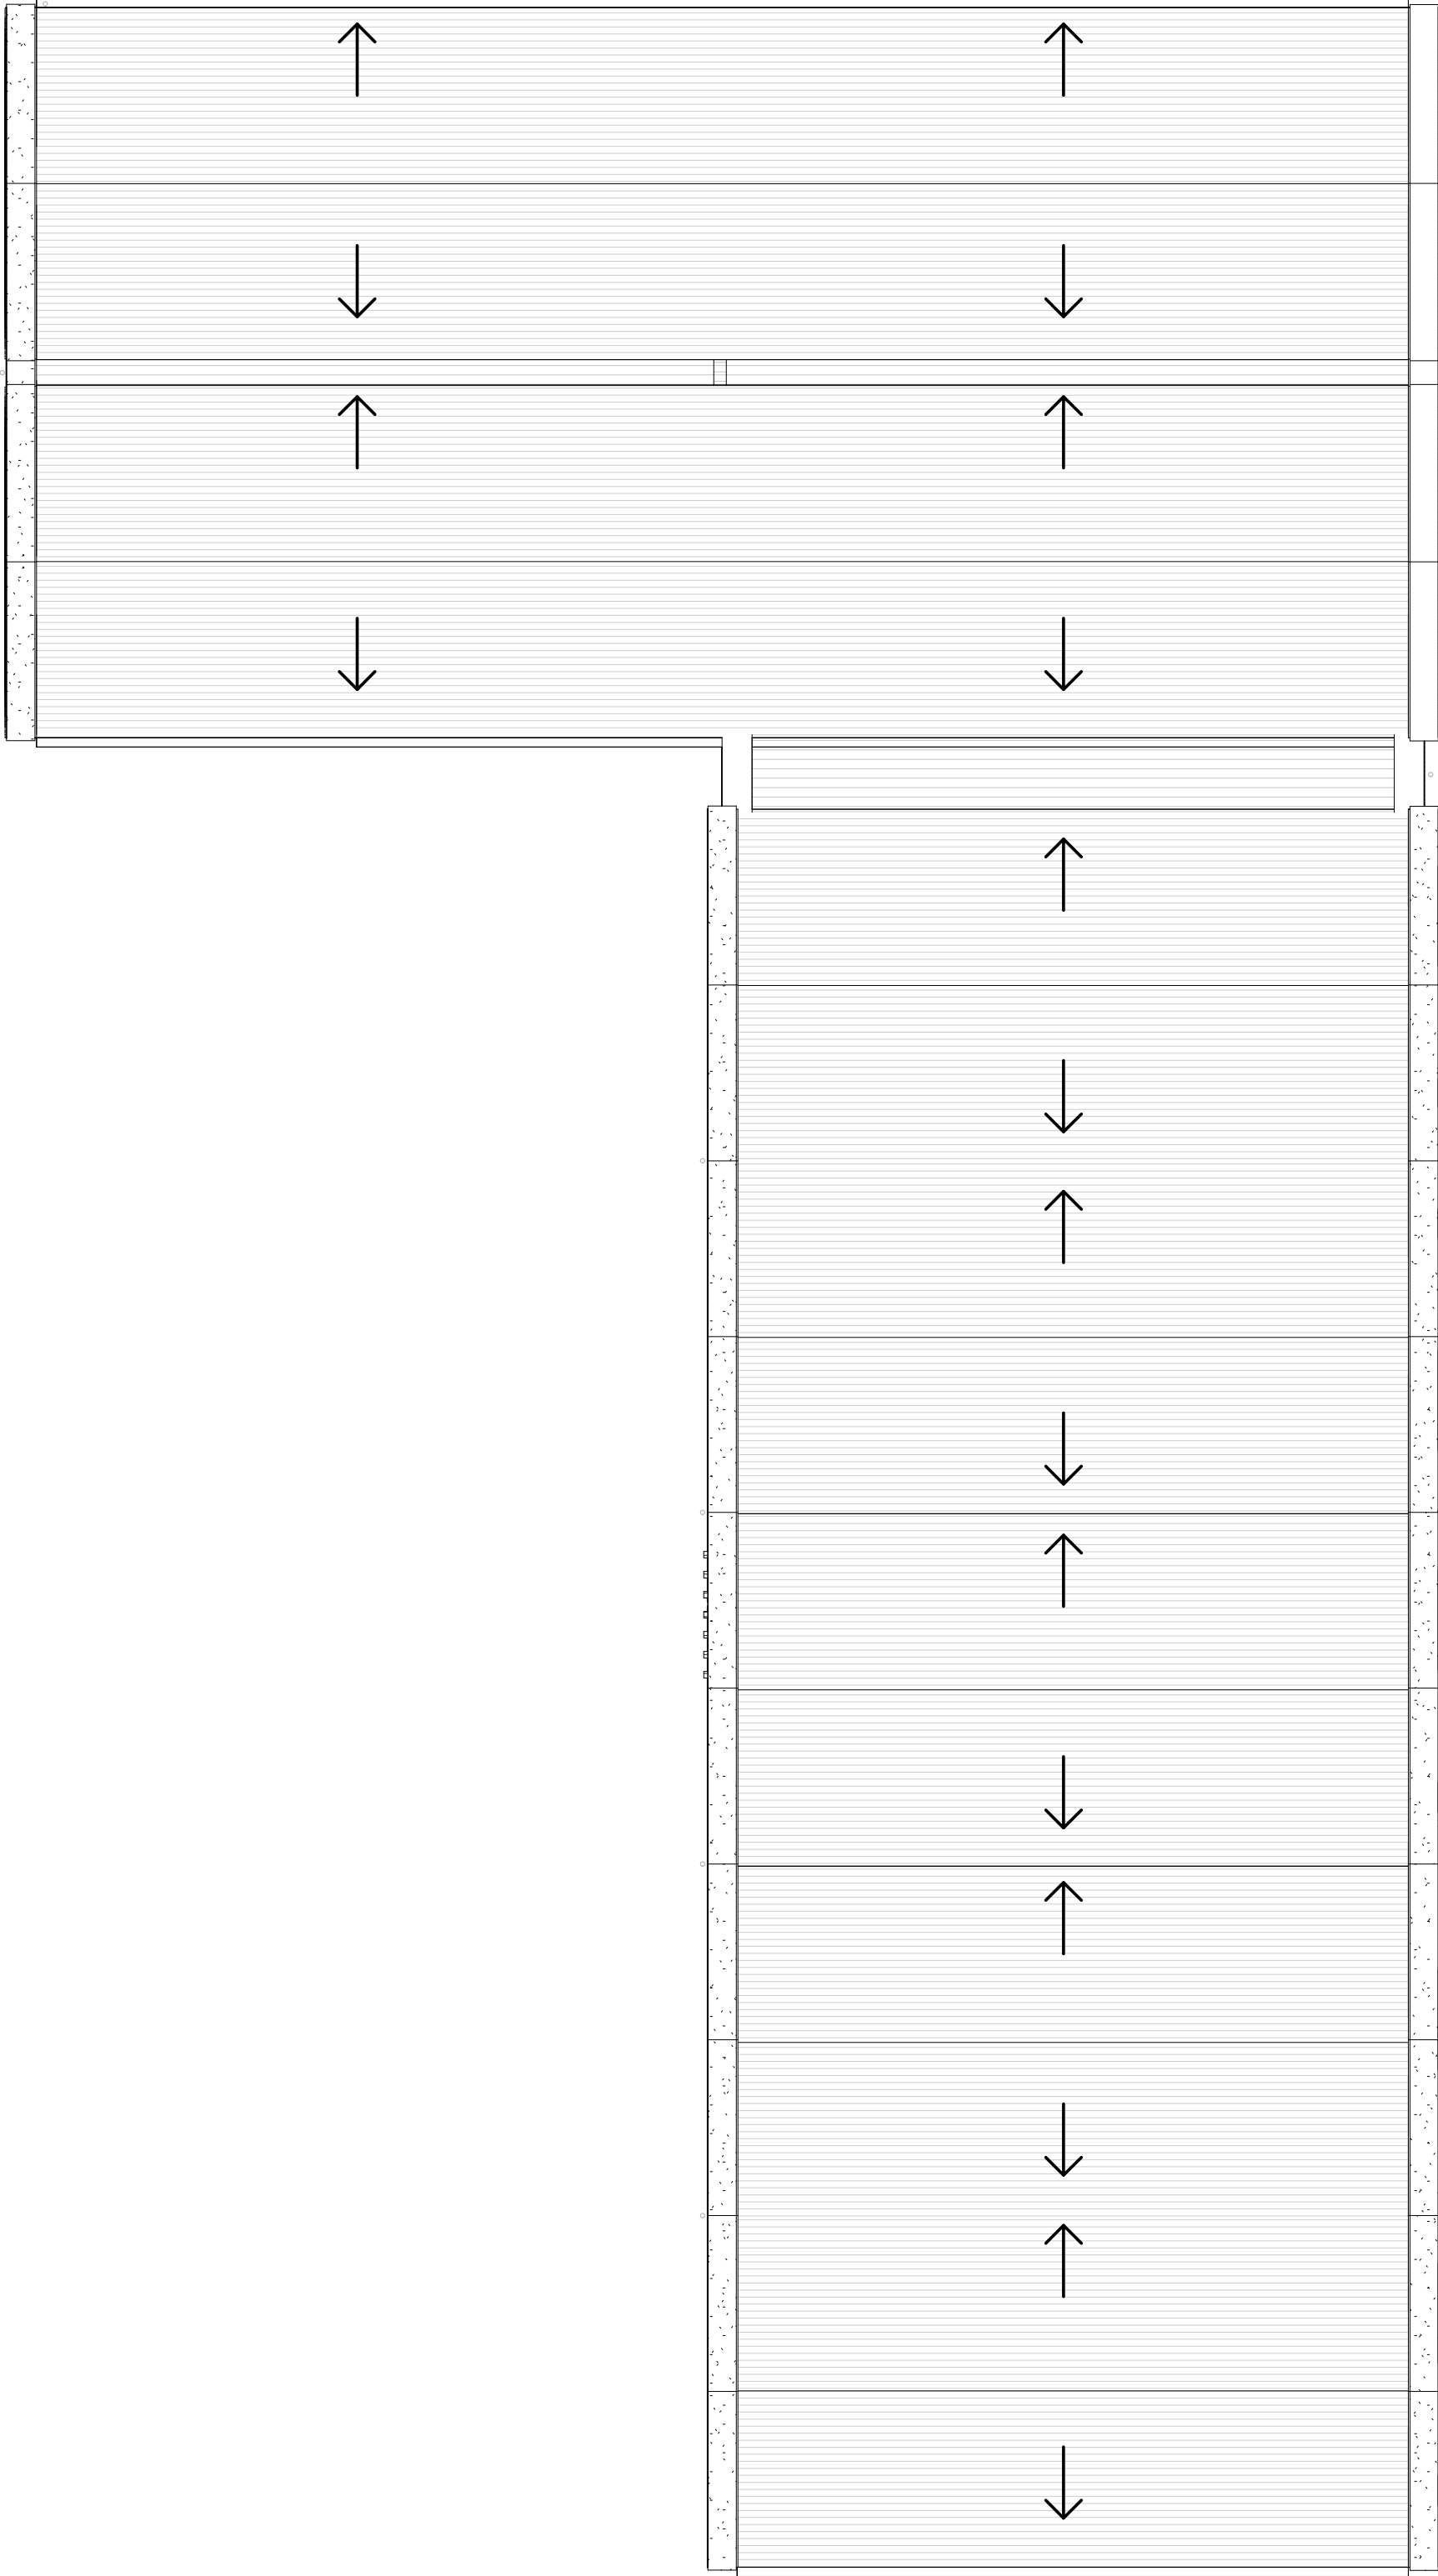

Roof
1 : 100

WORK IN PROGRESS

Project
TEN ACRES

Drawing Title
GA Plans - Apartment Block B -
2nd-Roof

Date	Scale	Drawn by	Check by
11/18/21	1 : 100 @ A1	Author	Designer
Project No	Drawing No		Revision
32576	A-P11-003		P2



VISUAL SCALE 1:100 @ A1