

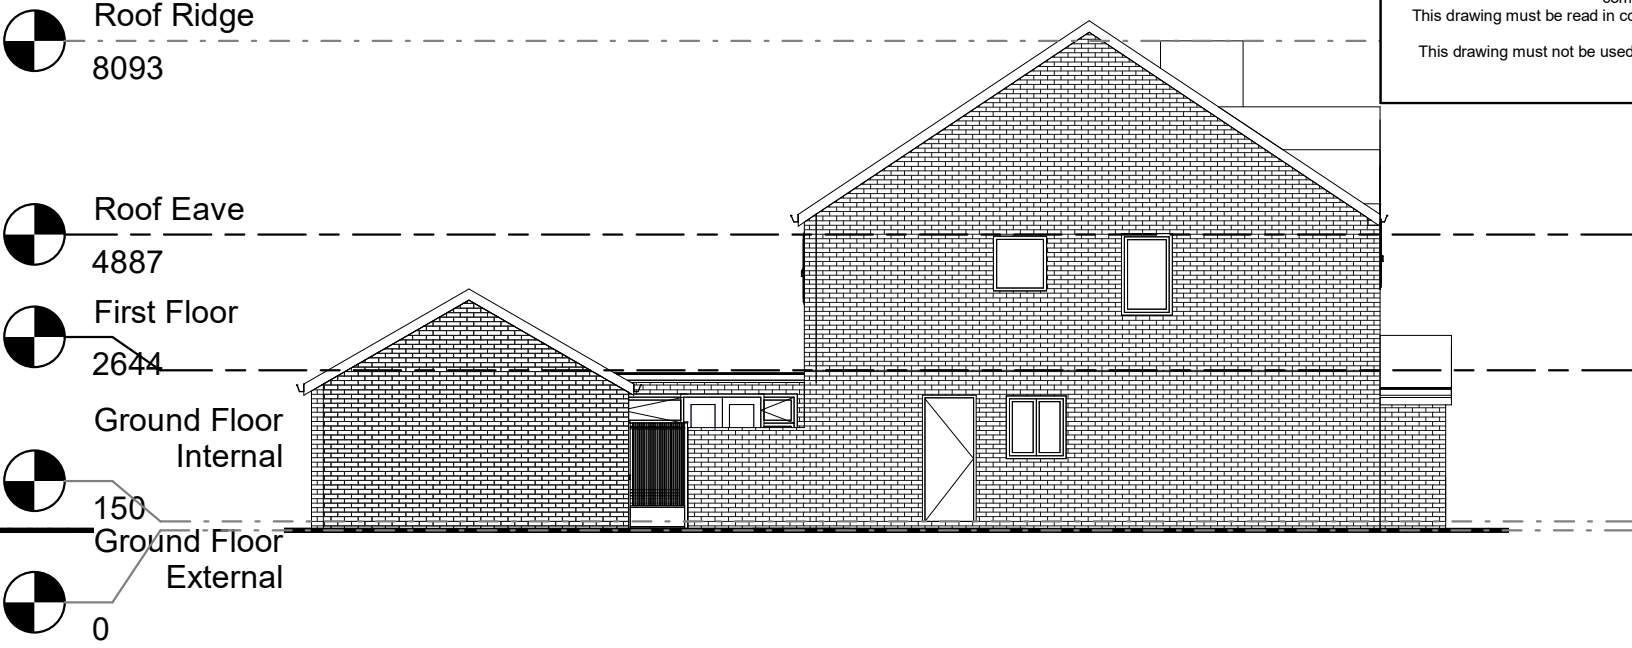
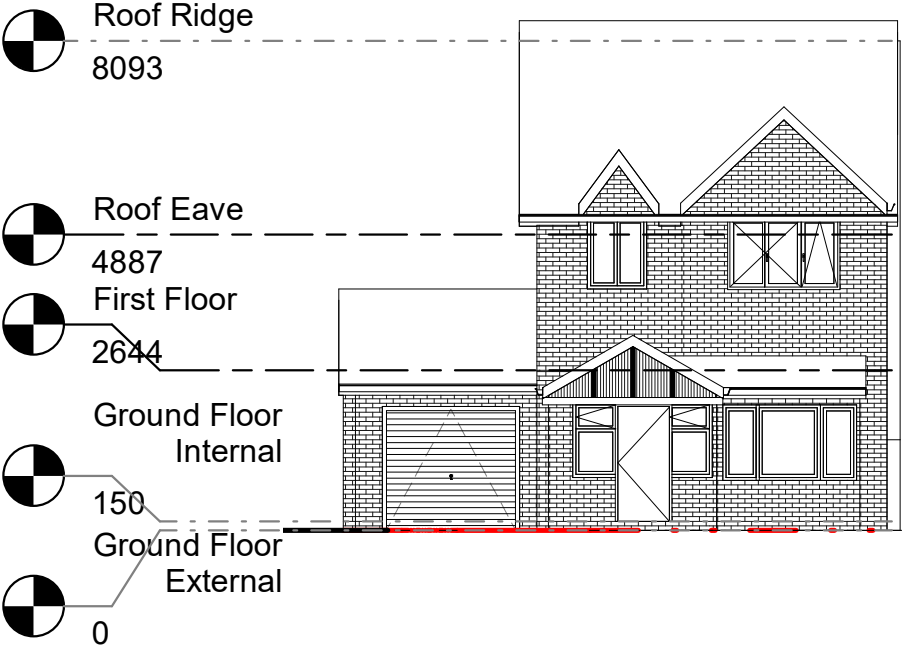


This drawing is the copyright of LDM Deisgn.
All dimensions to be checked on site.
Do not scale.
All levels to be checked on site and refer to Ordnance Survey Datum Newlyn
unless alternative datum given.
All errors and omissions to be reported to the Architect prior to
commencement.
This drawing must be read in conjunction with the relevant specification
clauses.
This drawing must not be used on site unless issued for construction.

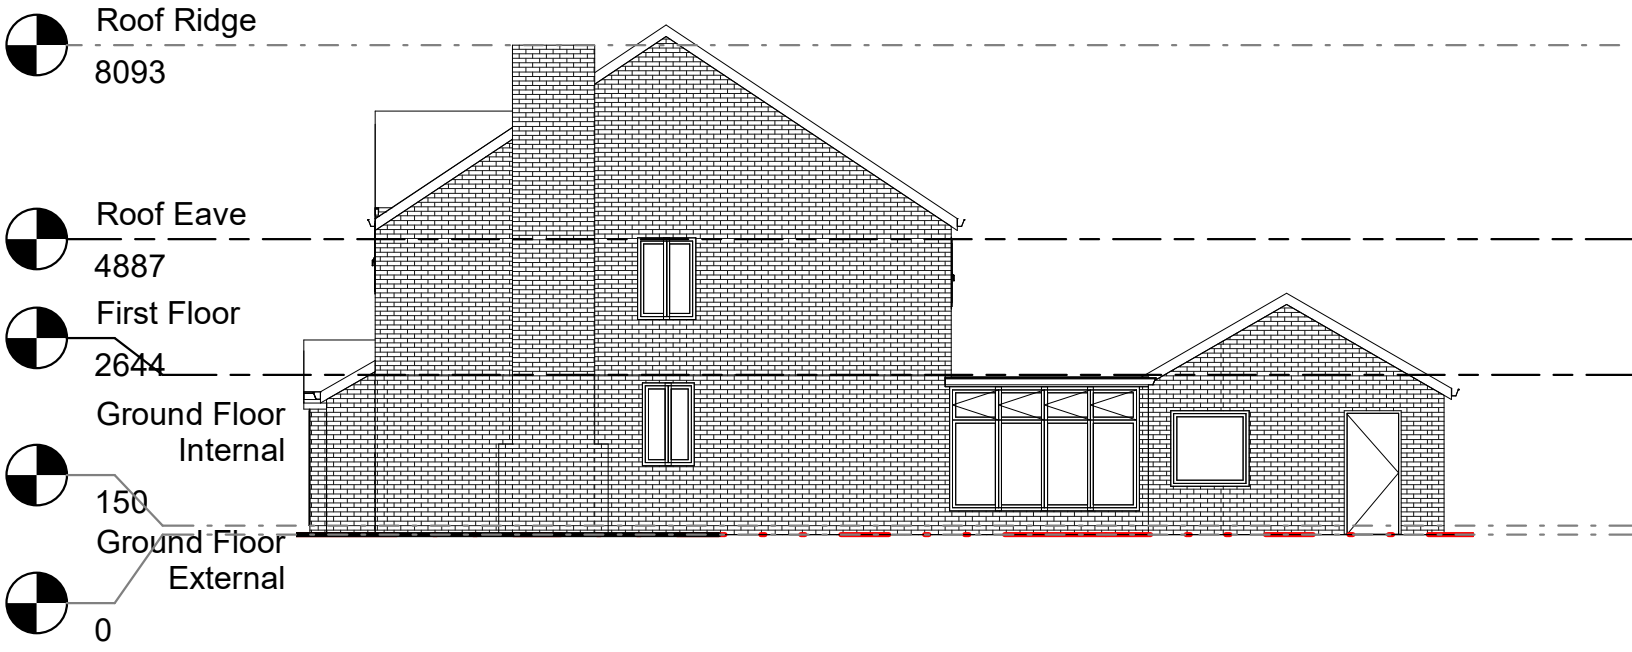


1 Front Existing
1 : 125

2 Left Existing
1 : 125

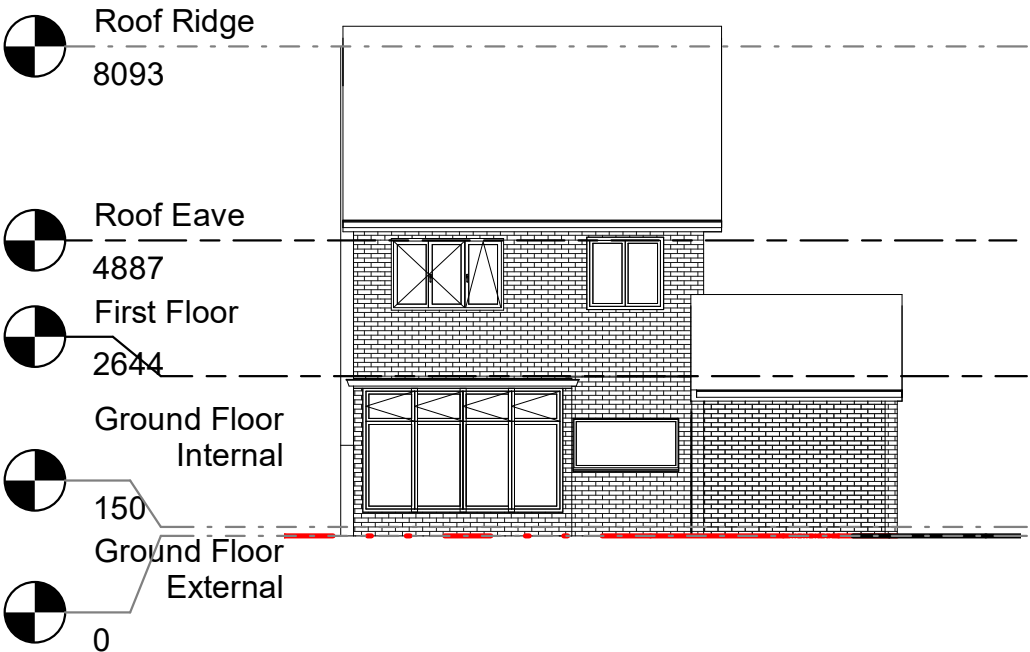

3 Rear Existing
1 : 125

4 Right Existing
1 : 125

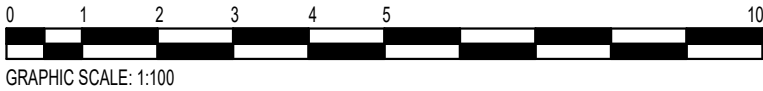

LDM Design

PROJECT
5 Twyford Close, M20 2YR
SHEET
Existing setout elevations

CLIENT Dr Jing Zhao		
Scale (@ A3) 1 : 125		
Drawn by kk	DRAWING NUMBER PS221	REV O
Checked by kk		