



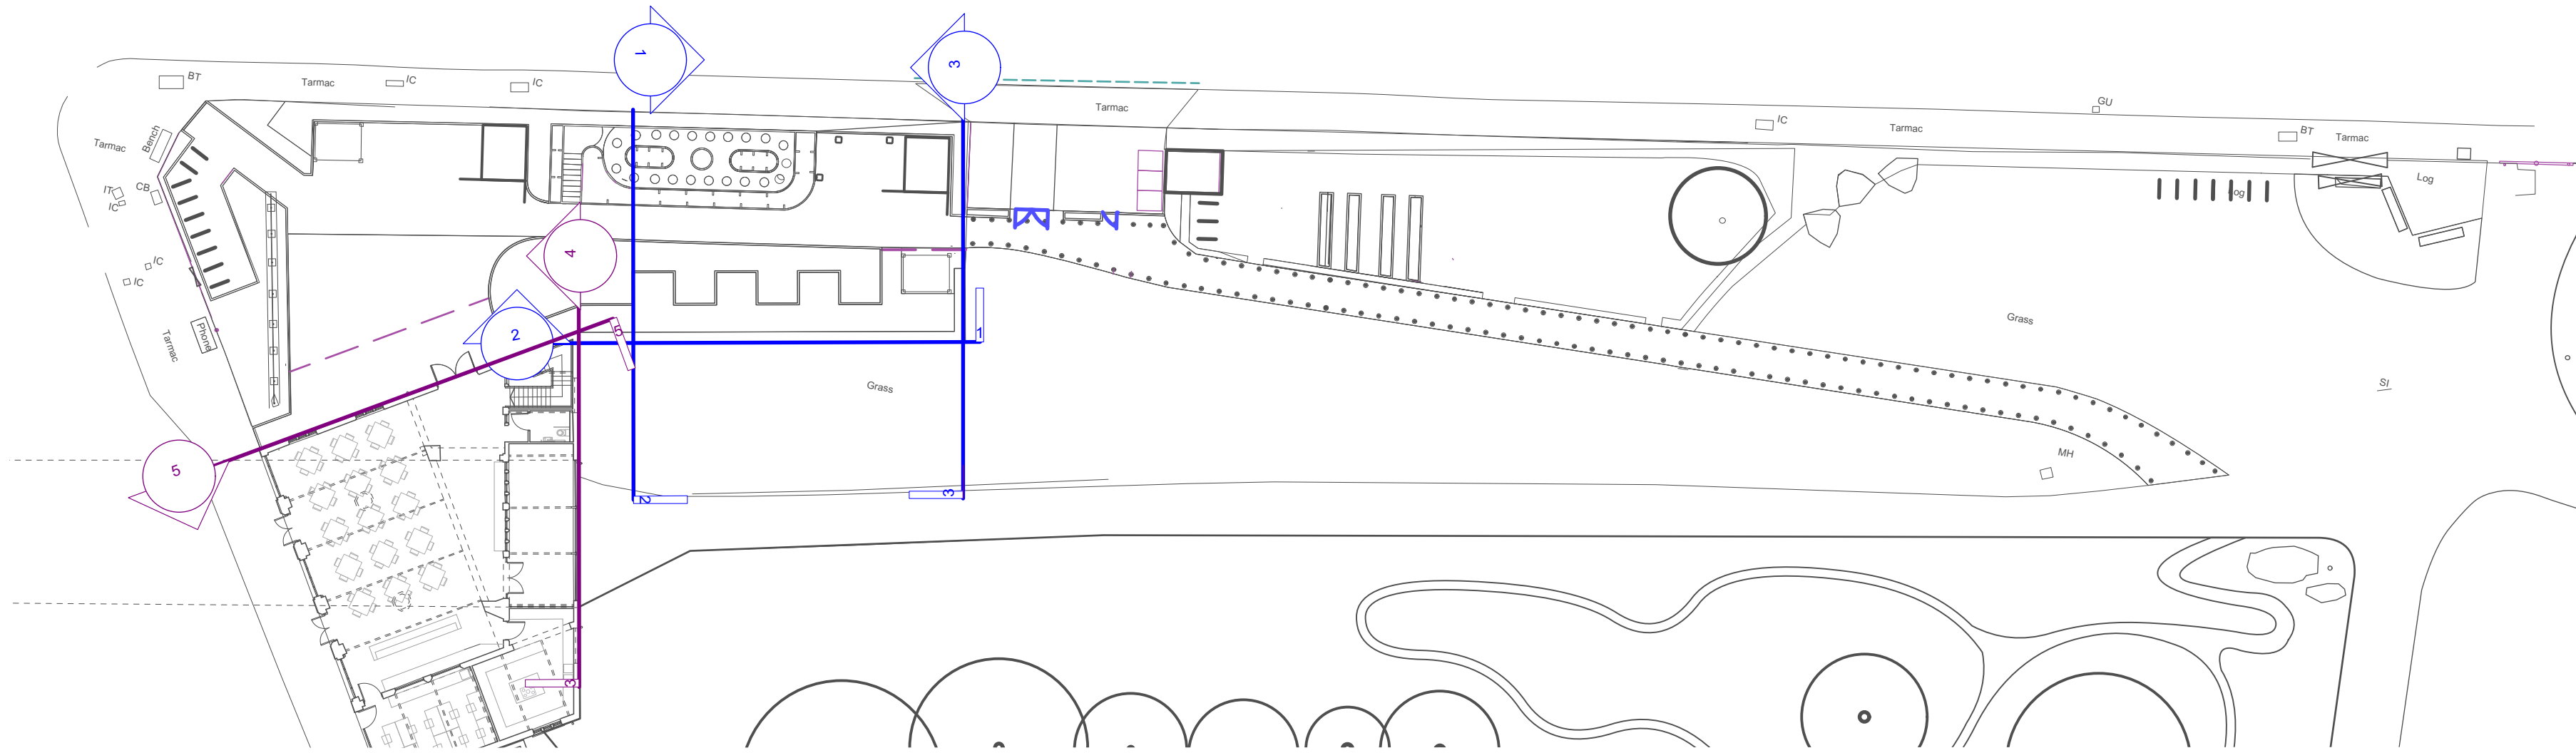


Viewing Terrace and Garden Entrance Gates Cycle Repair Area Crayfield Road

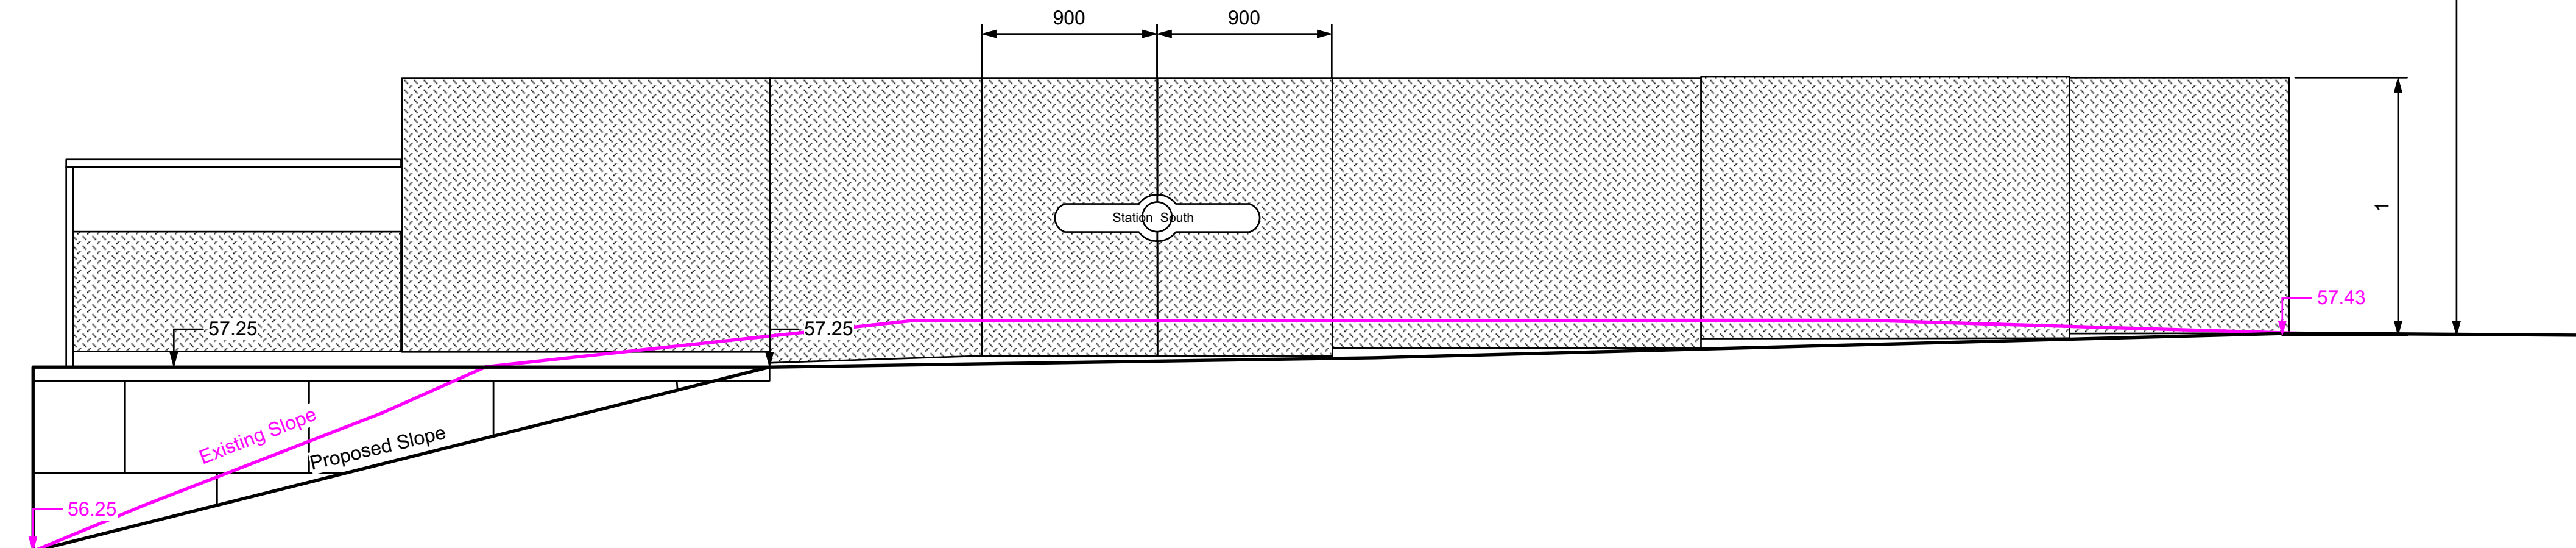

Fallowfield Cyclepath

Section 3: Elevation from Cyclepath to Car Parking Area 1:25@A1

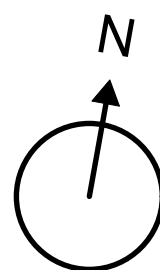

reShaped
Landscape Architecture
22a Jordan Street,
Liverpool
L1 0BP
Tel: 07788991854
Email: Elaine@reshaped.uk.com

Client: Station South CIC

Project: Station Green

Title: Station Green Wall Cross Sections 2/2

Drawing Status
Tender.

Date Created
10/02/20

Drawing Scale
Plan 1:25@A1

Drawing Number
180 - 116

Rev:
D