





1 Proposed Front Elevation - Detached
1 : 50




3 Proposed Side Elevation 1 - Detached
1 : 50

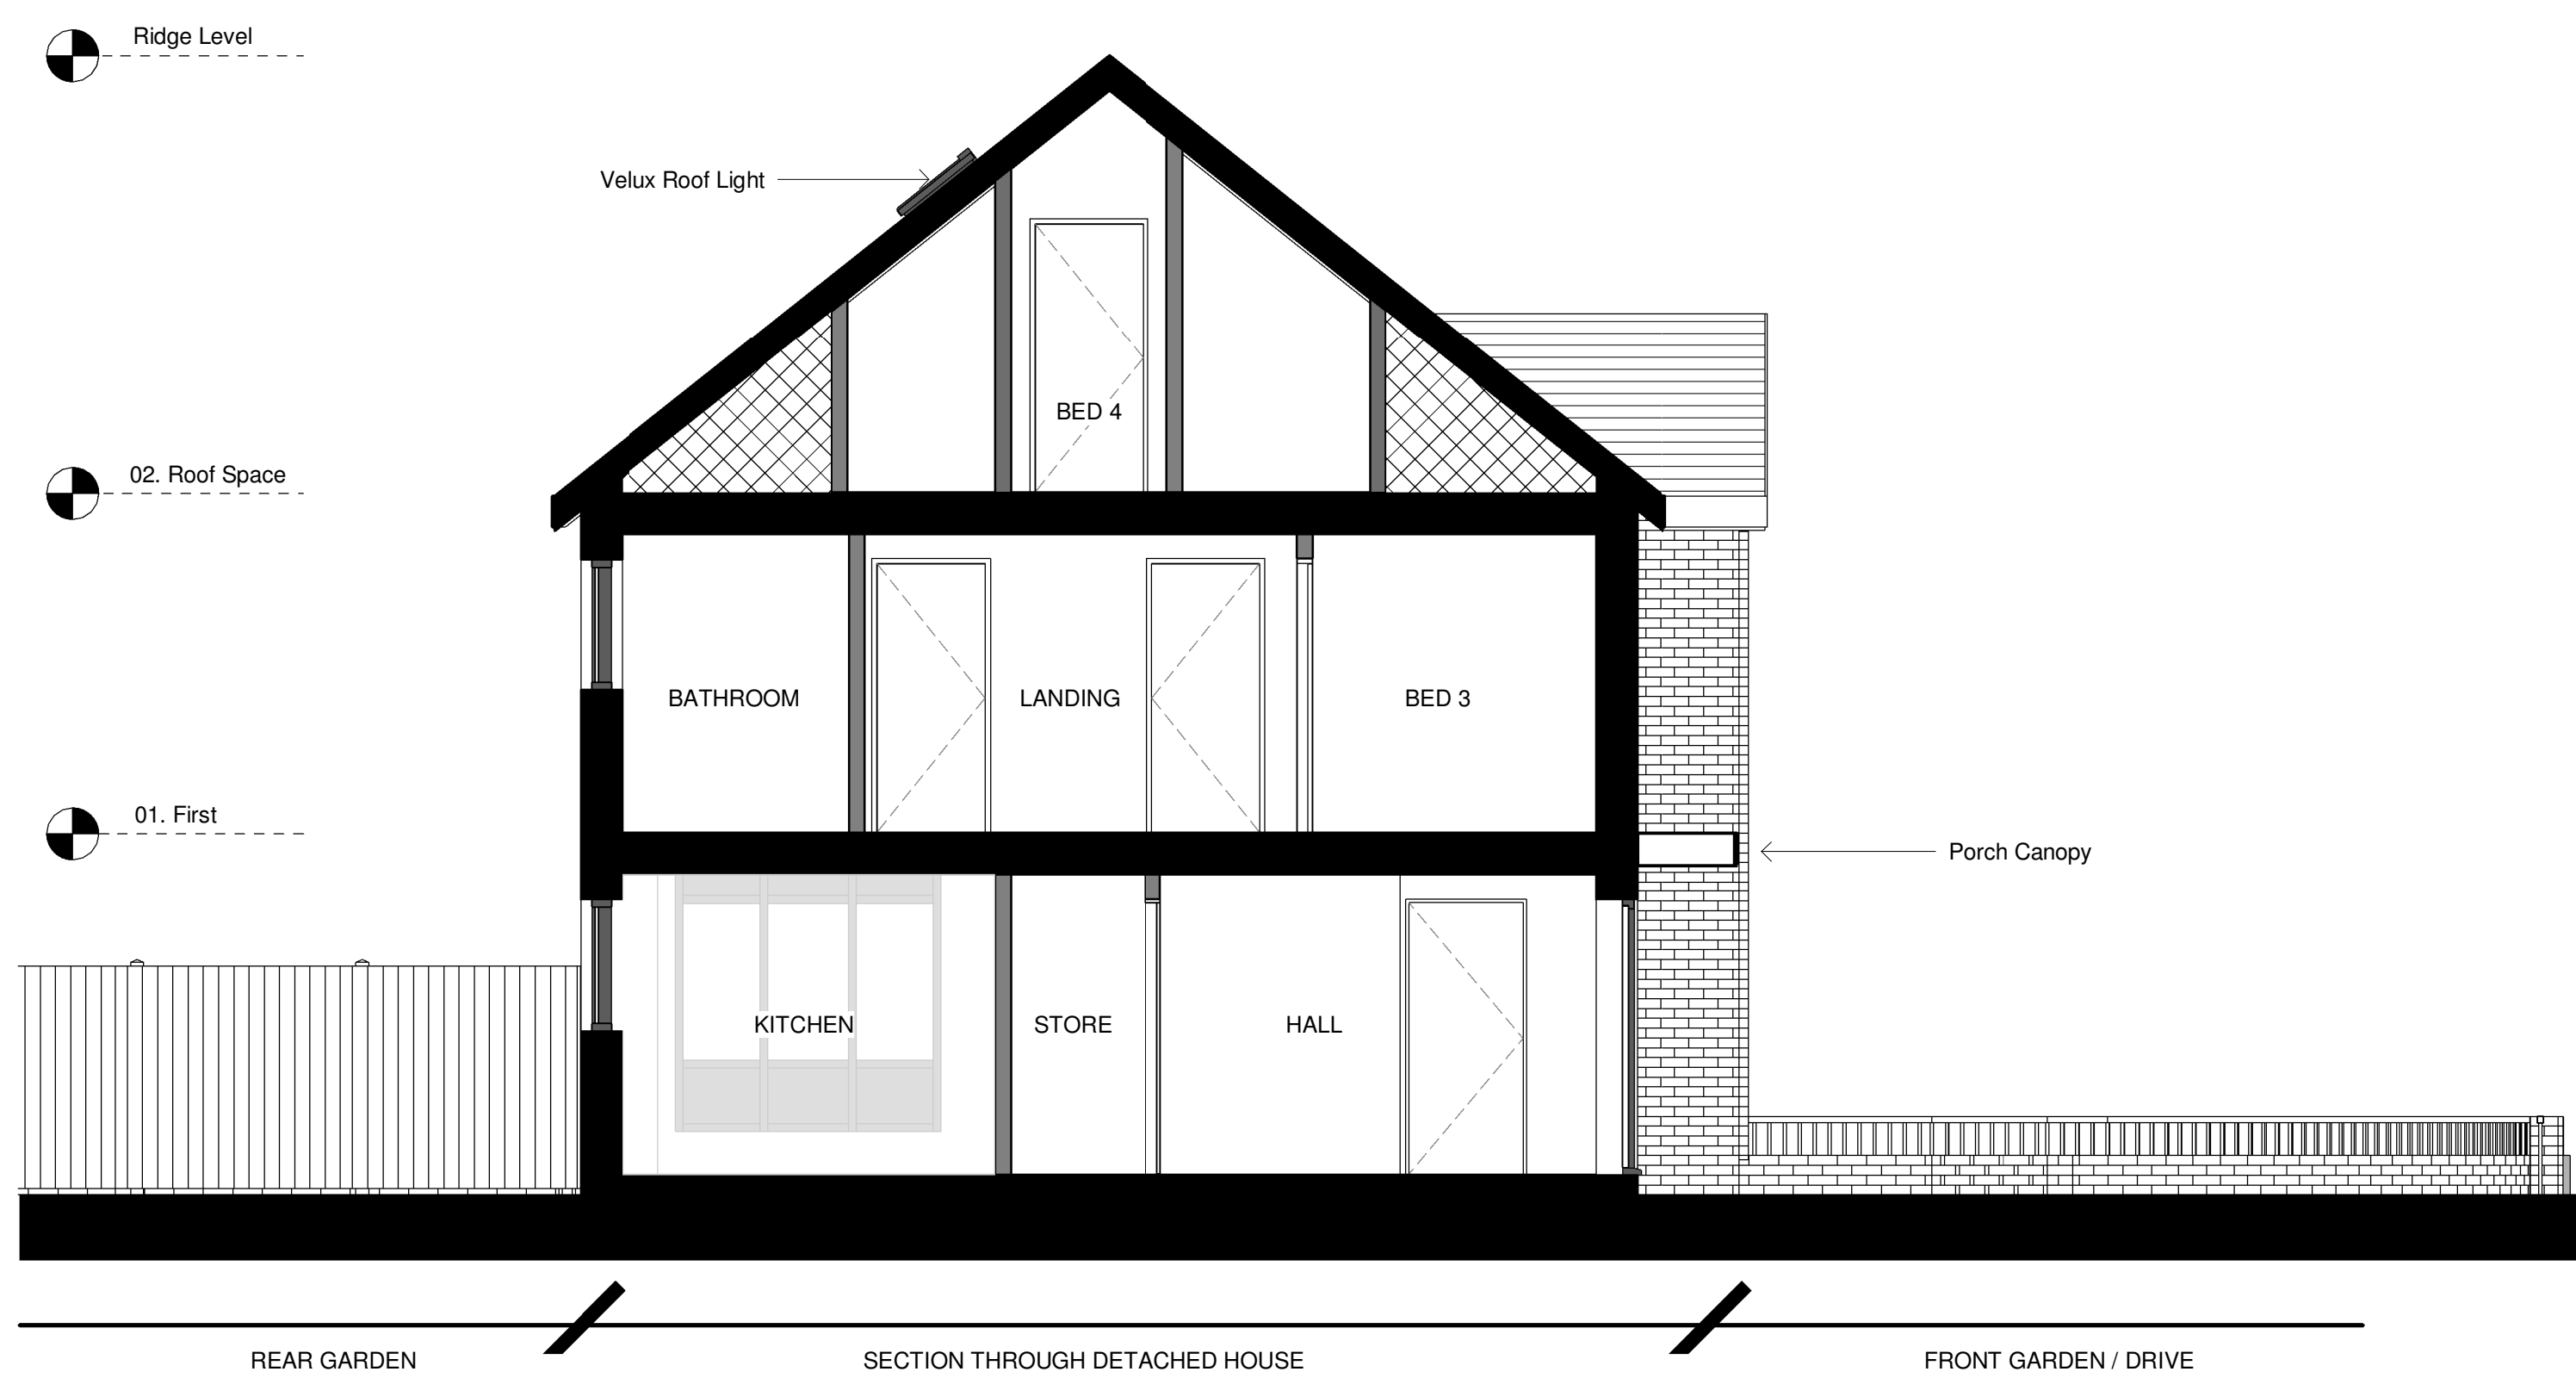


5 Detached House Section
1 : 50

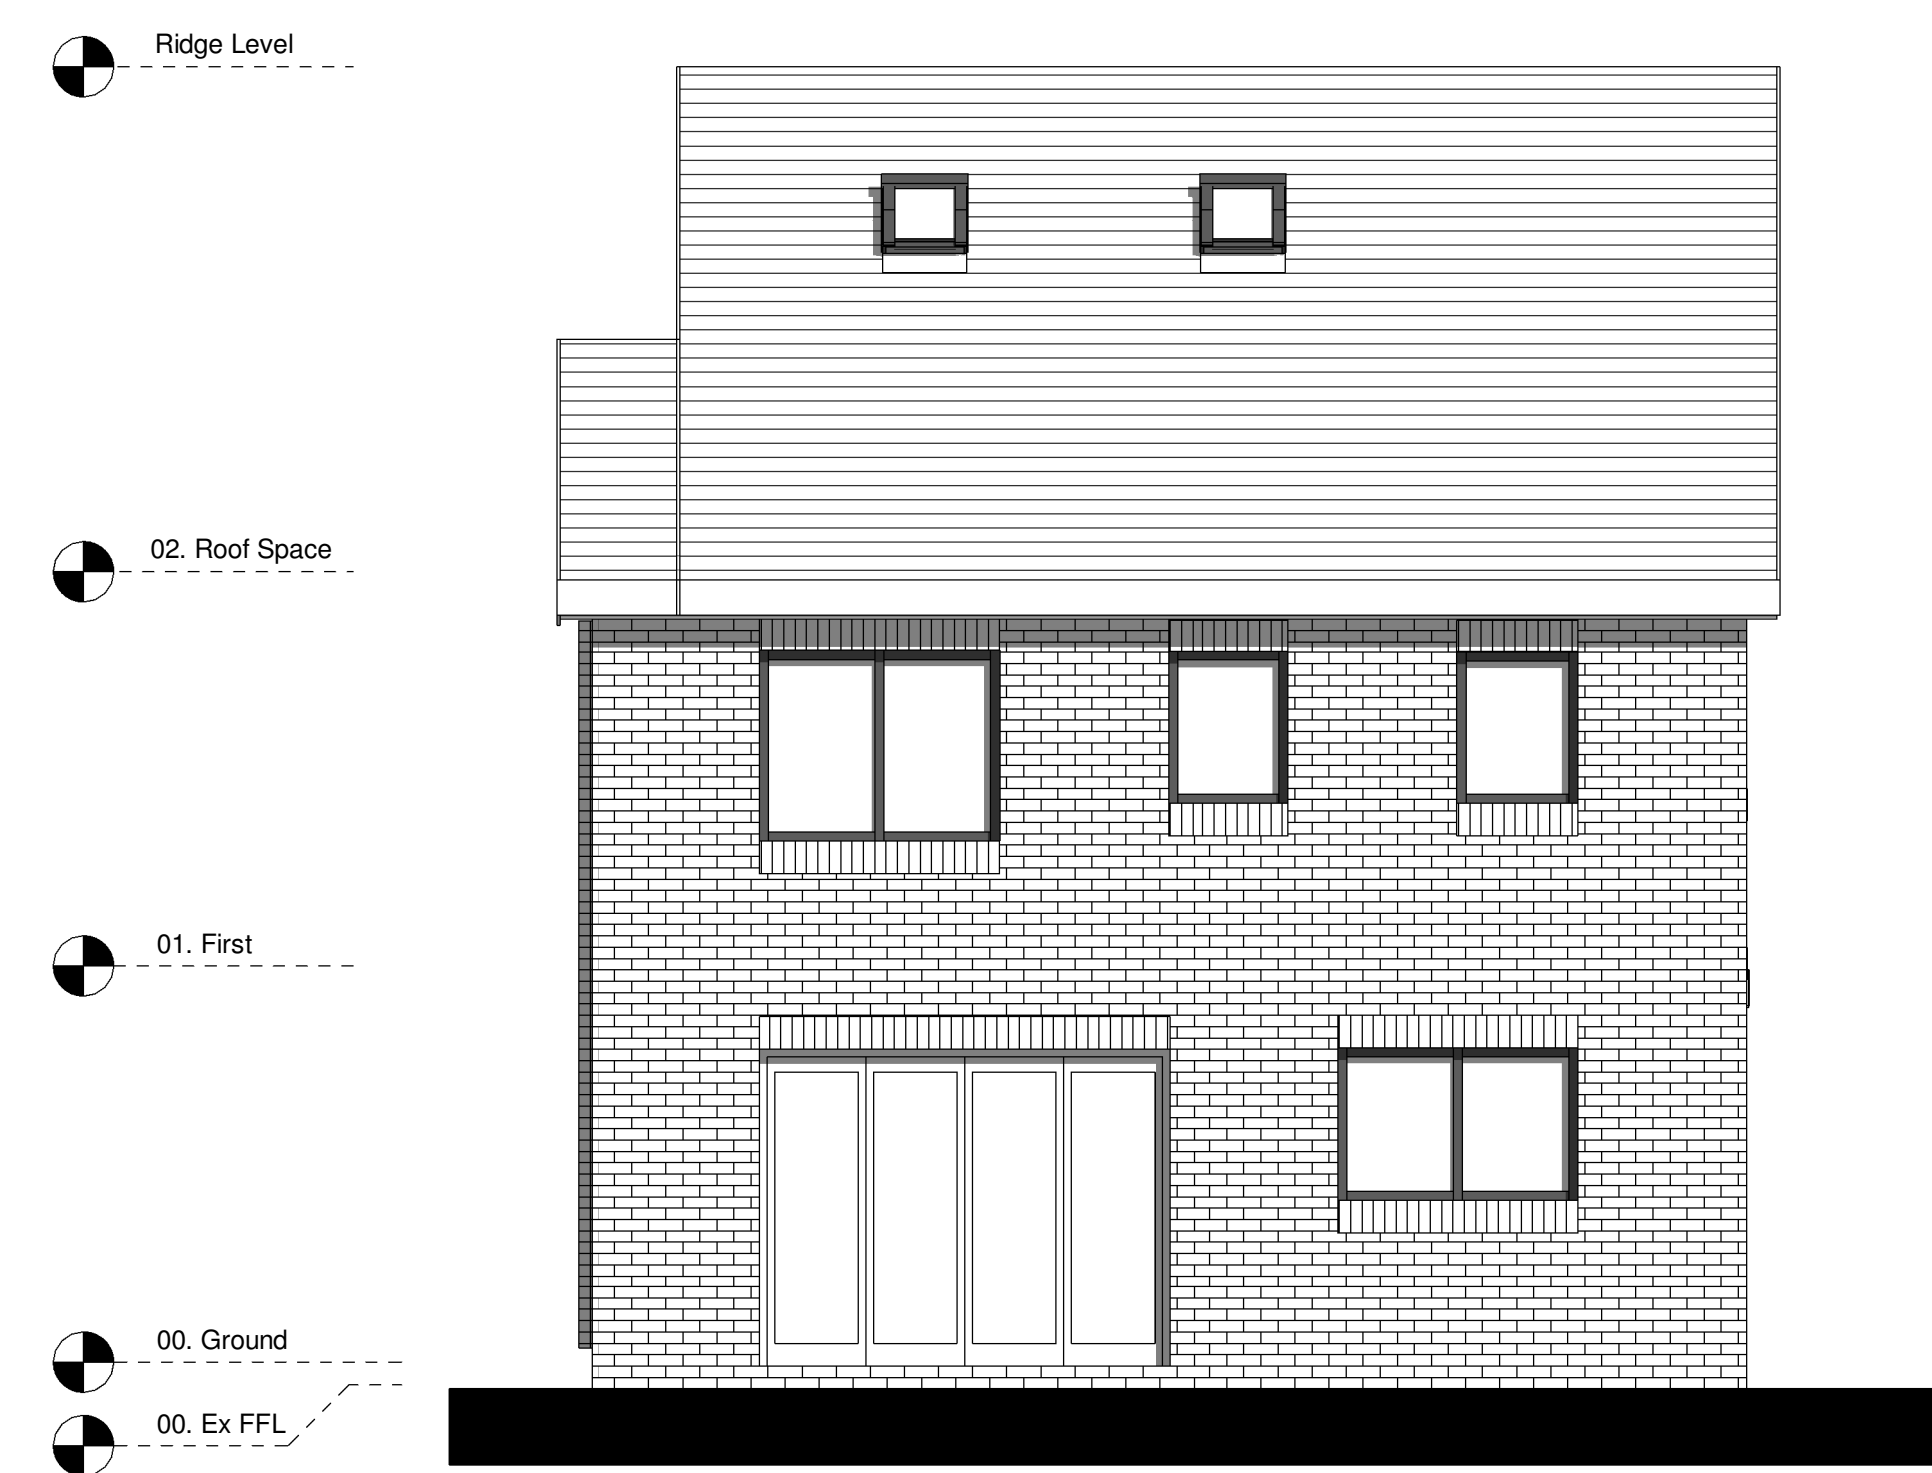

2 Proposed Rear Elevation - Detached
1 : 50

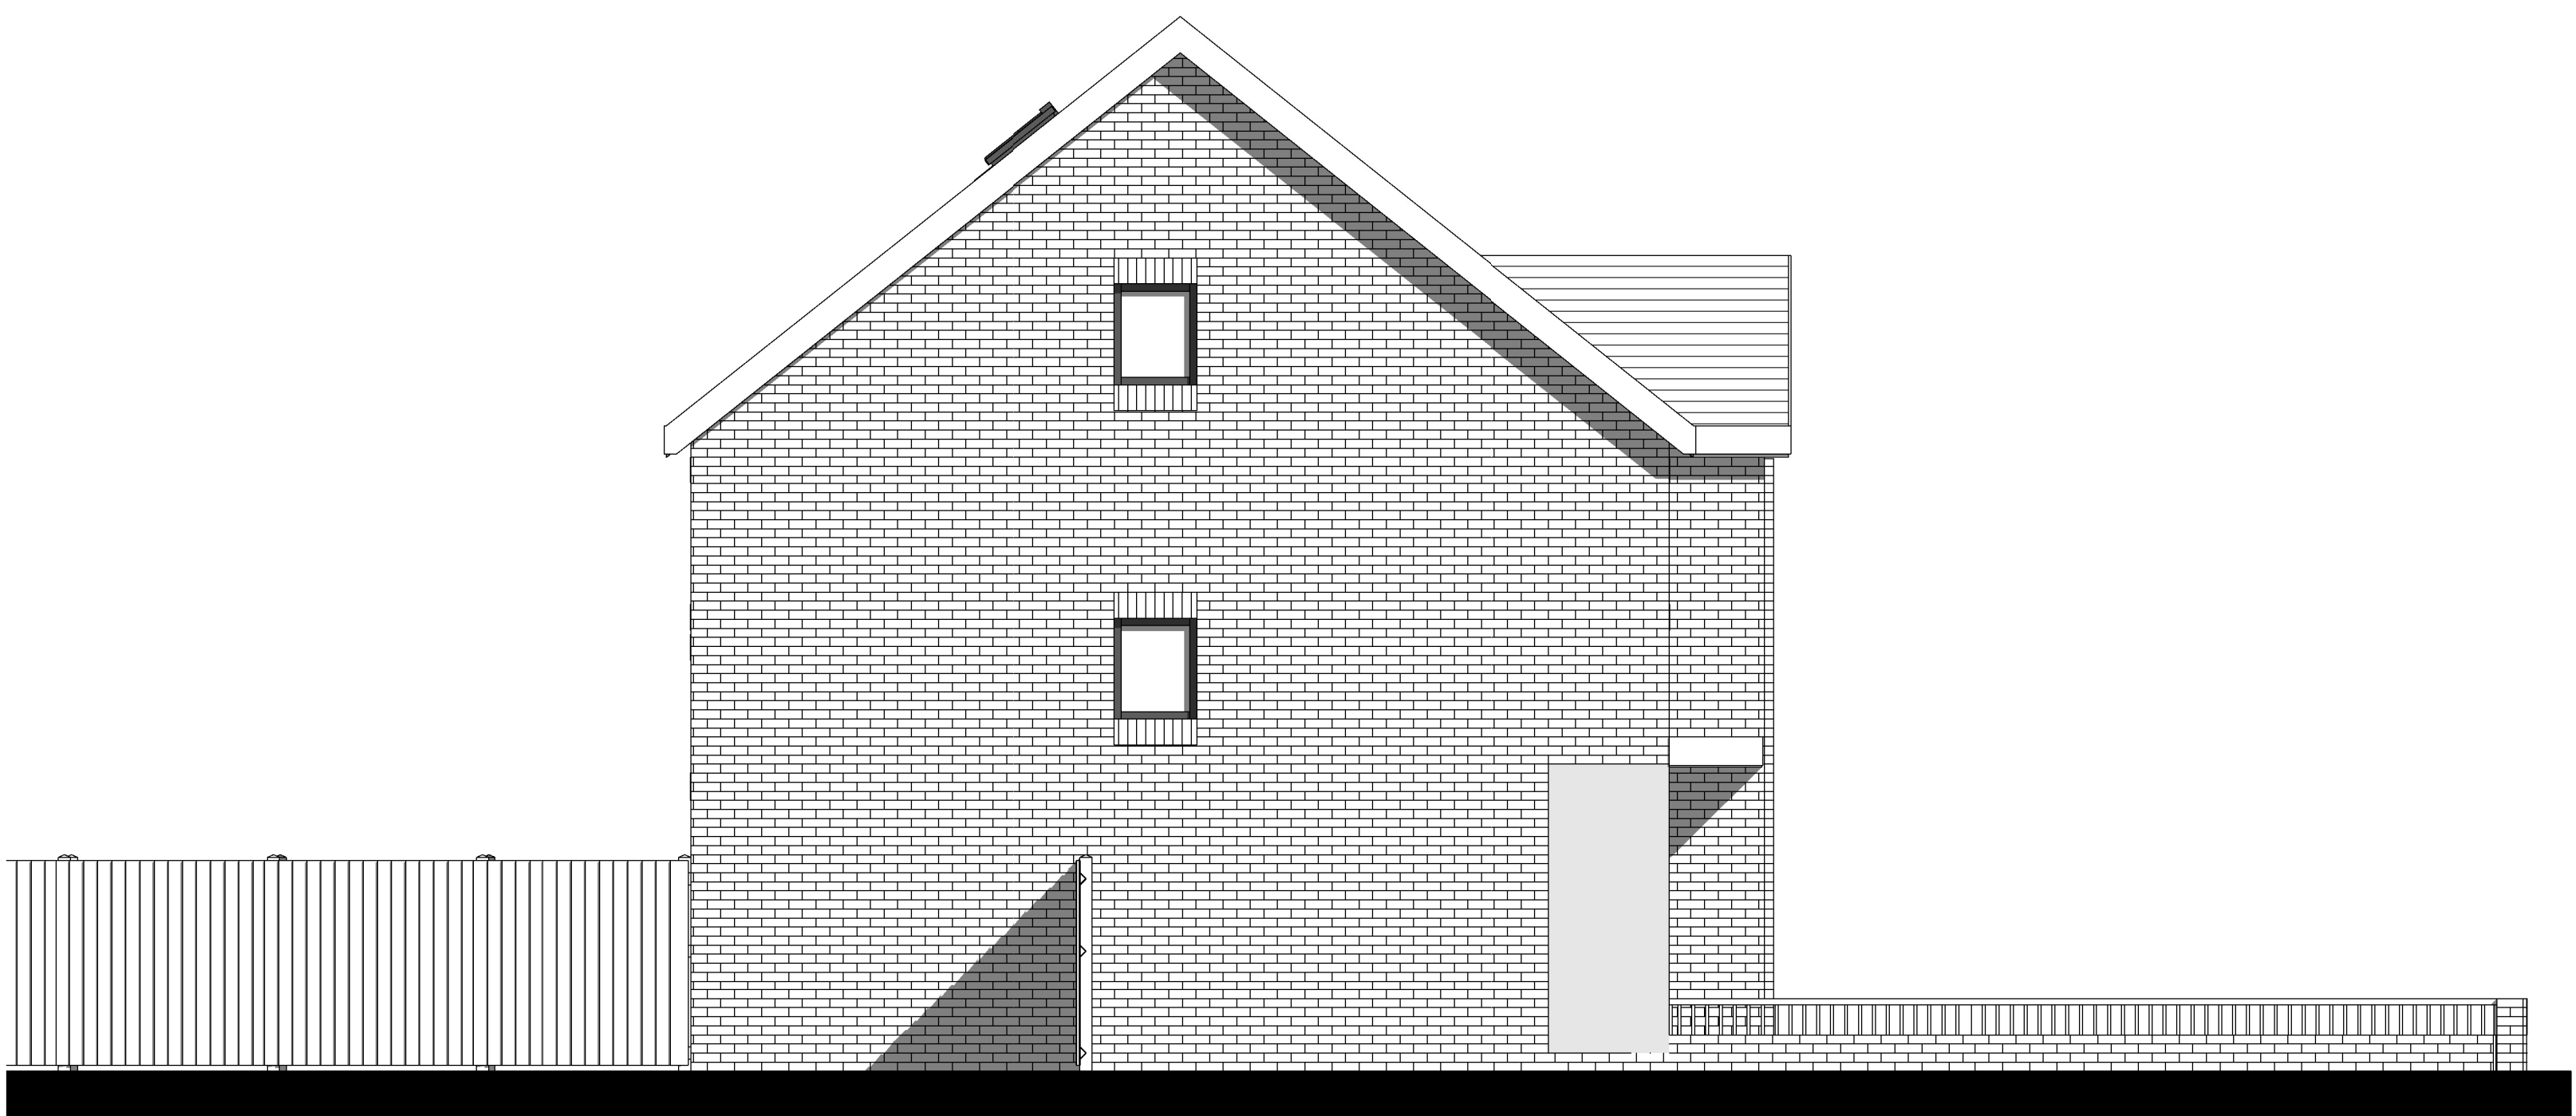

4 Proposed Side Elevation 2 - Detached
1 : 50

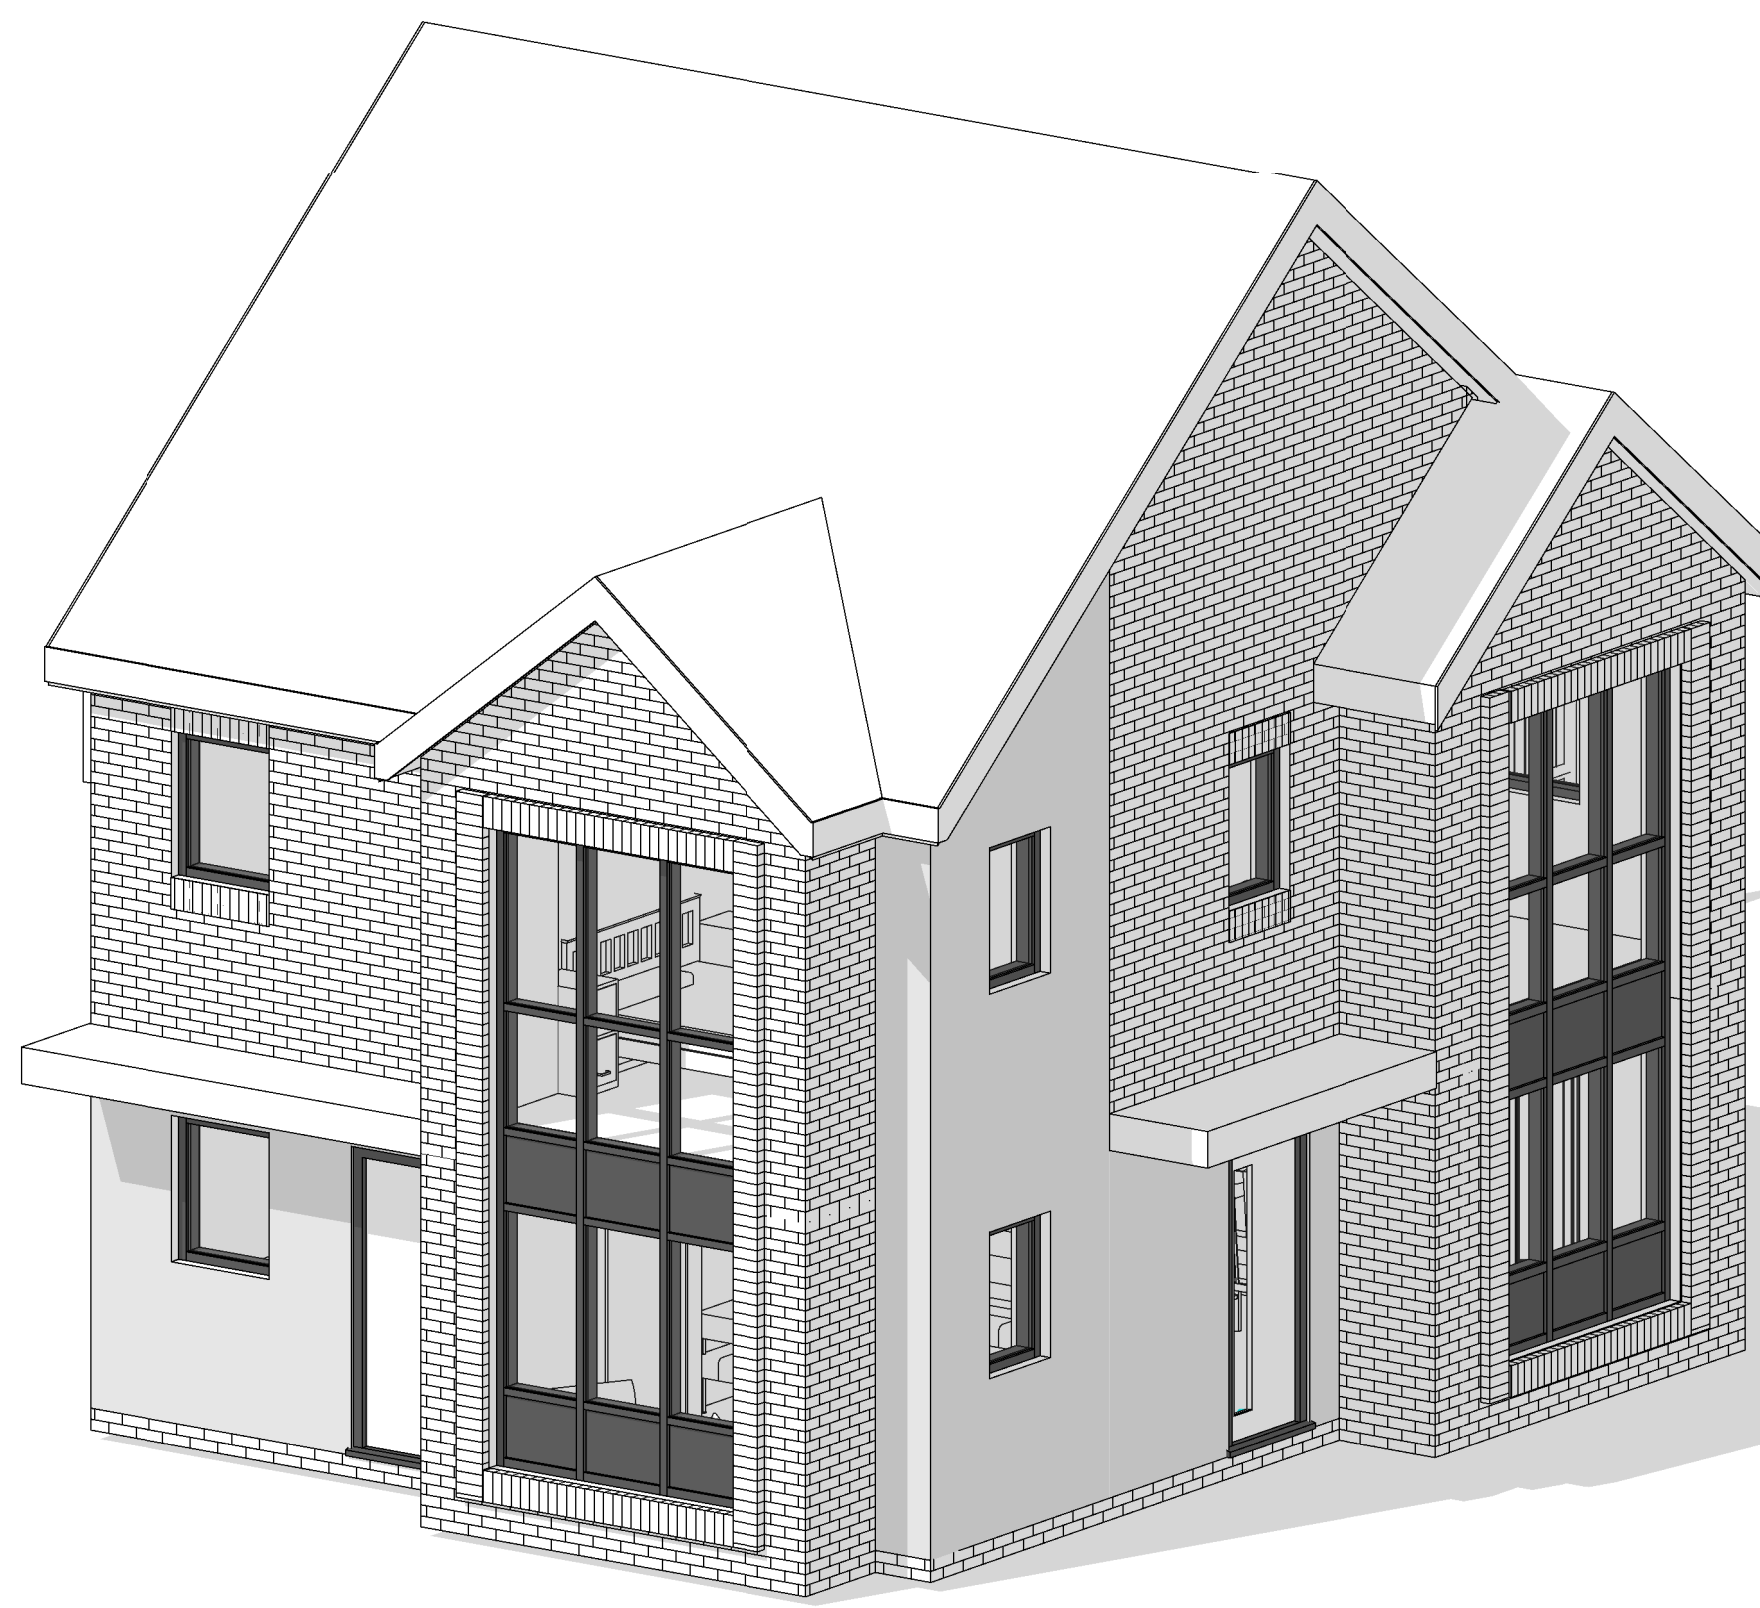

6 Detached 3D Mass Visual