



TITLE

EXISTING PROPERTY
PHOTO

DWG.NO.

2249 - PL - EX - 010

SCALE

N/A @ A3

ISSUE

PLANNING

DATE _____

03-08-2021

REVISION

JOB NO.

01

2249

NOTES

Rev	Da
-----	----

Date

Description

00

25/08/21

1	Issue to CLIENT
---	-----------------

01

17/11/21

Issue to PLANNING

CLIENT

Marketta Mason

ADDRESS

17 Brundretts Road,
Chorlton,
Manchester,
M21 9DB

PROJECT DESCRIPTION

Proposed 2-storey side extension

PROJECT ADDRESS

17 Brundretts Road,
Chorlton,
Manchester,
M21 9DB

BUTTERFIELD
ARCHITECTURE

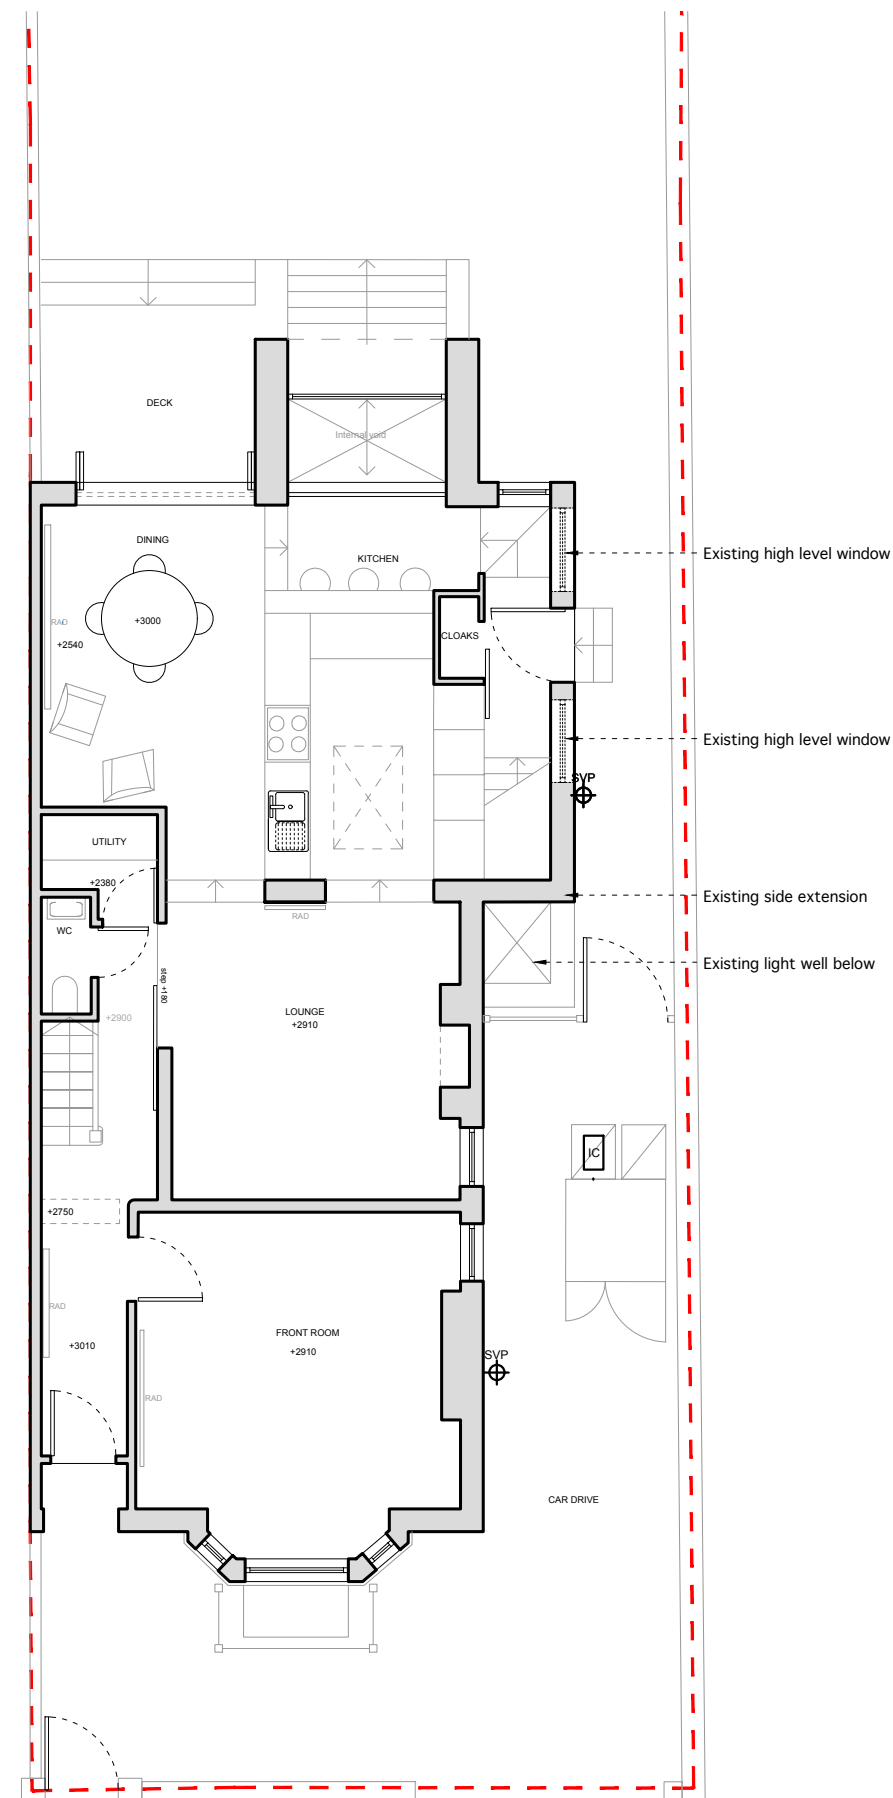
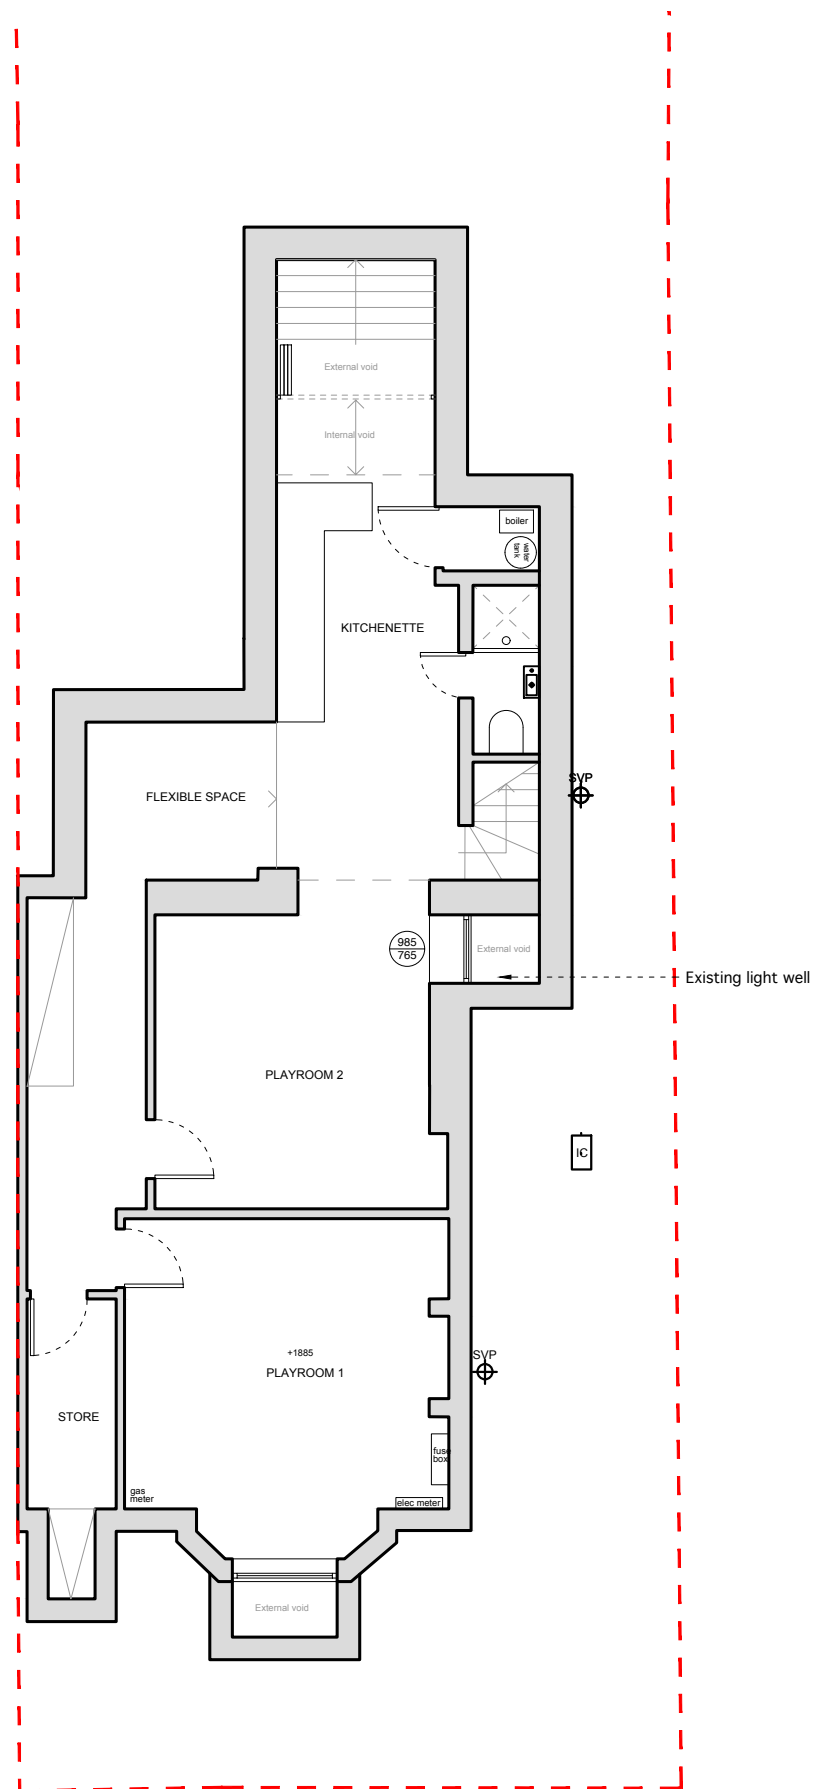
ARCHITECTURE \ INTERIORS \ PROJECT MANAGEMENT




W \ WWW.BUTTERFIELD ARCHITECTURE.CO.UK
E \ INFO@BUTTERFIELDARCHITECTURE.CO.UK
M \ +44 (0) 7779302856

102 ROSENEATH ROAD, URMSTON, MANCHESTER, M41 5AZ

© **COPYRIGHT** This drawing is protected by copyright, it may not be reproduced in any form or by any means for any purpose, without gaining written permission from Butterfield Architecture

Where permission from a Butterfield Architect is required, the Contractor shall liaise with all relevant Butterfield Architect, Structural Engineer, the Service Engineer, and Subcontractor drawings. Review all drawings and report any discrepancies to Butterfield Architect prior to consulting. All structural walls to be confirmed by SE / Contractor on site. Do not scale from this drawing. All dimensions and levels including any abutment to existing structures to be checked on site prior to commencement. All dimensions in millimetres unless stated otherwise. Work from figured dimensions only. No deviation from details shown on this drawing is permitted without the written approval of the Butterfield Architect. This is to be carried out in accordance with British Standard Codes of Practice, Statutory requirements and the Contract Documents.

[illegible]

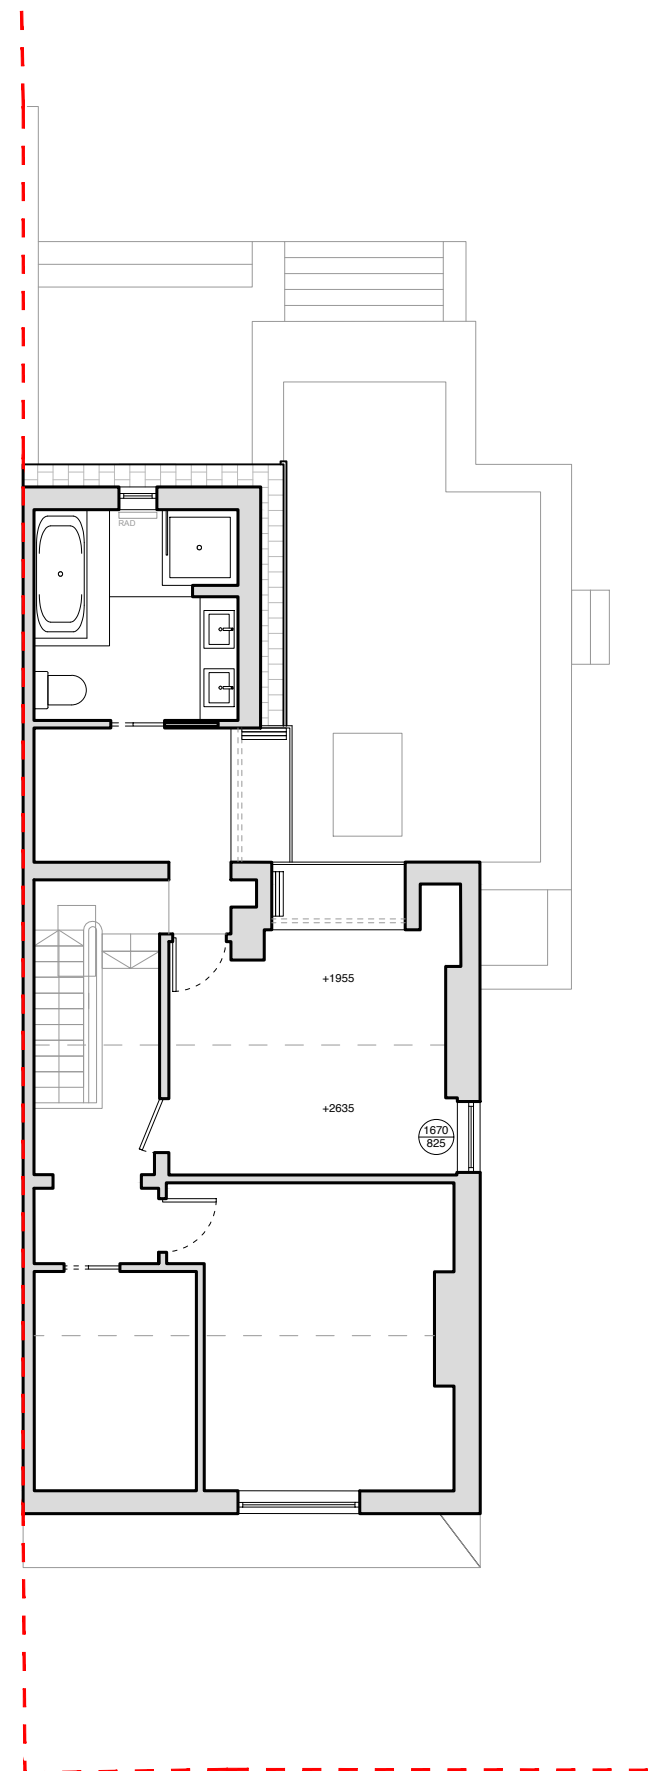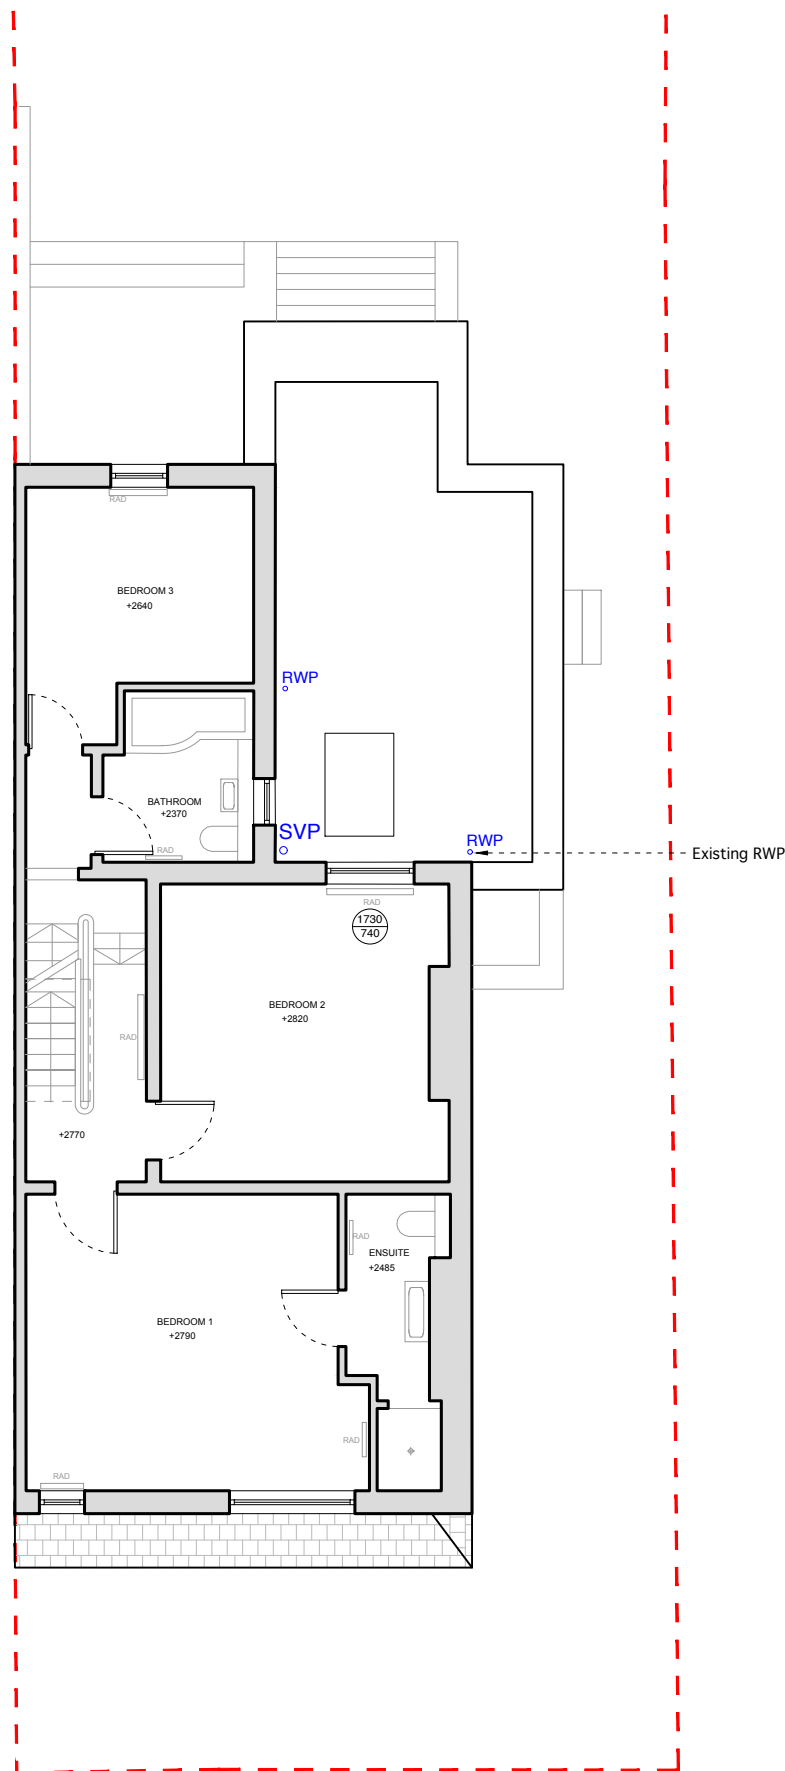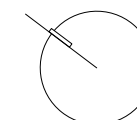[illegible]



TITLE	
EXISTING SOUTH ELEVATION	
DWG.NO.	
2249 - PL - EX - 200	
SCALE	1:100 @ A3
ISSUE	PLANNING
DATE	03-08-2021
REVISION	JOB NO.
01	2249

NOTES		
Rev	Date	Description
00	25/08/21	Issue to CLIENT
01	17/11/21	Issue to PLANNING

CLIENT	Marketta Mason
ADDRESS	17 Brundretts Road, Chorlton, Manchester, M21 9DB
PROJECT DESCRIPTION	Proposed 2-storey side extension
PROJECT ADDRESS	17 Brundretts Road, Chorlton, Manchester, M21 9DB

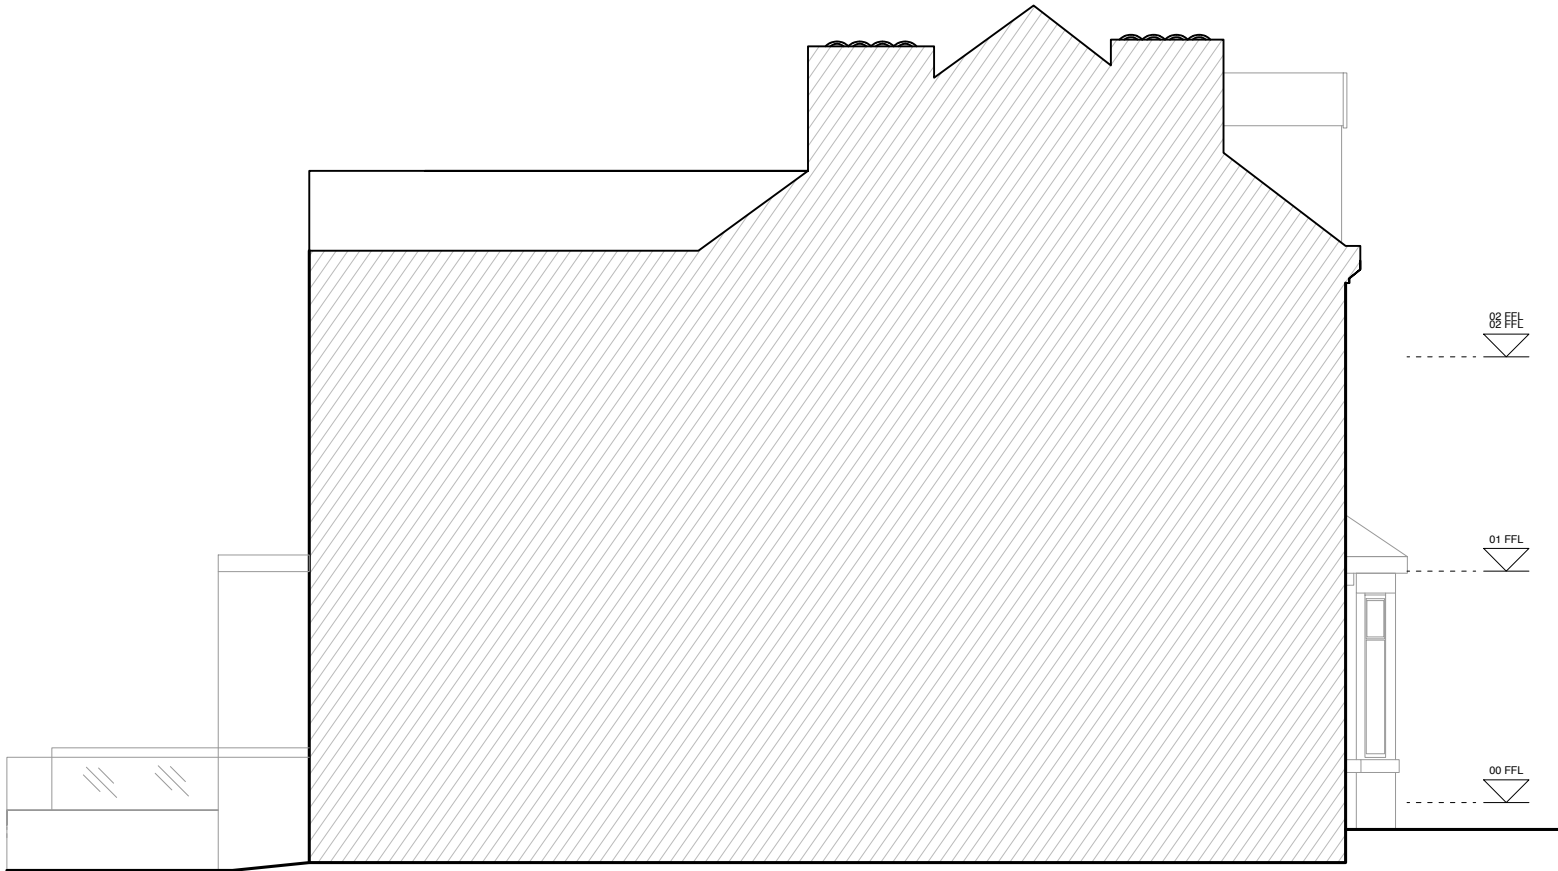
BUTTERFIELD
ARCHITECTURE

ARCHITECTURE \ INTERIORS \ PROJECT MANAGEMENT

W \ WWW.BUTTERFIELD ARCHITECTURE.CO.UK
E \ INFO@BUTTERFIELDARCHITECTURE.CO.UK
M \ +44 (0) 7779302856
102 ROSENEATH ROAD, URMSTON, MANCHESTER, M41 5AZ

© **COPYRIGHT** This drawing is protected by copyright, it may not be reproduced in any form or by any means for any purpose, without gaining written permission from Butterfield Architecture
NOTES This drawing is to be read in conjunction with all relevant Butterfield Architecture, Structural Engineer's, Service Engineer's, and Subcontractor drawings. Review all drawings and report any discrepancies to Butterfield Architecture prior to consulting. All structural walls to be confirmed by SE / Contractor on site. Do not scale from this drawing. All dimensions and levels including any abutment to existing structures to be checked on site prior to commencement. All dimensions in millimetres unless stated otherwise. Work from figured dimensions only. No deviation from details shown on this drawing is allowed without Butterfield Architecture's prior permission in writing. All work is to be carried out in accordance with British Standard Codes of Practice, Statutory requirements and the Contract Documents.





TITLE

EXISTING NORTH ELEVATION

DWG.NO.

2249 - PL - EX - 201

SCALE	1:100 @ A3
ISSUE	PLANNING
DATE	03-08-2021

REVISION	JOB NO.
01	2249

NOTES		
Rev	Date	Description
00	25/08/21	Issue to CLIENT
01	17/11/21	Issue to PLANNING

CLIENT	Marketta Mason
ADDRESS	17 Brundretts Road, Chorlton, Manchester, M21 9DB

PROJECT DESCRIPTION	Proposed 2-storey side extension
PROJECT ADDRESS	17 Brundretts Road, Chorlton, Manchester, M21 9DB

BUTTERFIELD
ARCHITECTURE

ARCHITECTURE \ INTERIORS \ PROJECT MANAGEMENT

W \ WWW.BUTTERFIELD ARCHITECTURE.CO.UK
E \ INFO@BUTTERFIELDARCHITECTURE.CO.UK
M \ +44 (0) 7779302856
102 ROSENEATH ROAD, URMSTON, MANCHESTER, M41 5AZ

© **COPYRIGHT** This drawing is protected by copyright, it may not be reproduced in any form or by any means for any purpose, without gaining written permission from Butterfield Architecture

NOTES This drawing is to be read in conjunction with all relevant Butterfield Architecture, Structural Engineer's, Service Engineer's, and Subcontractor drawings. Review all drawings and report any discrepancies to Butterfield Architecture prior to consulting. All structural walls to be confirmed by SE / Contractor on site. Do not scale from this drawing. All dimensions and levels including any abutment to existing structures to be checked on site prior to commencement. All dimensions in millimetres unless stated otherwise. Work from figured dimensions only. No deviation from details shown on this drawing is allowed without Butterfield Architecture's prior permission in writing. All work is to be carried out in accordance with British Standard Codes of Practice, Statutory requirements and the Contract Documents.

0 1m 2m 3m 4m 5m



TITLE	
EXISTING FRONT ELEVATION	
DWG.NO.	
2249 - PL - EX - 202	
SCALE	1:100 @ A3
ISSUE	PLANNING
DATE	03-08-2021
REVISION	JOB NO.
01	2249

NOTES		
Rev	Date	Description
00	25/08/21	Issue to CLIENT
01	17/11/21	Issue to PLANNING

CLIENT	Marketta Mason
ADDRESS	17 Brundretts Road, Chorlton, Manchester, M21 9DB
PROJECT DESCRIPTION	Proposed 2-storey side extension
PROJECT ADDRESS	17 Brundretts Road, Chorlton, Manchester, M21 9DB

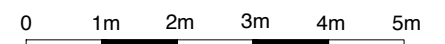
BUTTERFIELD
ARCHITECTURE

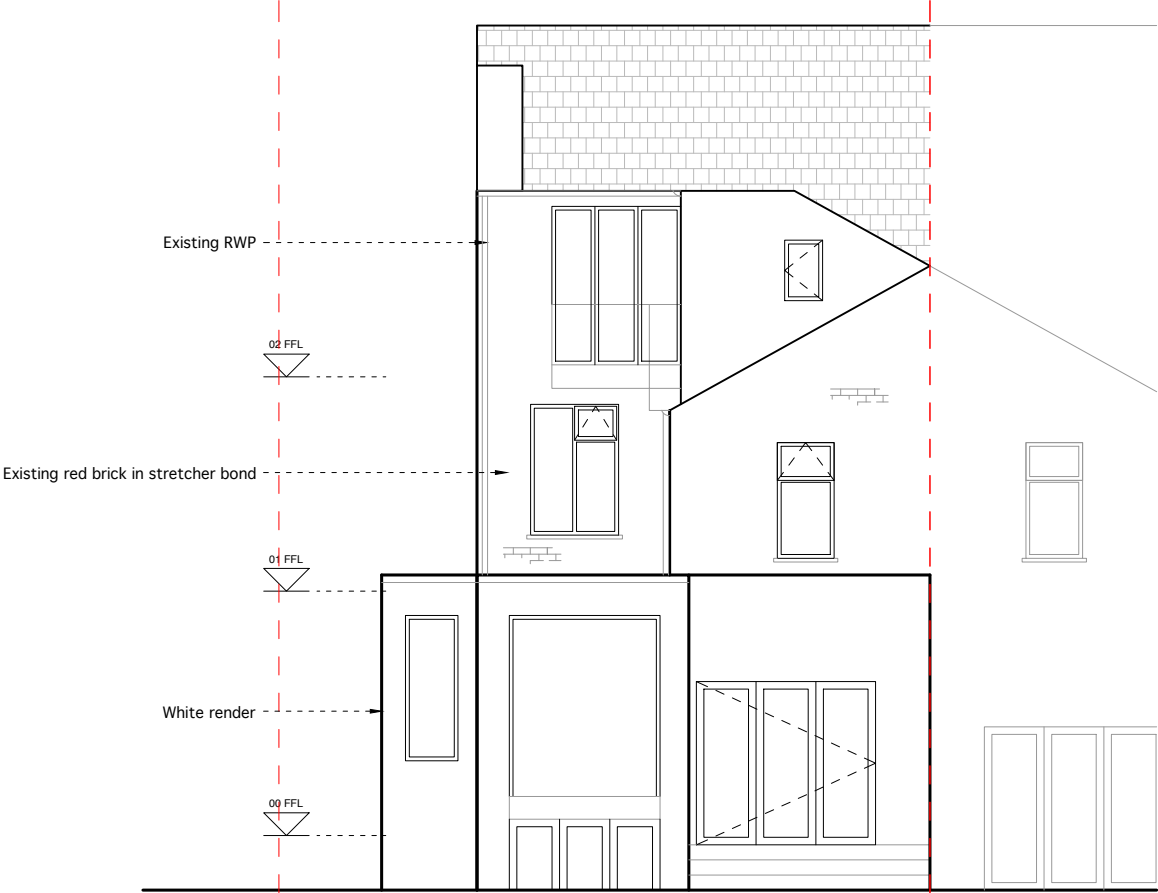
ARCHITECTURE \ INTERIORS \ PROJECT MANAGEMENT

W \ WWW.BUTTERFIELD ARCHITECTURE.CO.UK
E \ INFO@BUTTERFIELDARCHITECTURE.CO.UK
M \ +44 (0) 7779302856
102 ROSENEATH ROAD, URMSTON, MANCHESTER, M41 5AZ

© **COPYRIGHT** This drawing is protected by copyright, it may not be reproduced in any form or by any means, for any purpose, without gaining written permission from Butterfield Architecture.

NOTES This drawing is to be read in conjunction with all relevant Butterfield Architecture, Structural Engineer's, Service Engineer's, and Subcontractor drawings. Review all drawings and report any discrepancies to Butterfield Architecture prior to consulting. All structural walls to be confirmed by SE / Contractor on site. Do not scale from this drawing. All dimensions and levels including any abutment to existing structures to be checked on site prior to commencement. All dimensions in millimetres unless stated otherwise. Work from figured dimensions only. No deviation from details shown on this drawing is allowed without Butterfield Architecture's prior permission in writing. All work is to be carried out in accordance with British Standard Codes of Practice, Statutory requirements and the Contract Documents.





TITLE	
EXISTING REAR ELEVATION	
DWG.NO.	
2249 - PL - EX - 203	
SCALE	1:100 @ A3
ISSUE	PLANNING
DATE	03-08-2021
REVISION	JOB NO.
01	2249

NOTES		
Rev	Date	Description
00	25/08/21	Issue to CLIENT
01	17/11/21	Issue to PLANNING

CLIENT	Marketta Mason
ADDRESS	17 Brundretts Road, Chorlton, Manchester, M21 9DB
PROJECT DESCRIPTION	Proposed 2-storey side extension
PROJECT ADDRESS	17 Brundretts Road, Chorlton, Manchester, M21 9DB

BUTTERFIELD

ARCHITECTURE

ARCHITECTURE \ INTERIORS \ PROJECT MANAGEMENT

W \ WWW.BUTTERFIELD ARCHITECTURE.CO.UK

E \ INFO@BUTTERFIELDARCHITECTURE.CO.UK

M \ +44 (0) 7779302856

102 ROSENEATH ROAD, URMSTON, MANCHESTER, M41 5AZ

© **COPYRIGHT** This drawing is protected by copyright, it may not be reproduced in any form or by any means for any purpose, without gaining written permission from Butterfield Architecture

NOTES This drawing is to be read in conjunction with all relevant Butterfield Architecture, Structural Engineer's, Service Engineer's, and Subcontractor drawings. Review all drawings and report any discrepancies to Butterfield Architecture prior to consulting. All structural walls to be confirmed by SE / Contractor on site. Do not scale from this drawing. All dimensions and levels including any abutment to existing structures to be checked on site prior to commencement. All dimensions in millimetres unless stated otherwise. Work from figured dimensions only. No deviation from details shown on this drawing is allowed without Butterfield Architecture's prior permission in writing. All work is to be carried out in accordance with British Standard Codes of Practice, Statutory requirements and the Contract Documents.

