

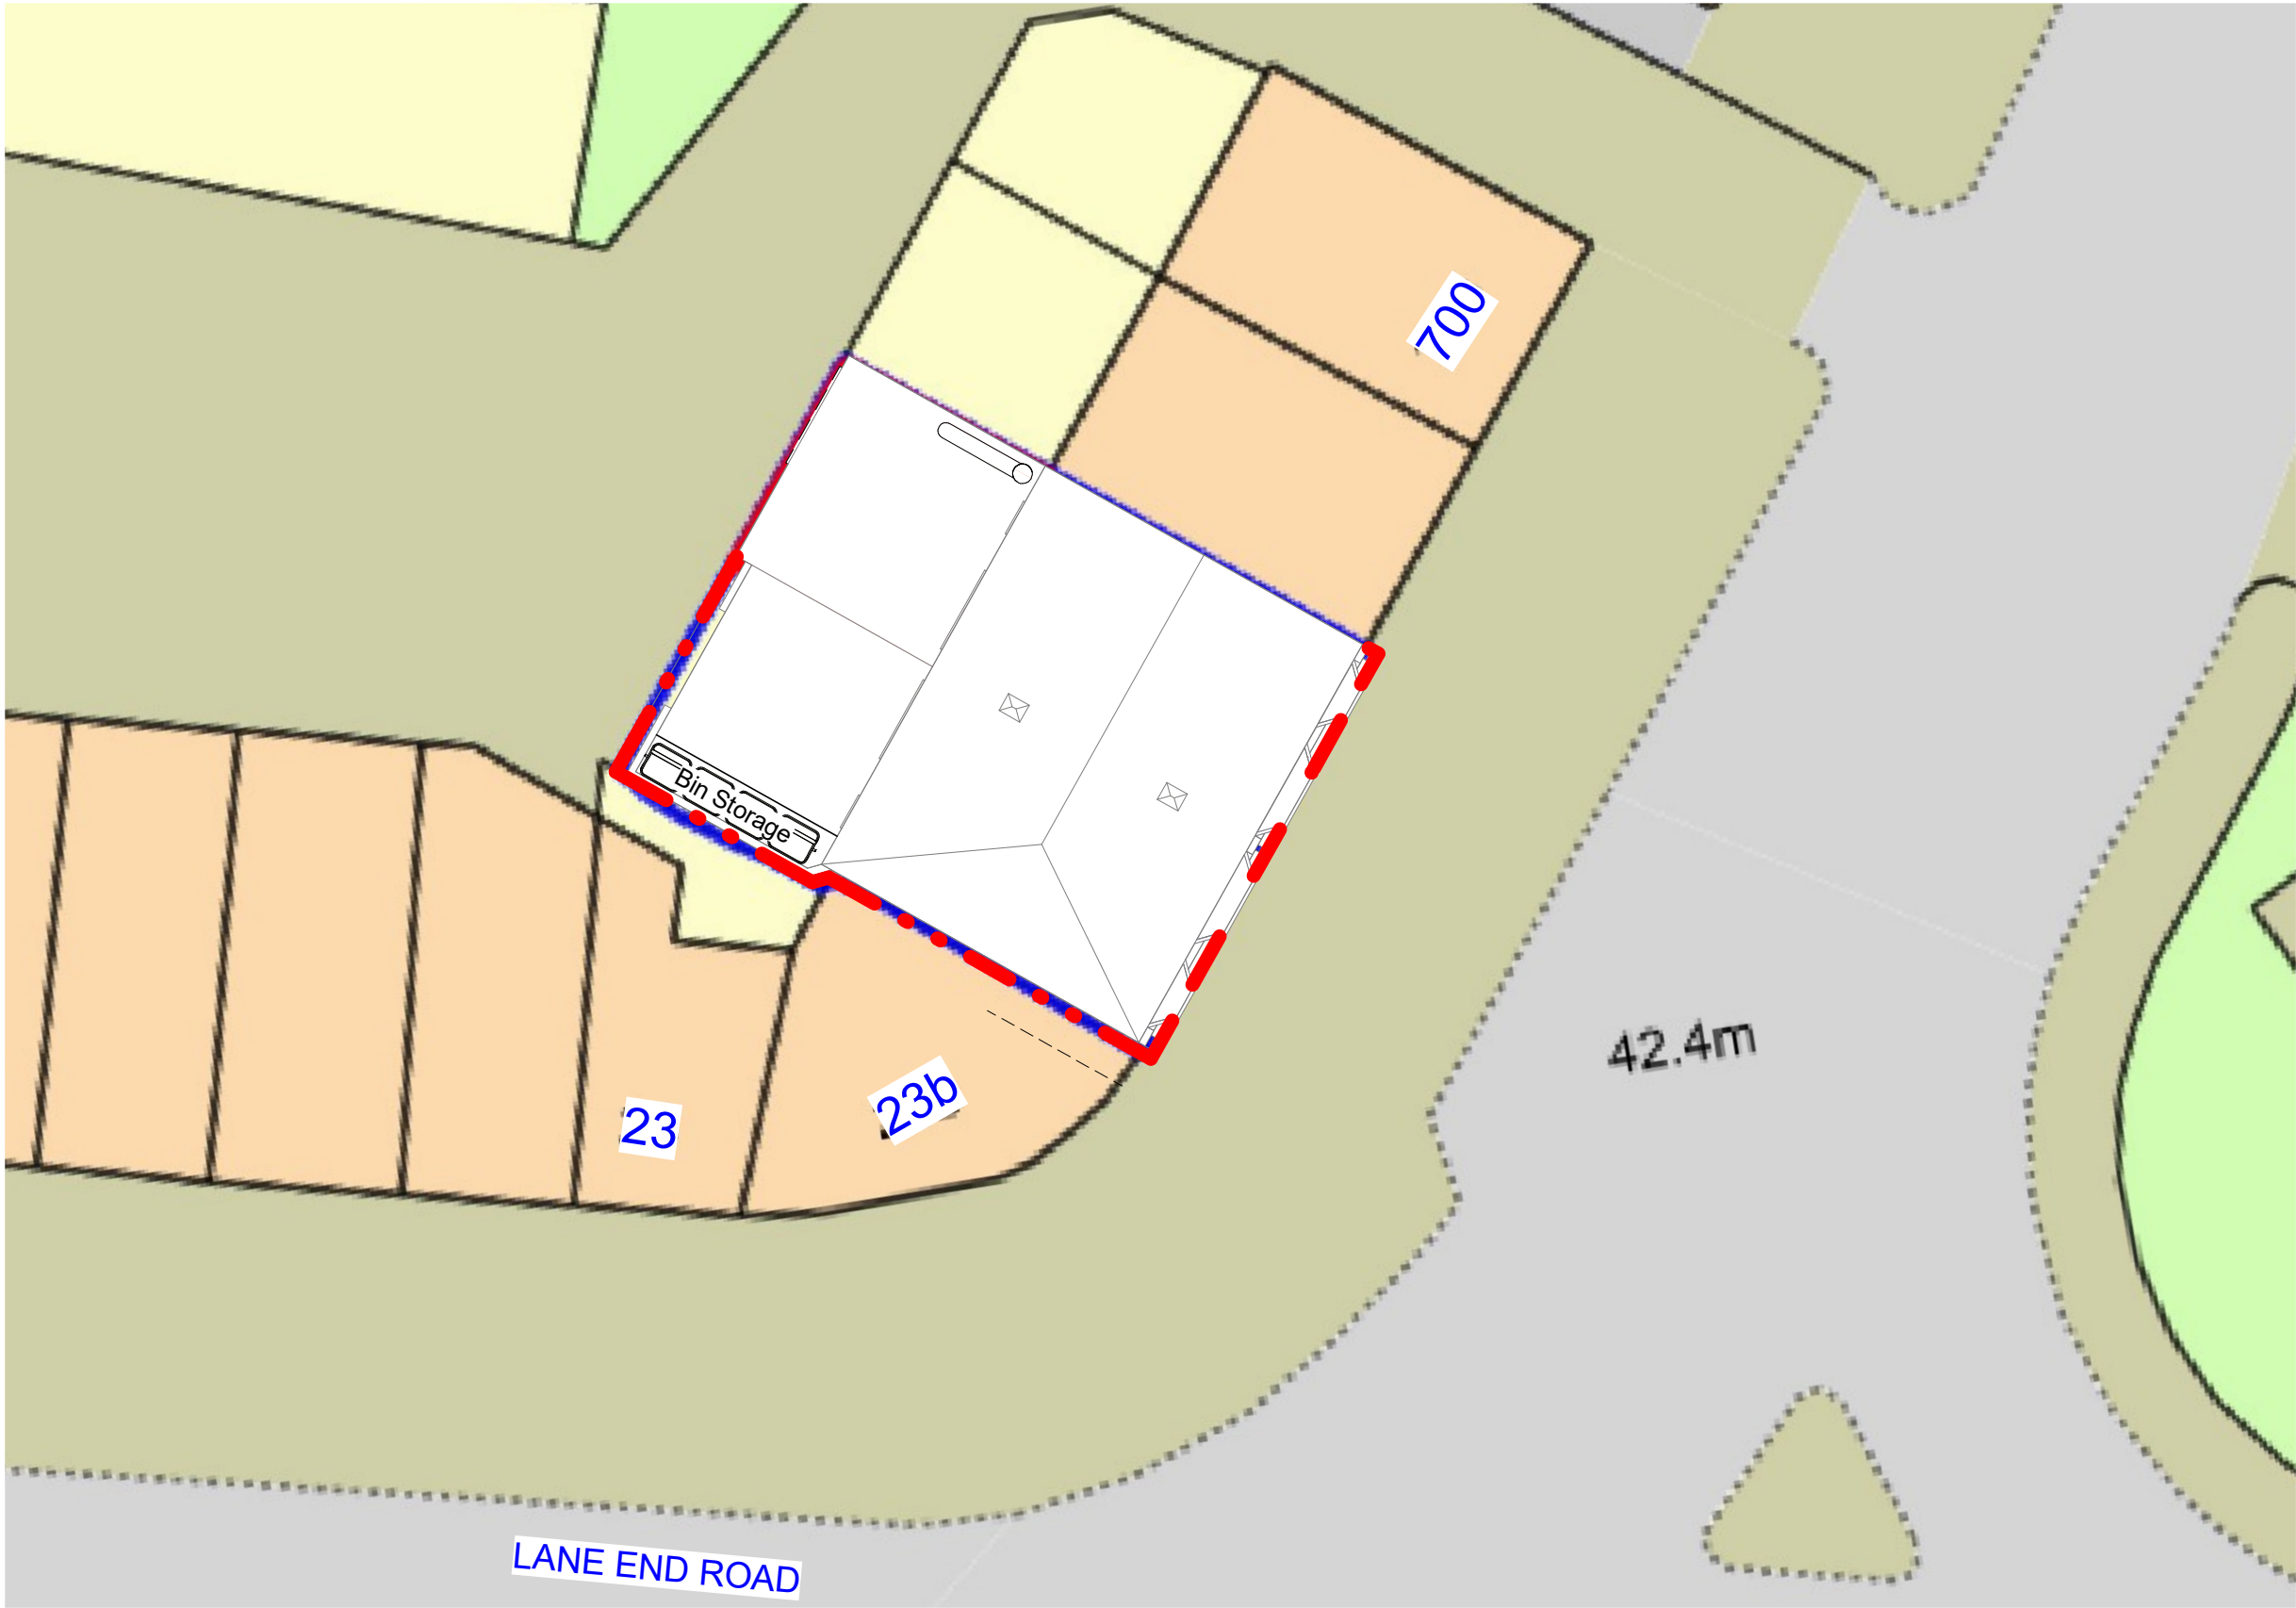


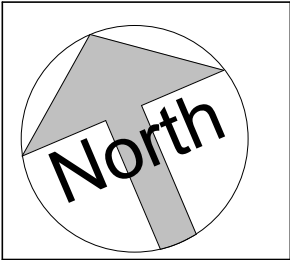

This drawing is the copyright of LDM Design.
All dimensions to be checked on site.
Do not scale.
All levels to be checked on site and refer to Ordnance Survey Datum Newlyn unless alternative datum given.
All errors and omissions to be reported to the Architect prior to commencement.
This drawing must be read in conjunction with the relevant specification clauses.
This drawing must not be used on site unless issued for construction.

1 Proposed Setout Block Plan.
1 : 200

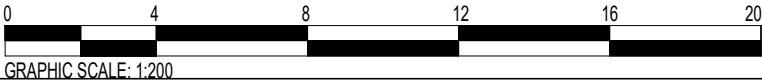

LDM Design

PROJECT
706 Burnage Lane, Manchester,
M19 1NA
SHEET
Proposed Setout Block Plan

CLIENT		Dat Vo	
Scale (@ A3)		1 : 200	
Drawn by	KK	DRAWING NUMBER PS522	REV B
Checked by	KK		