



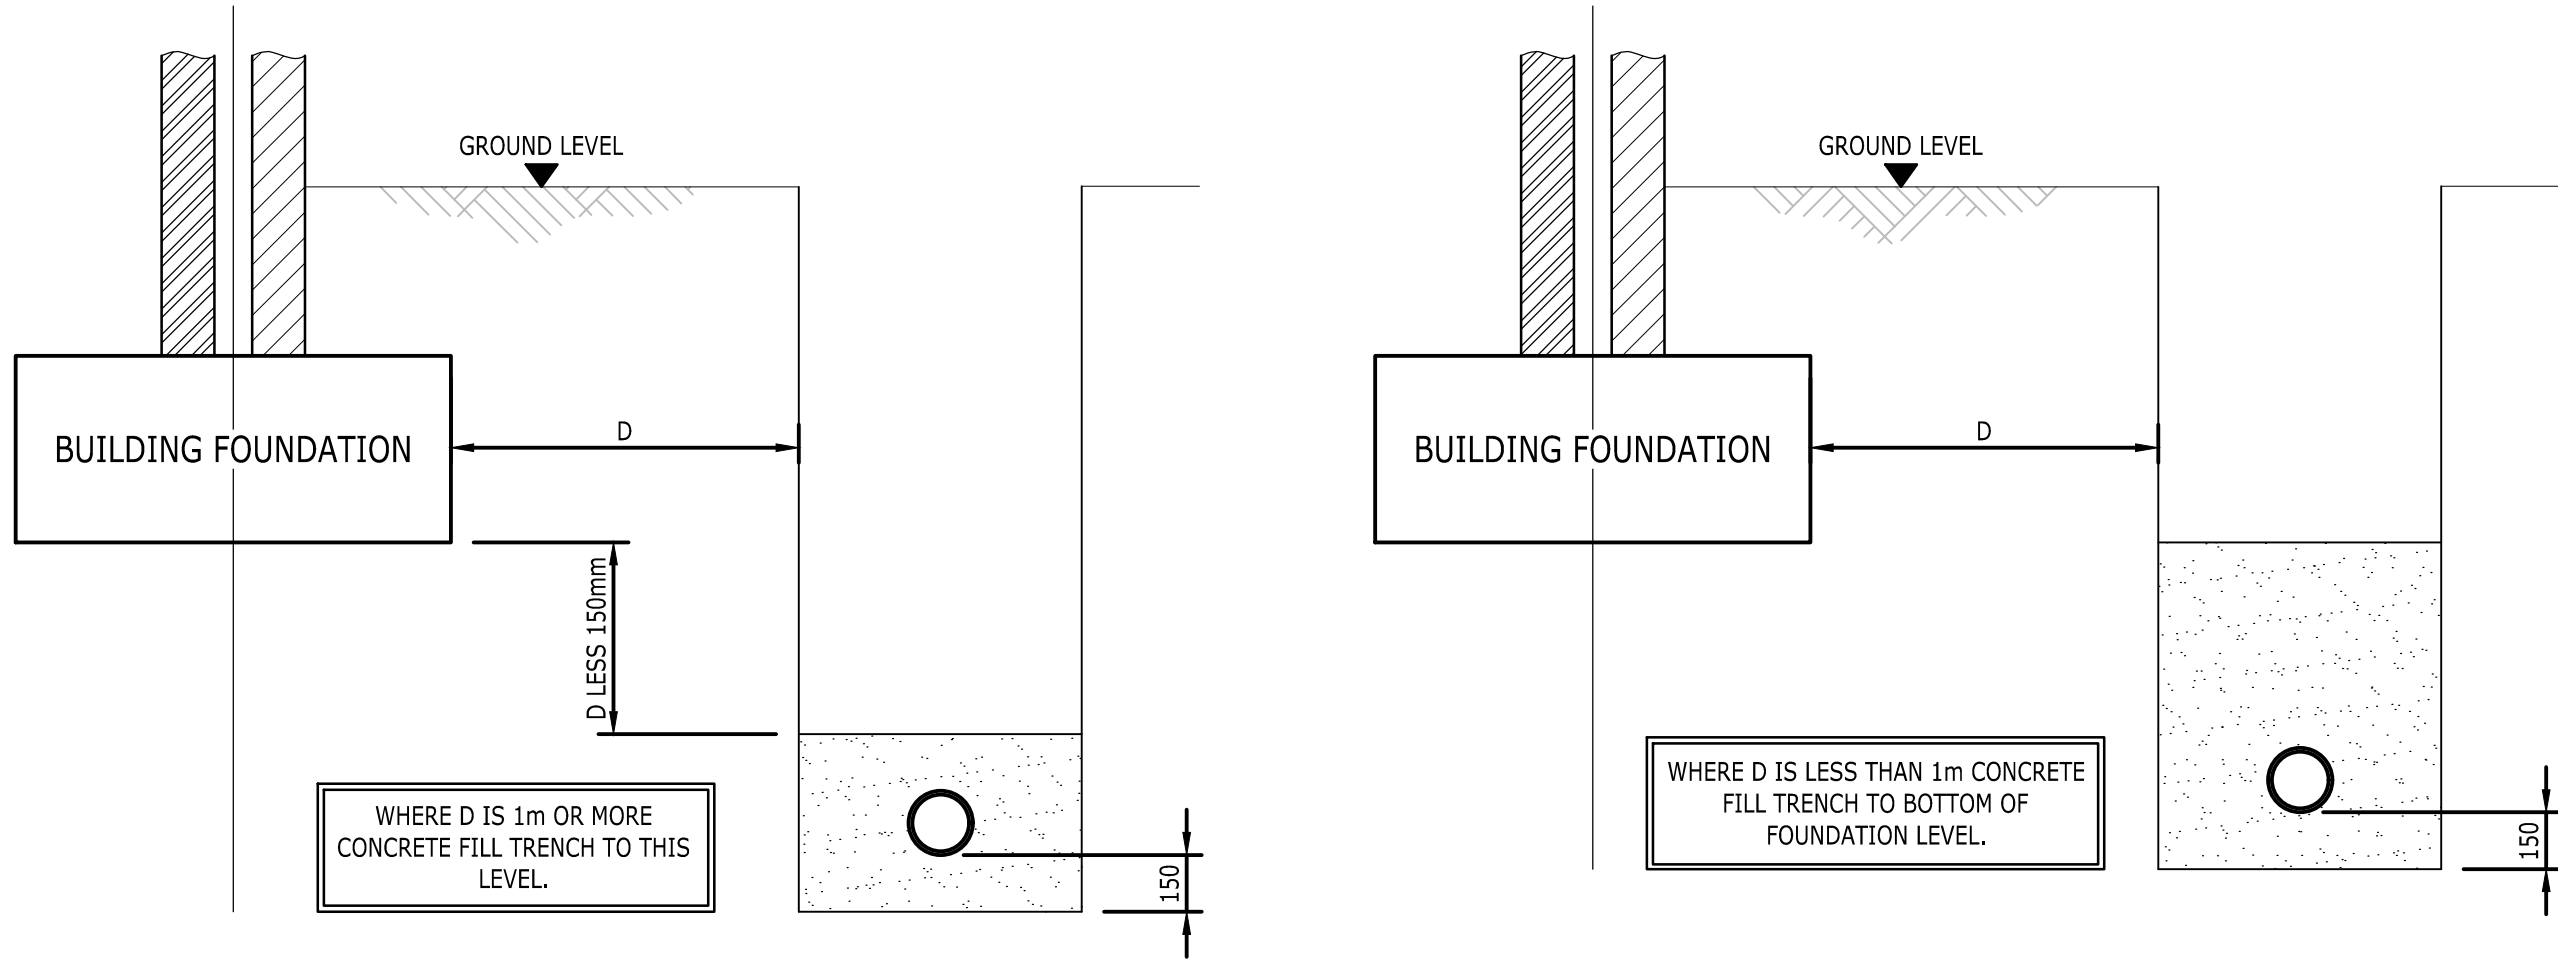


PIPE RUNS NEAR TO BUILDINGS

SCALE 1:20

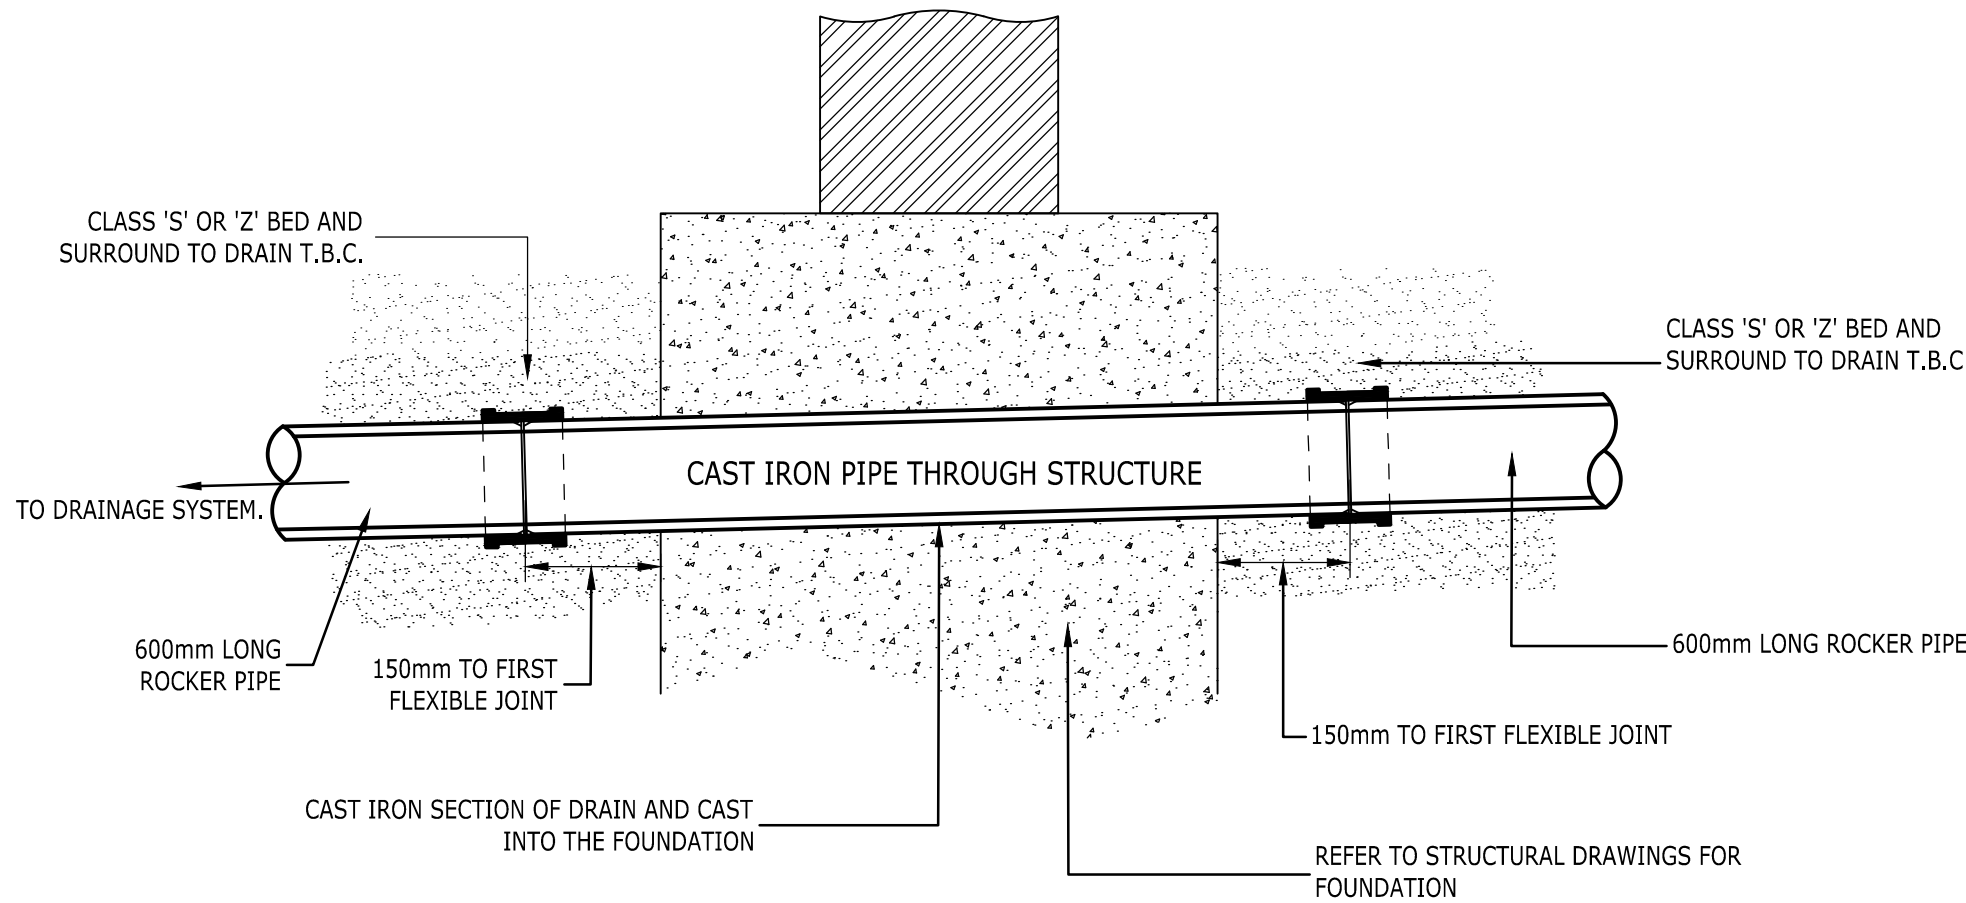


DRAIN CAST DIRECTLY THROUGH FOUNDATION

SCALE 1:10

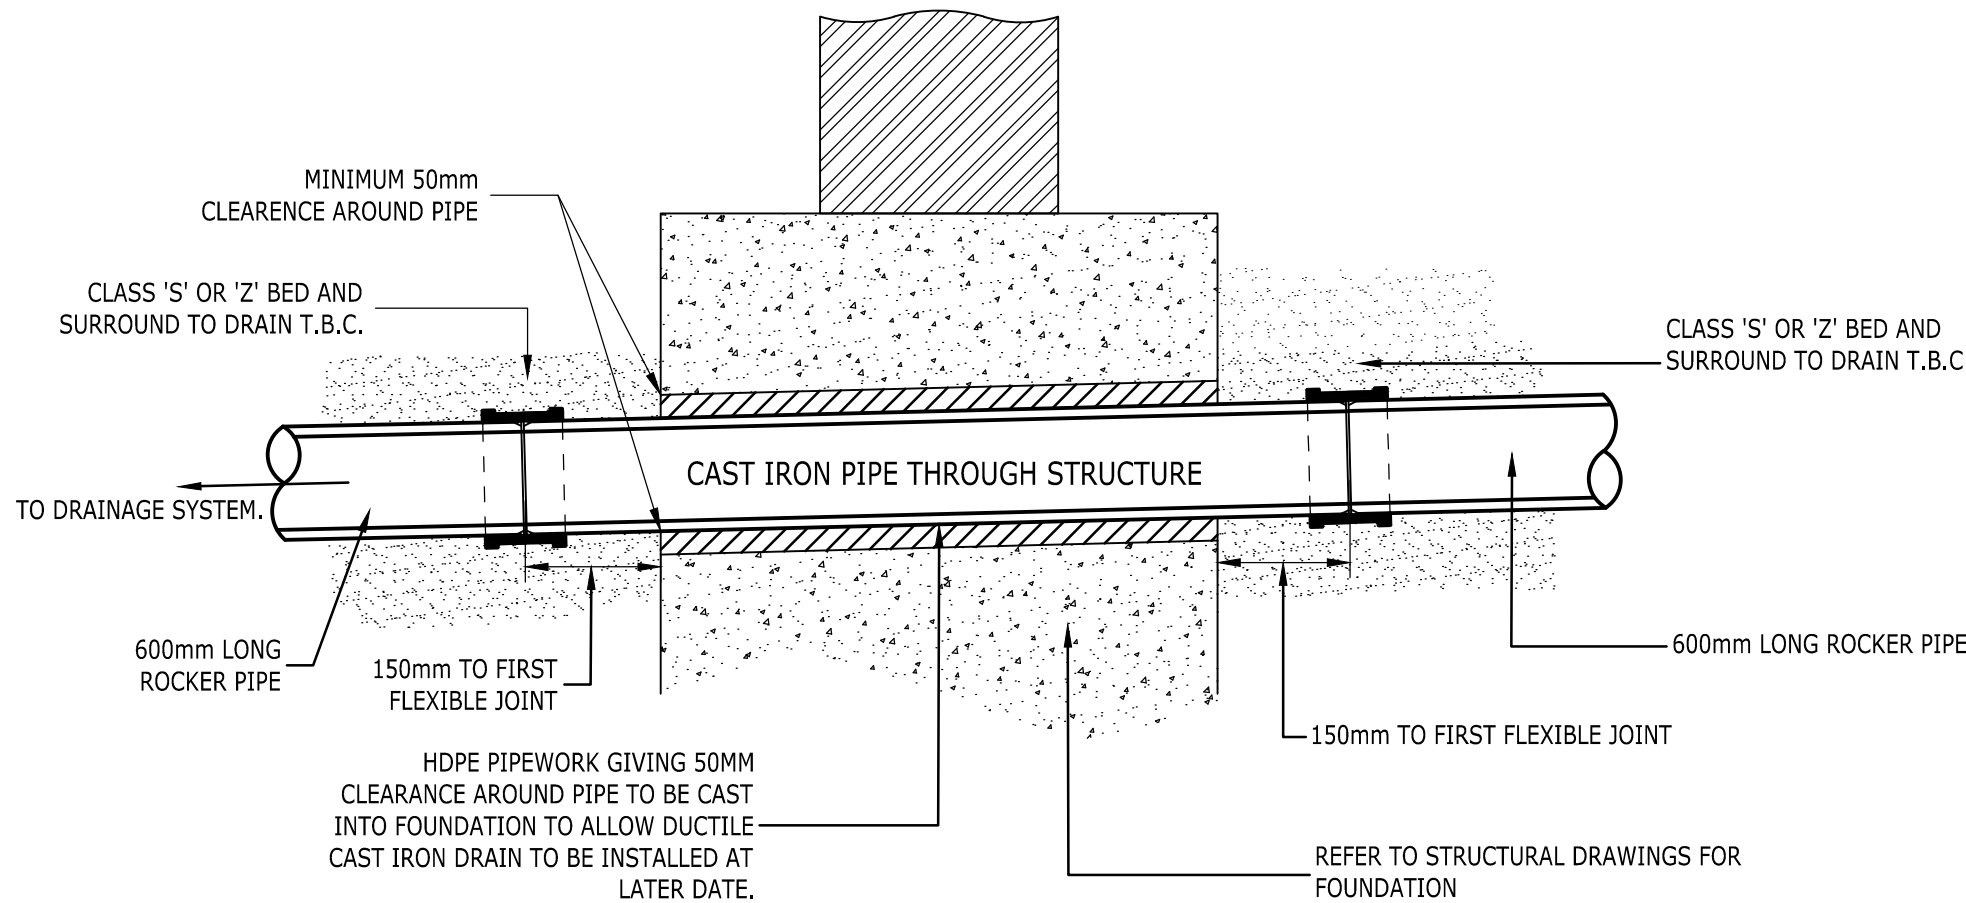

DRAIN SLEEVED THROUGH FOUNDATION


SCALE 1:10

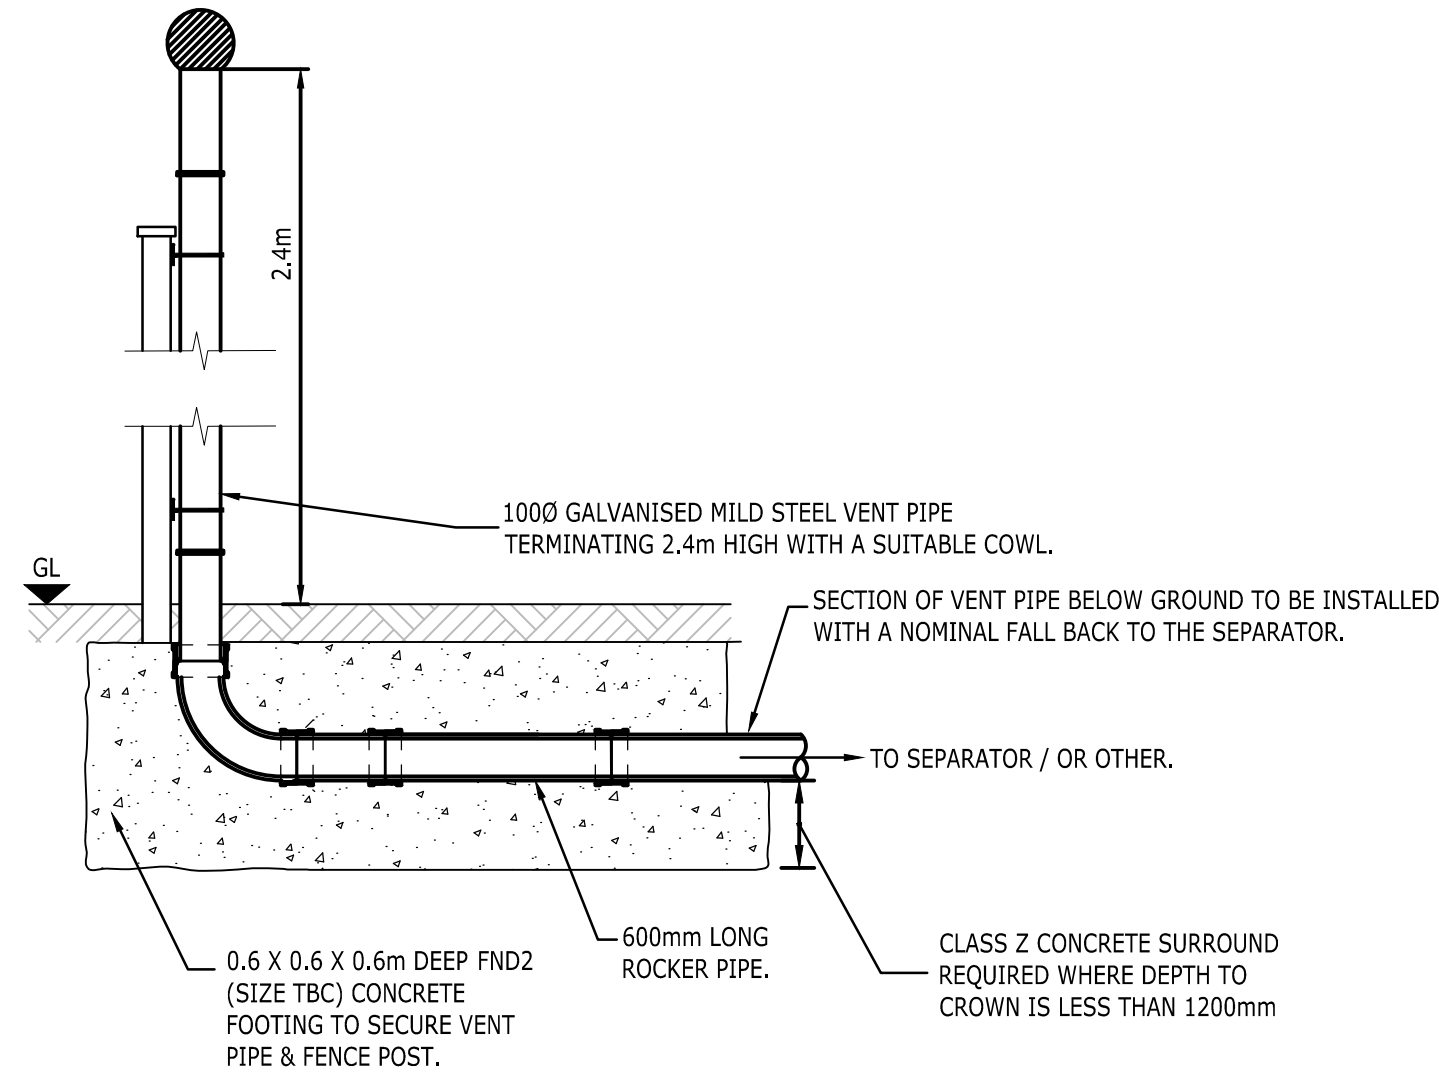

TYPICAL SEPARATOR & PUMP STATIONS VENT PIPE DETAIL

LOCATION OF ALL VENT PIPES ARE SUBJECT TO CONFIRMATION WITH THE ARCHITECT

NOT TO SCALE

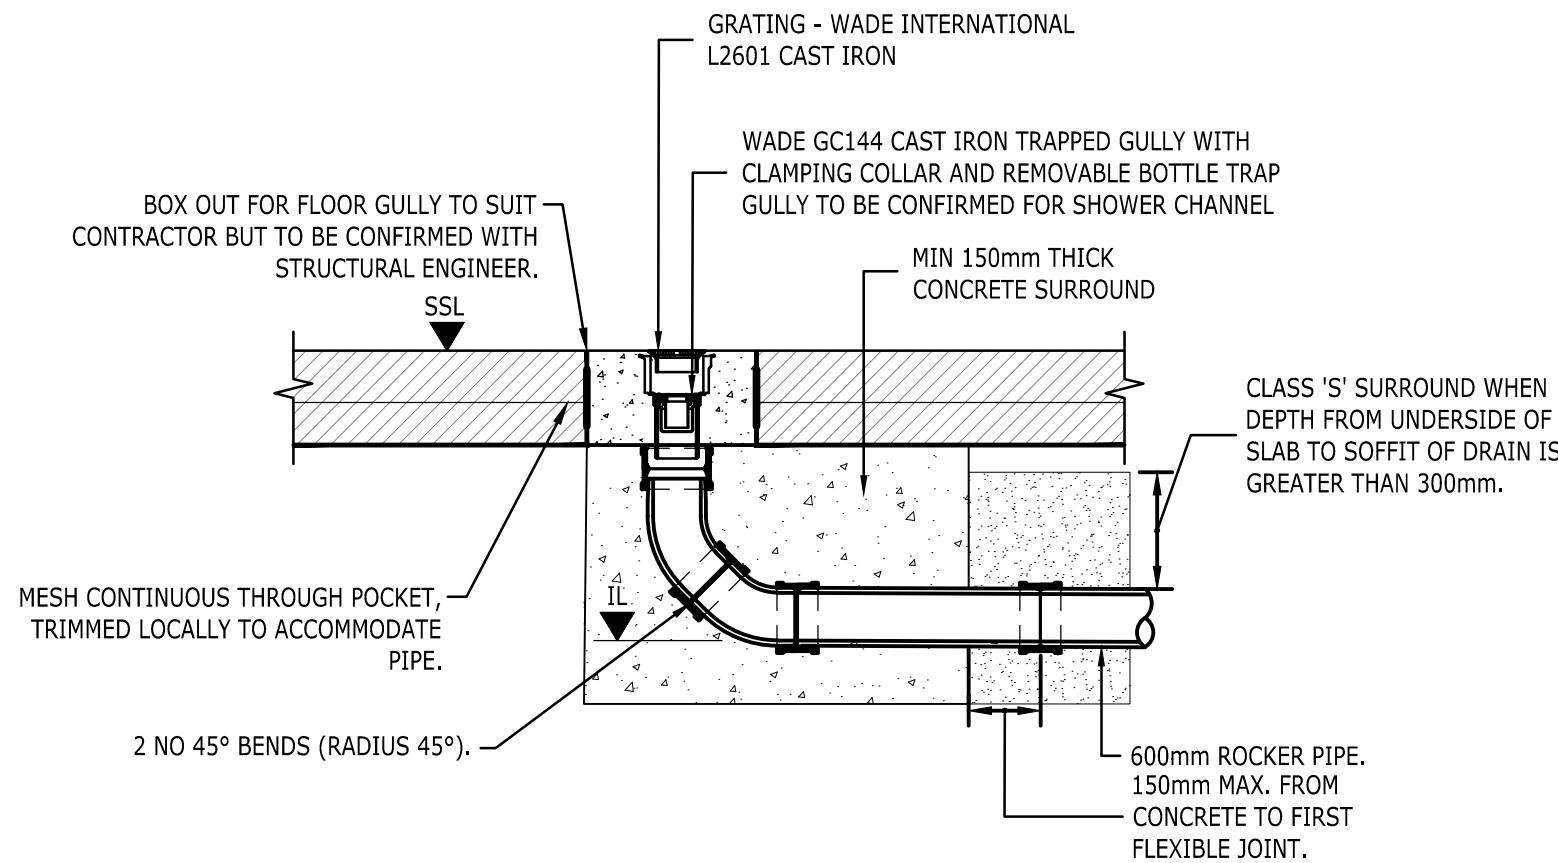

FLOOR GULLY

SCALE 1:20

COPYRIGHT RAMBOLL UK LIMITED. ALL RIGHTS RESERVED. THIS DOCUMENT IS ISSUED FOR THE PARTY WHO COMMISSIONED IT AND FOR THE SPECIFIC PURPOSES CONNECTED WITH THE PROJECT ONLY. IT SHOULD NOT BE RELIED UPON BY ANY OTHER PARTY OR USED FOR ANY OTHER PURPOSE. RAMBOLL ACCEPTS NO RESPONSIBILITY OR LIABILITY WHICH MAY ARISE FROM RELIANCE OR USE OF THIS DOCUMENT OR THE DATA CONTAINED HEREIN BY ANY OTHER PARTY OR FOR ANY OTHER PURPOSE.

Notes

- DO NOT SCALE FROM THIS DRAWING
- ALL DIMENSIONS ARE MILLIMETRES U.N.O.
- ALL LEVELS ARE IN METRES ABOVE ORDNANCE DATUM U.N.O.
- THIS DRAWING IS TO BE READ IN CONJUNCTION WITH ALL RELEVANT ARCHITECTS AND ENGINEERS DRAWINGS AND SPECIFICATIONS
- REFER TO PROPOSED DRAINAGE NOTES DRAWING RAM-XX-ZZ-DR-D-10001 FOR FURTHER DETAILS.

P01	STAGE 3 ISSUE	01/04/2022	CO	CK
Rev	Description	Date	By	App

STAGE 3 ISSUE

PLOT 9A
FIRST STREET
MANCHESTER

RAMBOLL

tel 01244 311855 chester@ramboll.co.uk
www.ramboll.co.uk

STANDARD DRAINAGE
DETAILS
SHEET 4

Project No:	Scale (@A1):	Drawn:	Date:
1620002943	A/S	CO	MAR 22
Drawing No:	Rev:		
RAM-XX-XX-DR-D-10403	P01		