




SECTION A-A'
SCALE 1:100




SECTION A-A' CONTINUED
SCALE 1:100



SECTION B-B'
SCALE 1:100

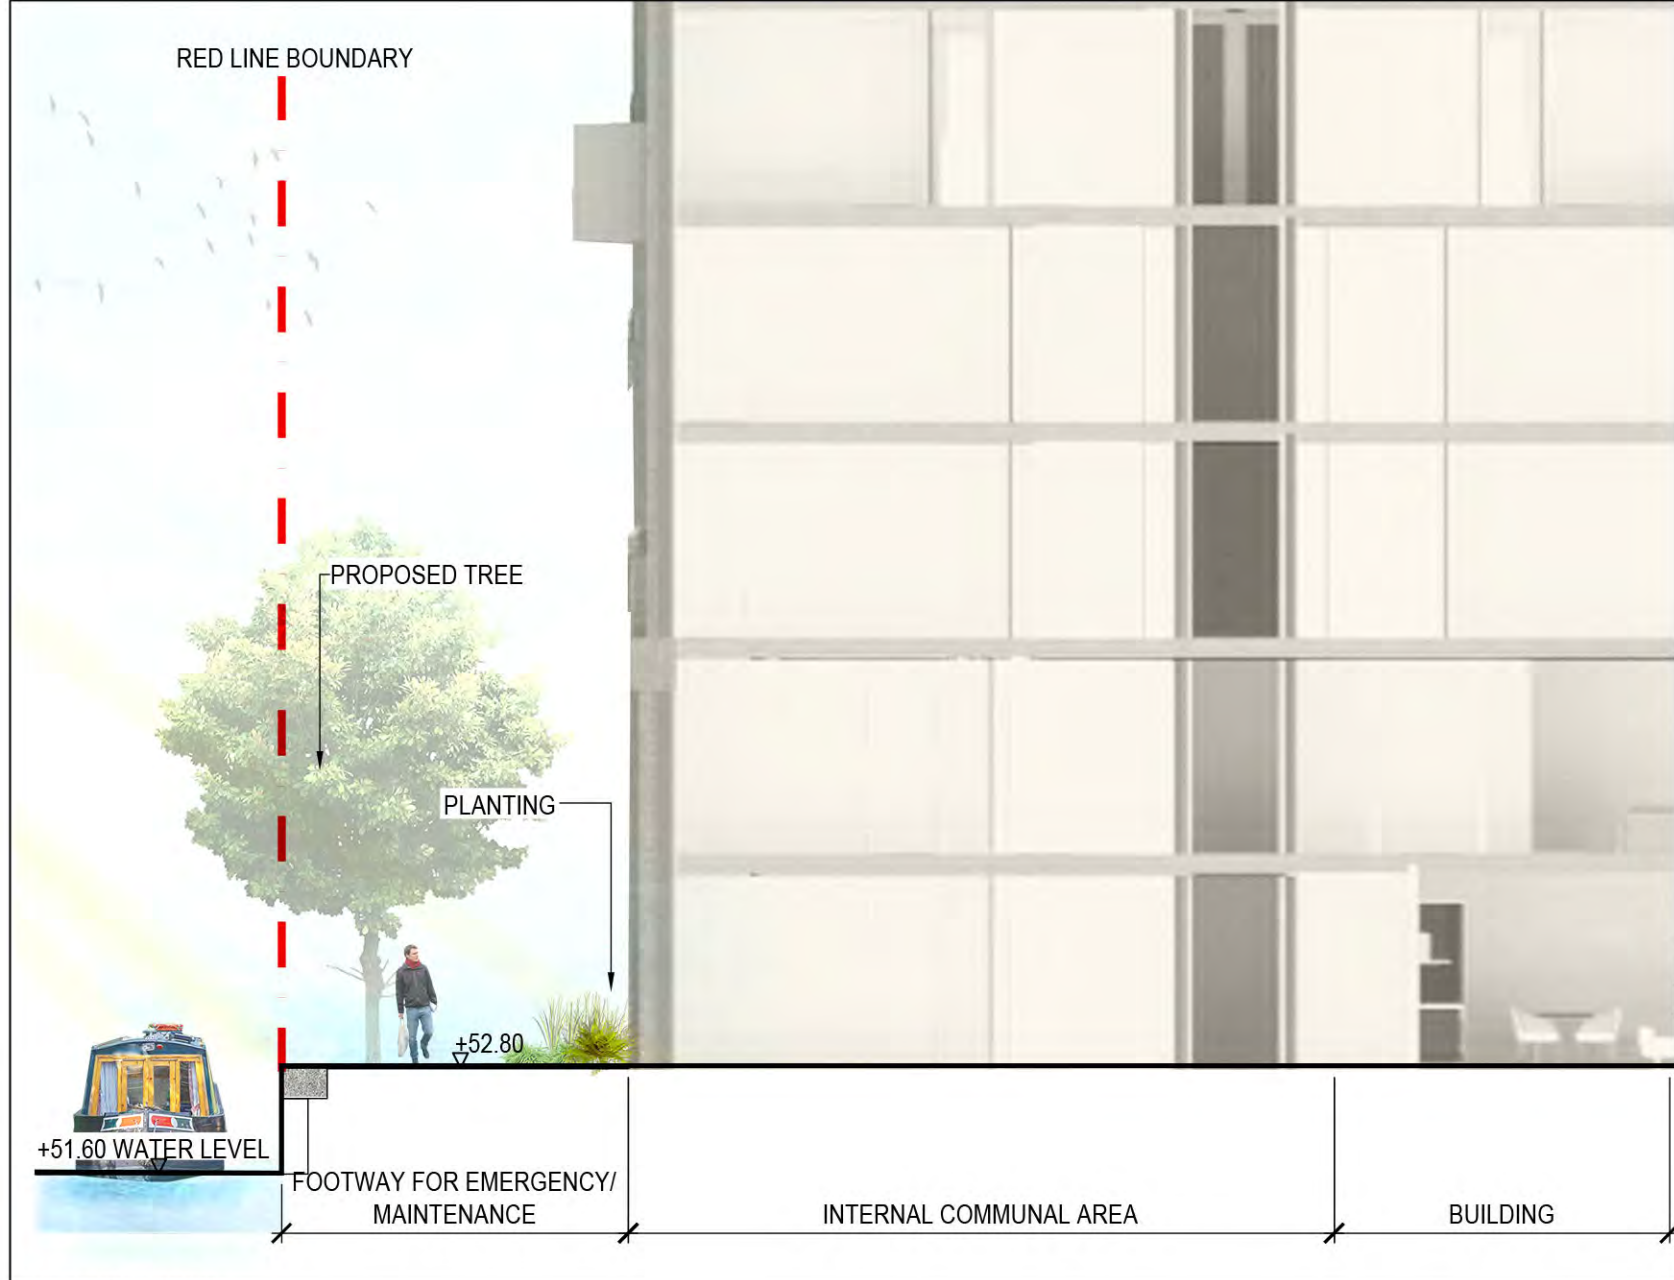

SECTION C-C'
SCALE 1:100

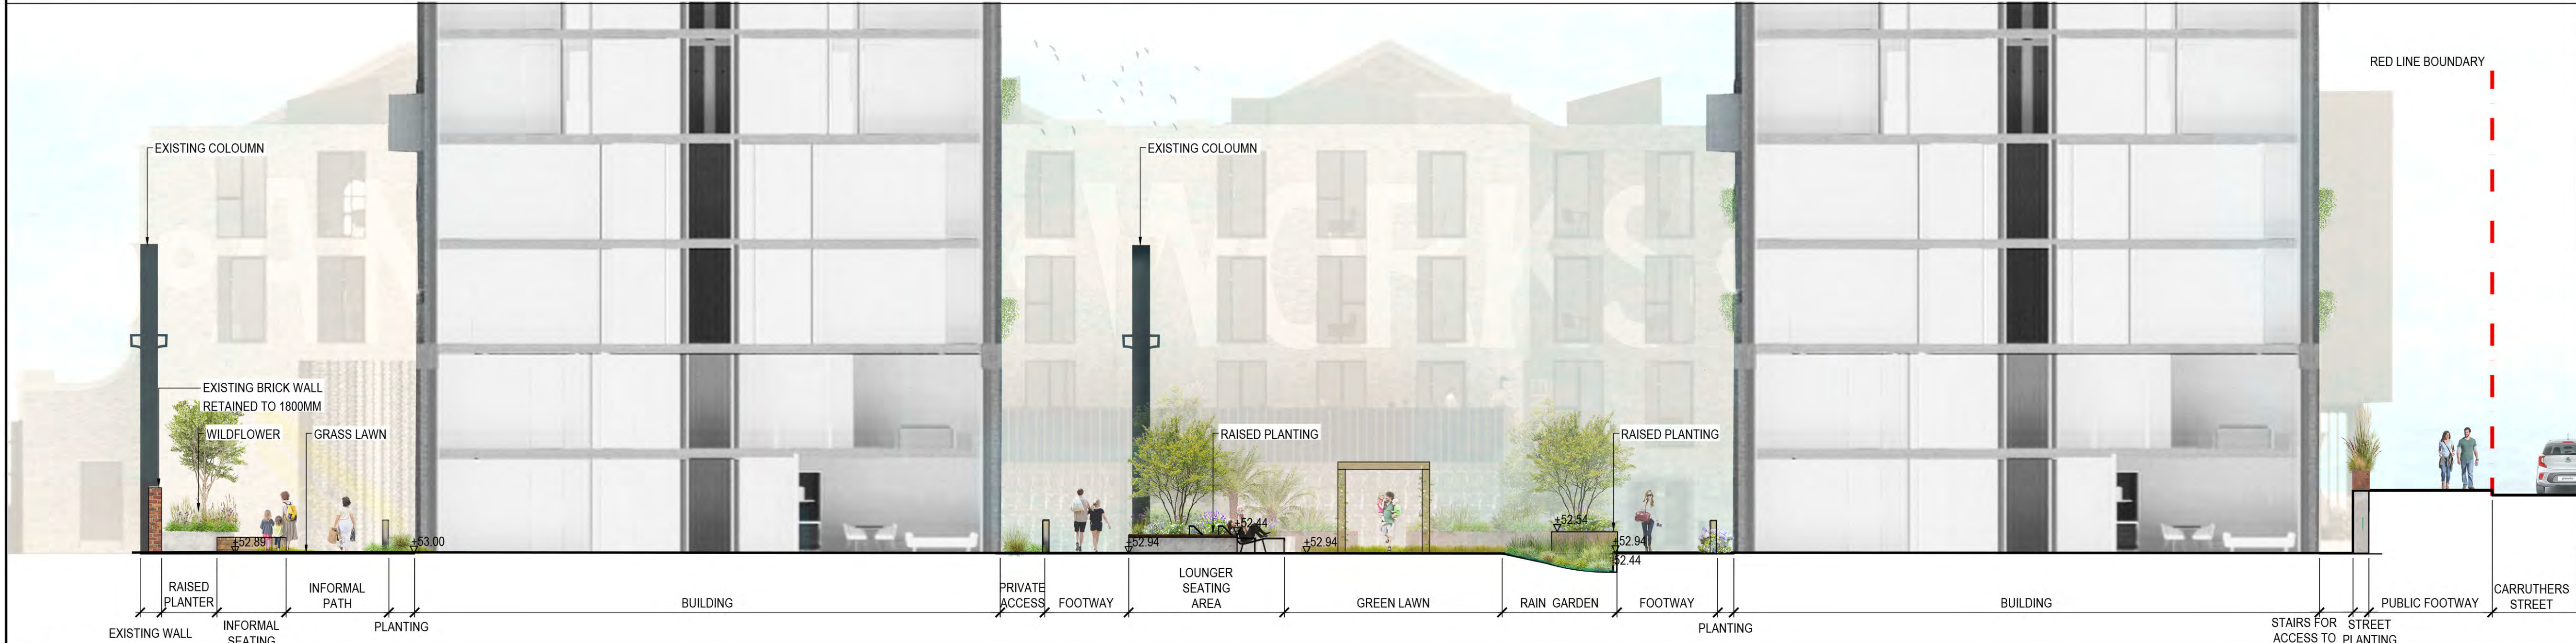


SECTION D-D'
SCALE 1:100

BUILDING DESIGN PARTNERSHIP SHALL HAVE NO RESPONSIBILITY FOR ANY USE MADE OF THIS DOCUMENT OTHER THAN FOR THAT WHICH IT WAS PREPARED AND ISSUED.
ALL DIMENSIONS SHOULD BE CHECKED ON SITE.
DO NOT SCALE FROM THIS DRAWING
ANY DRAWING ERRORS OR DIVERGENCIES SHOULD BE BROUGHT TO THE ATTENTION OF BUILDING DESIGN PARTNERSHIP AT THE ADDRESS SHOWN BELOW.
DRAWINGS SHALL BE READ IN CONJUNCTION WITH THE FOLLOWING BEFORE WORK COMMENCES:
• THE CDM DESIGN ISSUES REGISTER
• THE BDP RISK SERIES OF DRAWINGS
• THE PROJECT CDM RISK REGISTER

NOTES

P01	FIRST ISSUE	MP	JF	01.09.21
REVISION	DESCRIPTION	DRAWN	CHECKED	DATE
REVISION	DESCRIPTION	DRAWN	CHECKED	DATE

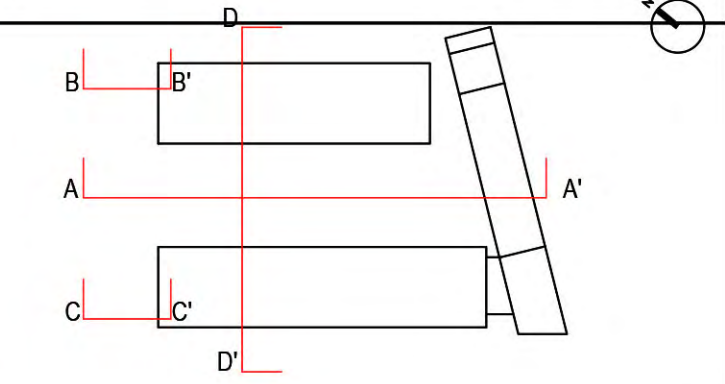

CAPITAL&CENTRIC

KAMANI
PROPERTY GROUP

BDP.

11 Ducie Street
PO Box 85
Piccadilly Basin
Manchester
M60 3JA
United Kingdom
T +44 (0)161 828 2200
www.bdp.com

PROJECT TITLE		Ancoats Works, Manchester	
PDP JOB NUMBER		P3001596	
DRAWING TITLE		LANDSCAPE SECTIONS	
SCALE		@ A1 1:100	
DATE FIRST ISSUED		DEC '21	
DRAWING NO.		1596-BDP-XX-00-DR-L-90400	
REVISION		P01	