
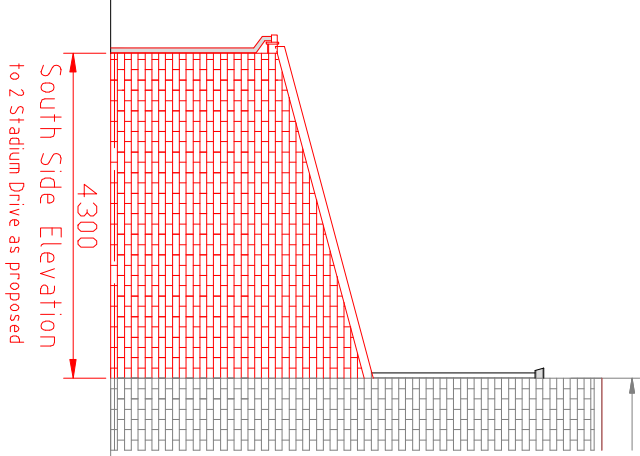
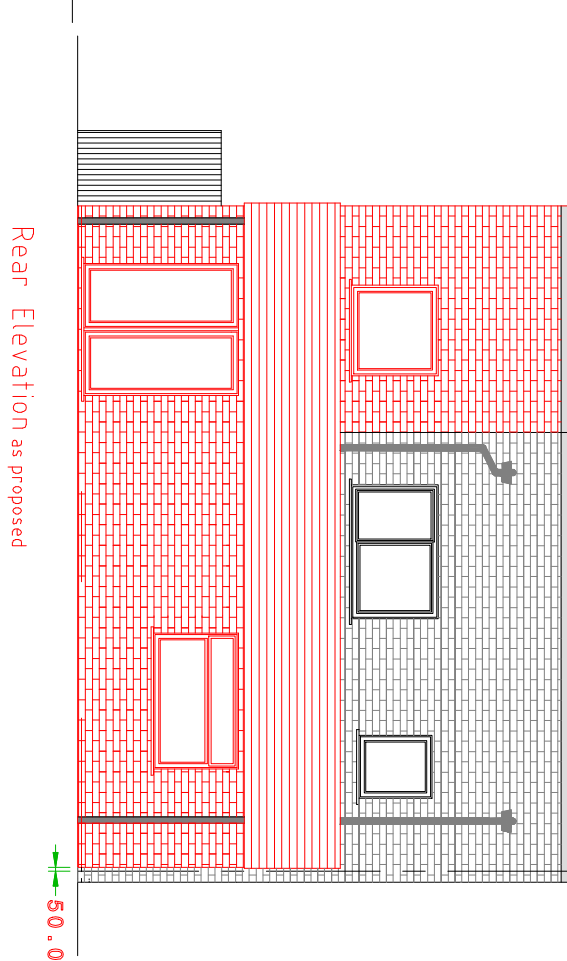
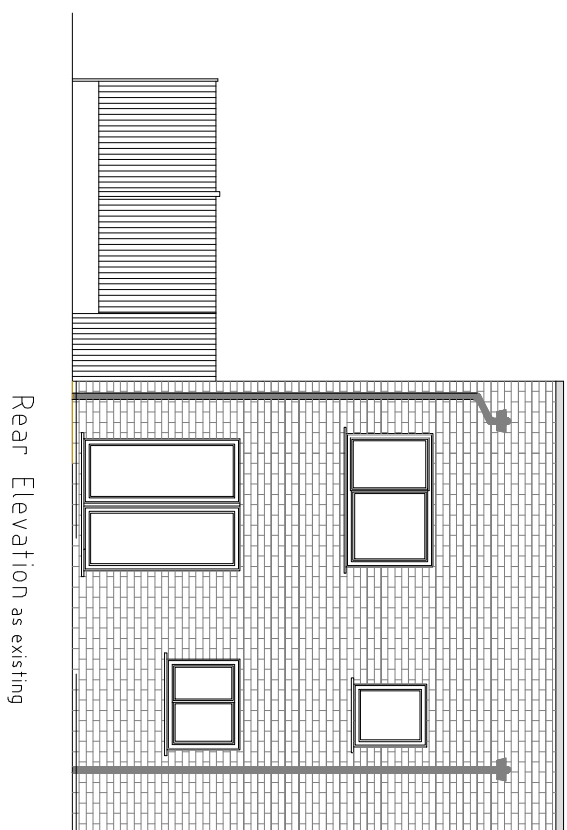
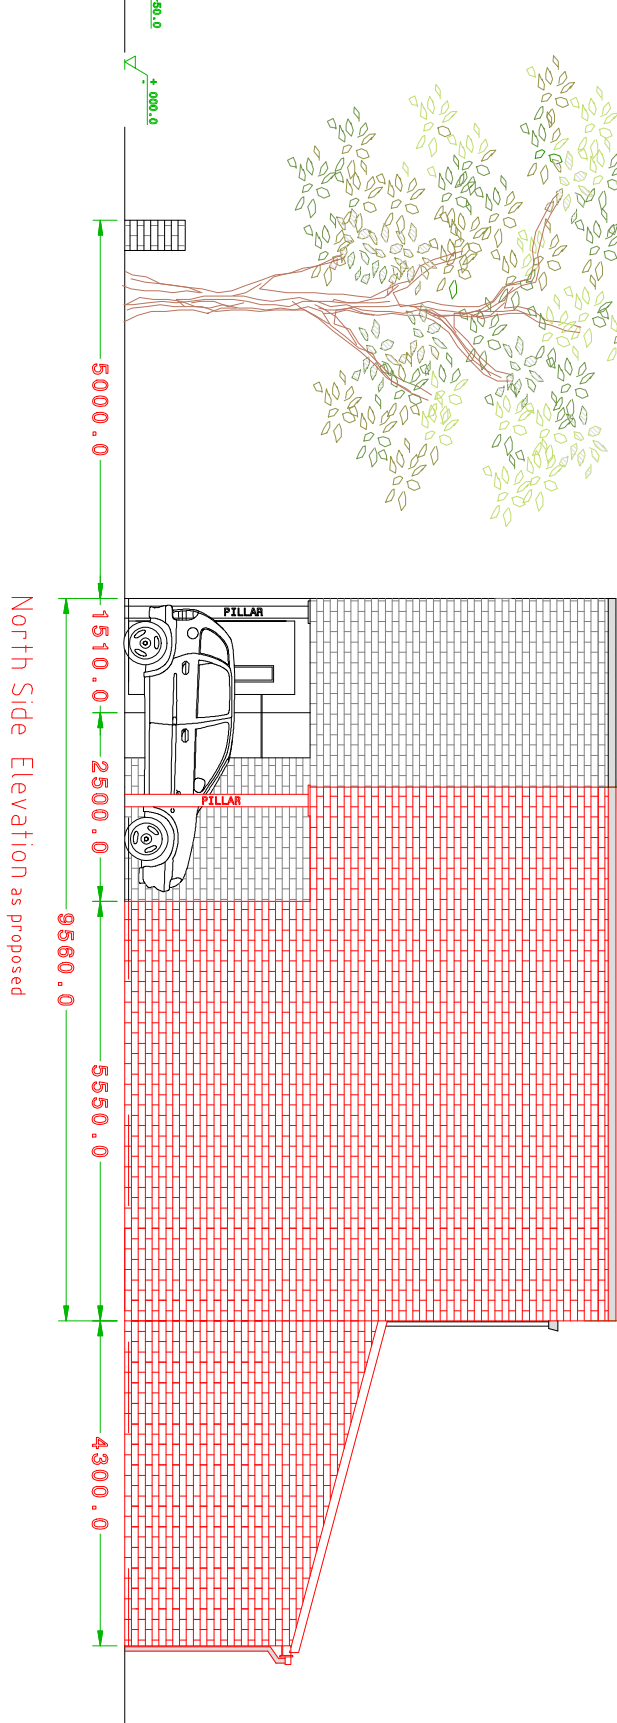
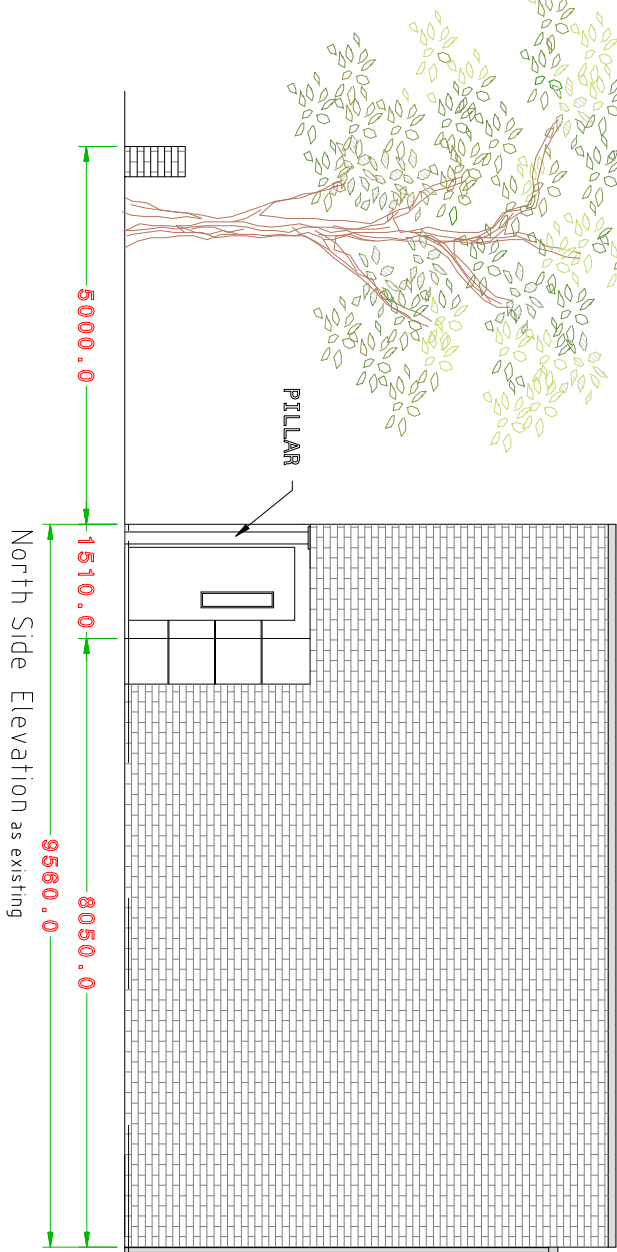
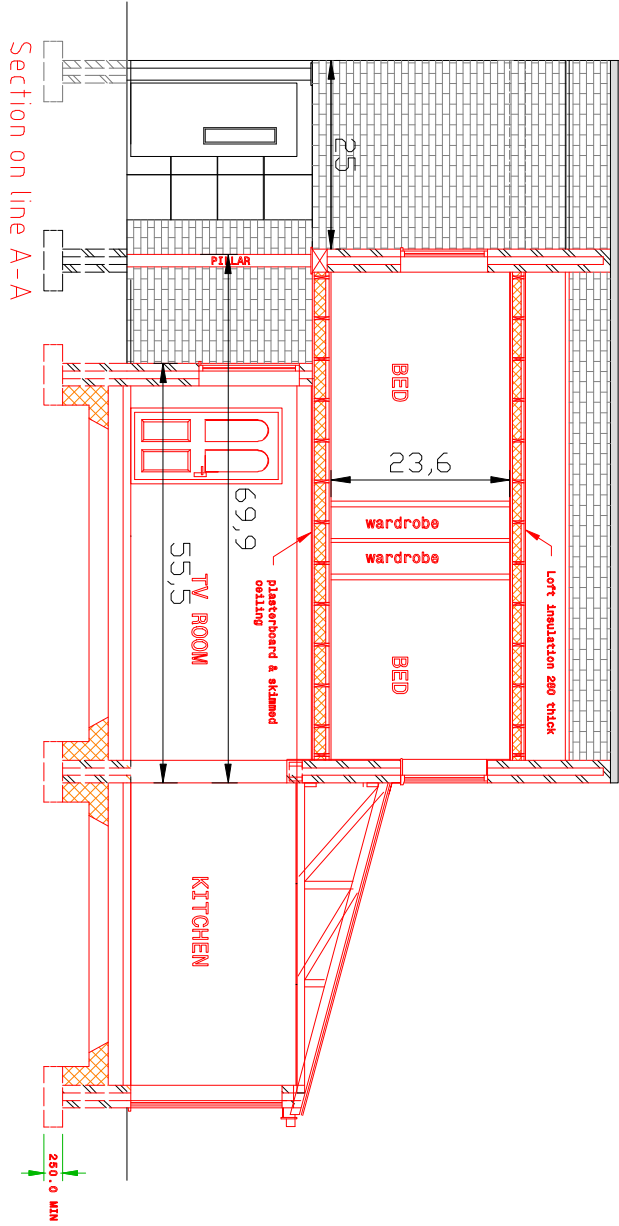
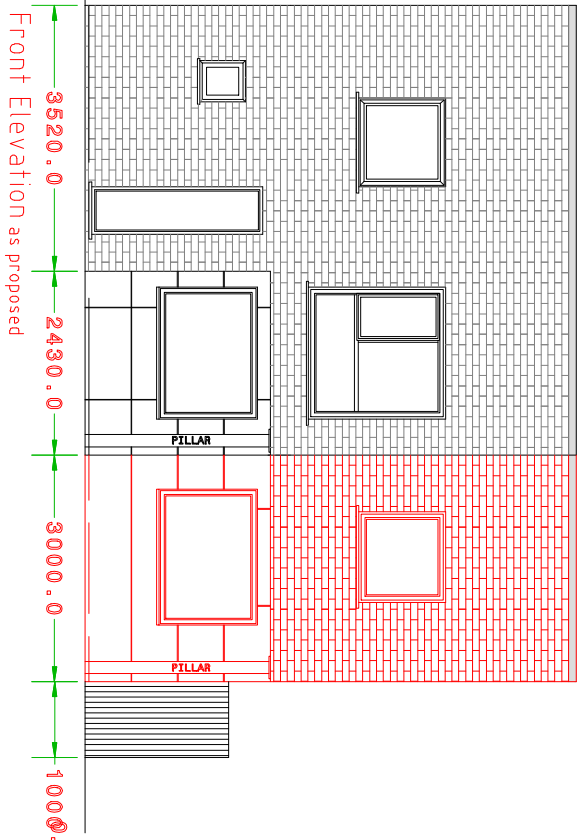


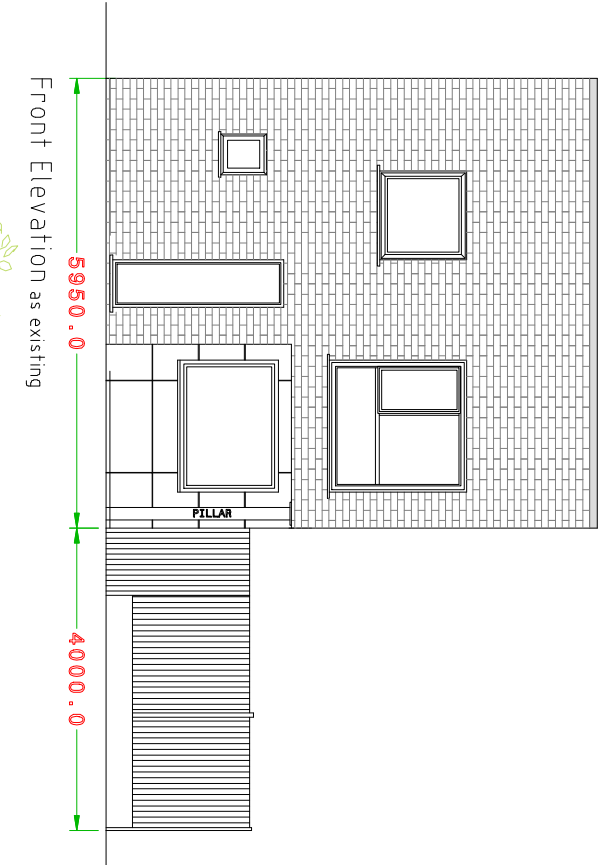

revision ' b'5-01-2022 drawing revised
revision 'A'22-09-2021 drawing revised

Proposed two storey side & single storey
rear extension to existing semi-detached
house at 17 Rylands Street, M11 3NP

For Mr. & Mrs. Manu Gunda

Amar Singh Egan
Chartered architect
42 Woodhall Avenue, Whitefield
Manchester M45 7 QF Tel:- 0161 766 8754

Elevations & Section Scale :- 1/100 Project No.
Date :- 14/08/21 792/2b