


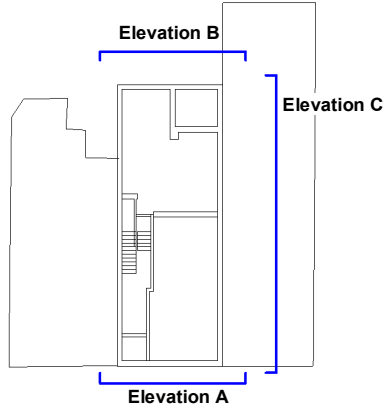


- Notes :
- 1. This drawing should not be scaled, figured dimensions only to be taken
 - 2. should any discrepancies be found with this drawing, please inform this office.
 - 3. Copyright of this drawing is owned by JM Architects.

Structural information indicative only. To be confirmed by Structural Engineer.

NOTES:

- Heights to be site checked
- Roof shown indicatively
- External pipes shown indicatively

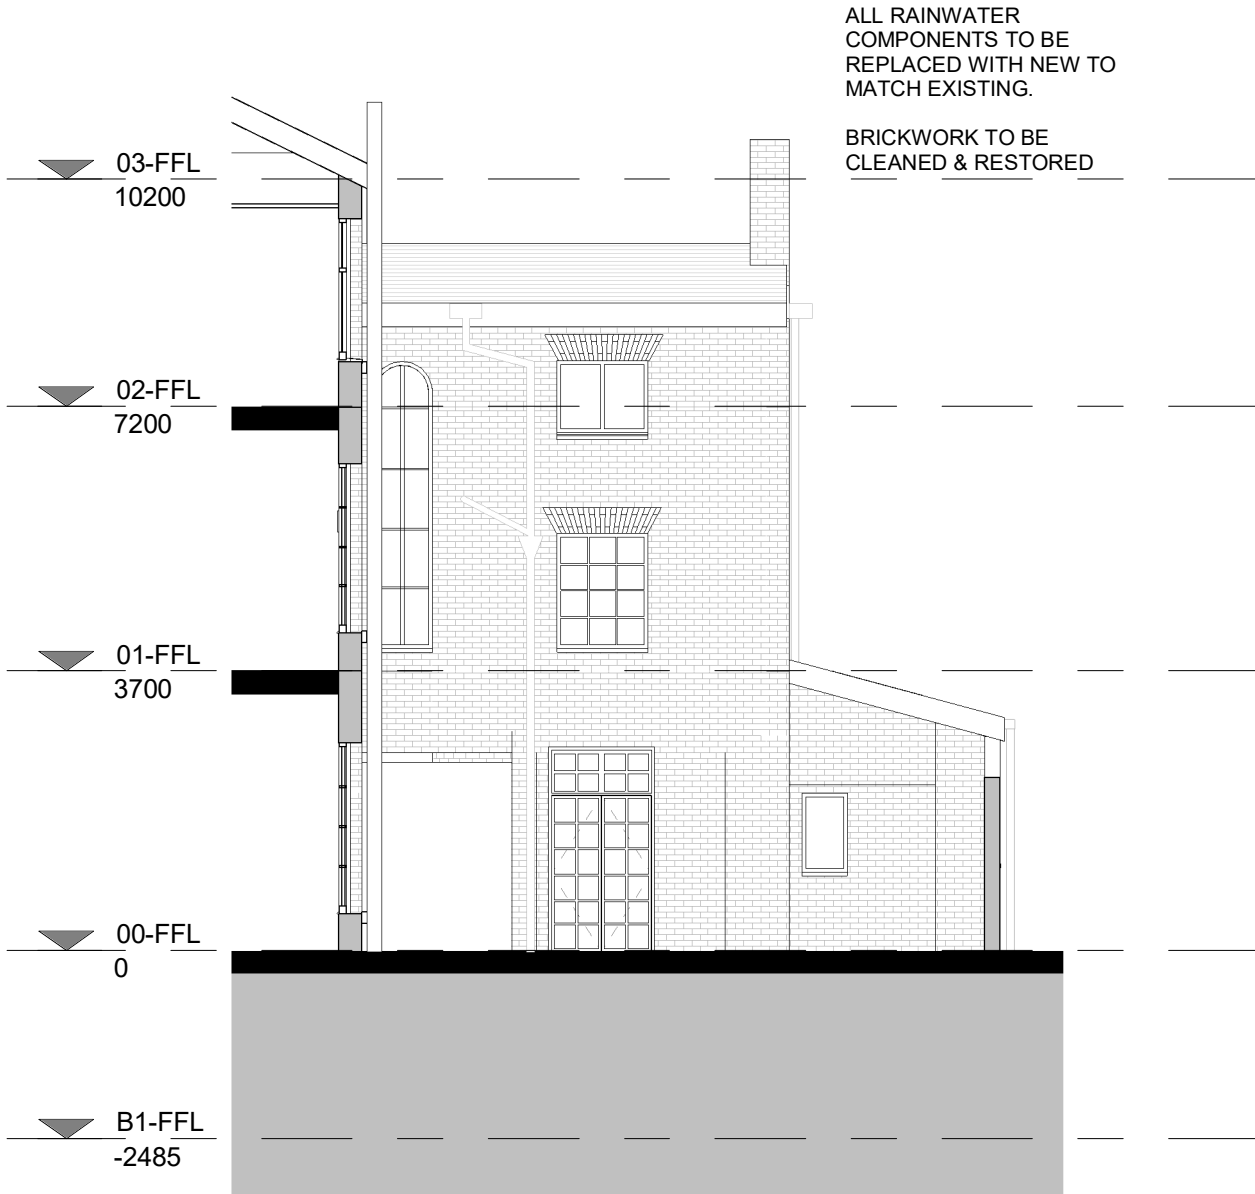

Existing Elevation C

1 : 100

Existing Elevation C1

1 : 100

Project 17 St. John Street
Title Existing Elevation 02
Client Zerum

Purpose : For Information	Scale : As indicated@A3
Drawing Number Project - Originator - Volume - Level - Type - Role - Class - Number	
6849-JMA-01-ZZ-DR-A-00-2002	

JMA Project Number : 6849	Status S2	Revision P01
------------------------------	--------------	-----------------