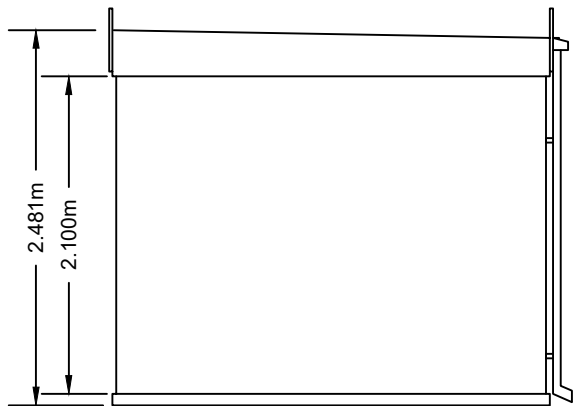
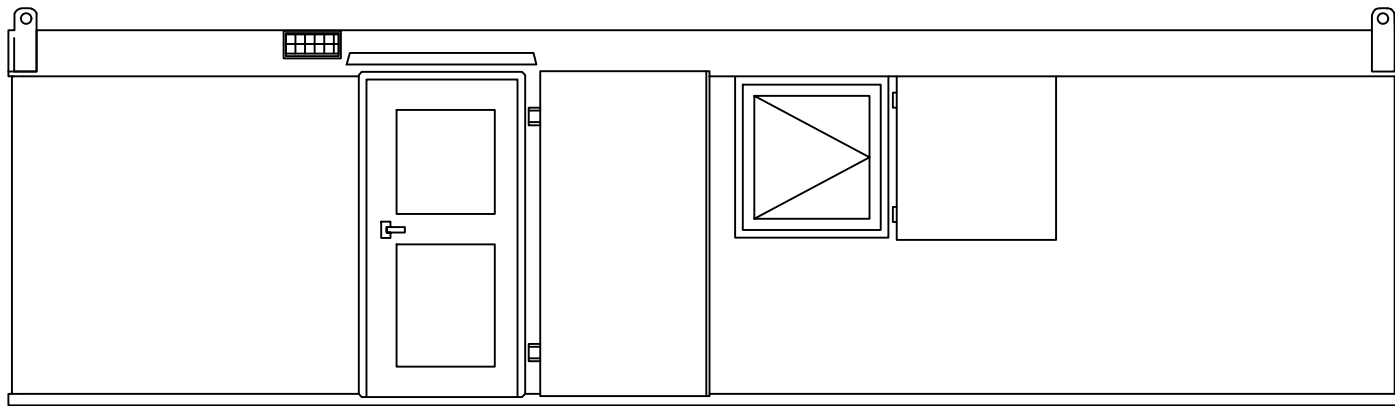
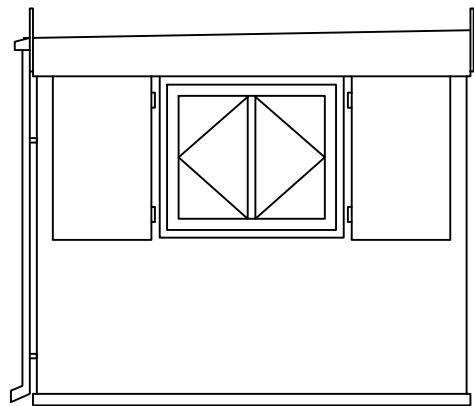
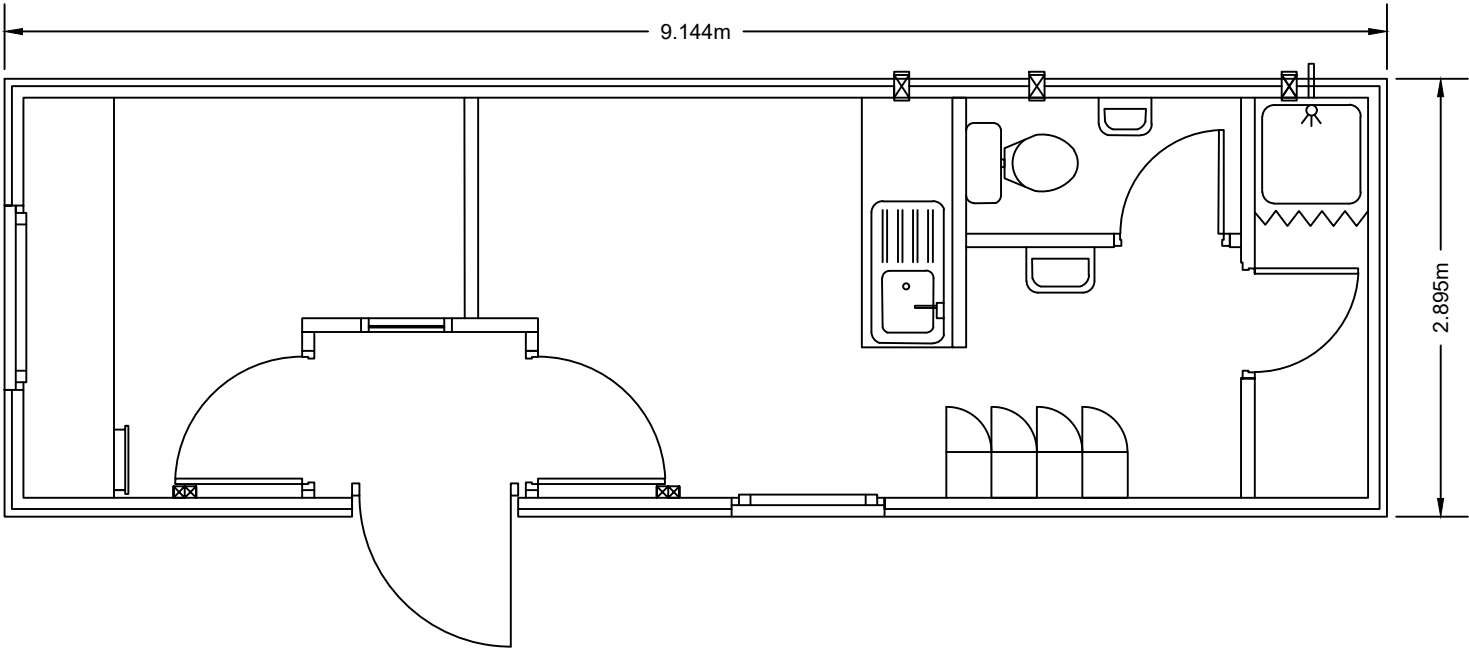
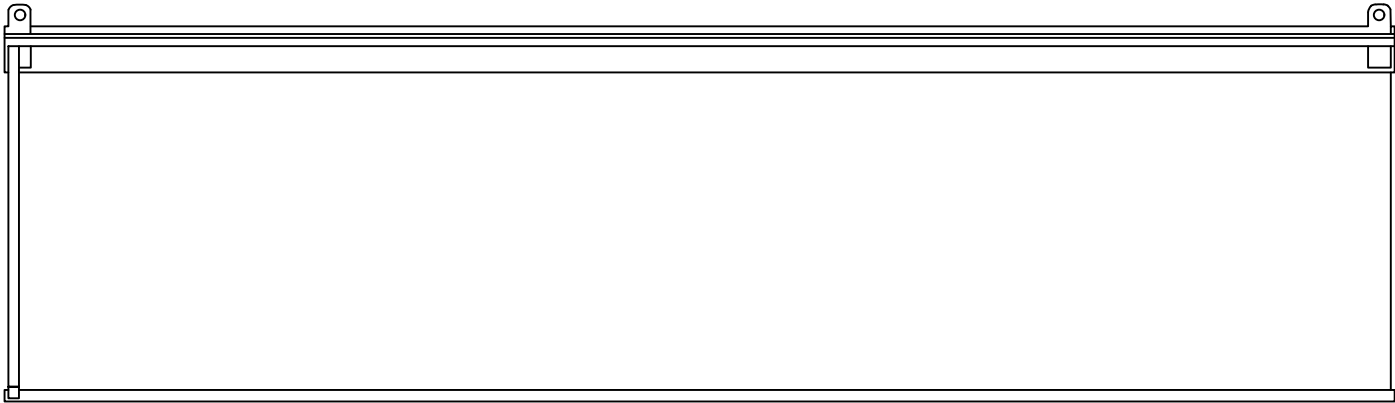


 Darwen Resource Recovery Park, Lower Eccleshill Road, Darwen, BB3 0RP Tel: 01254 819700, Fax: 01254 819749, Email: richard.bisset@slita.co.uk	Site Longely lane HWRC	Scale 1:50 @ A3	Drawn by RB Checked by JW	Rev	subject	date	Notes 1. Reproduced from the Ordnance Survey Map with the permission of the Controller of Her Majesty's Stationary Office, Crown Copyright, Licence Number 100004910.
	Title Existing Office & Welfare Elevations	Date March 2021					
		Drawing Ref Lgy-PLN-0321-04					