




Do not scale from this drawing. All information should be checked by the contractor on site before commencing work. Any discrepancies should be reported to the architect immediately. All rights are reserved and are not transferable. Unauthorised reproductions of this drawing are not permitted.

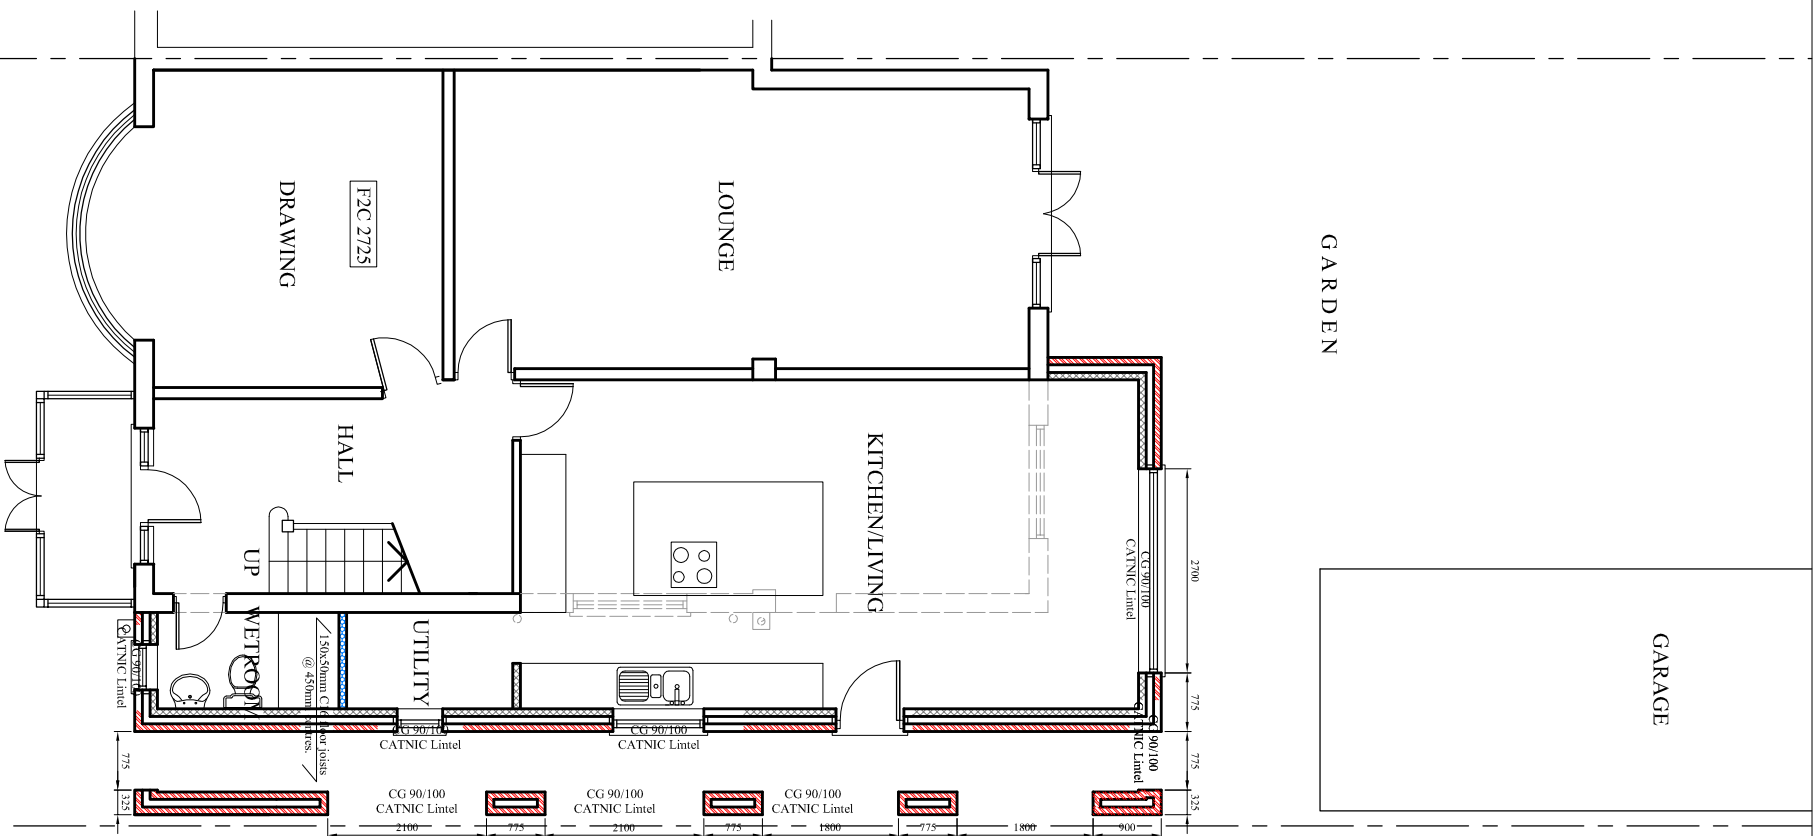

PROPOSED GROUND FLOOR PLAN

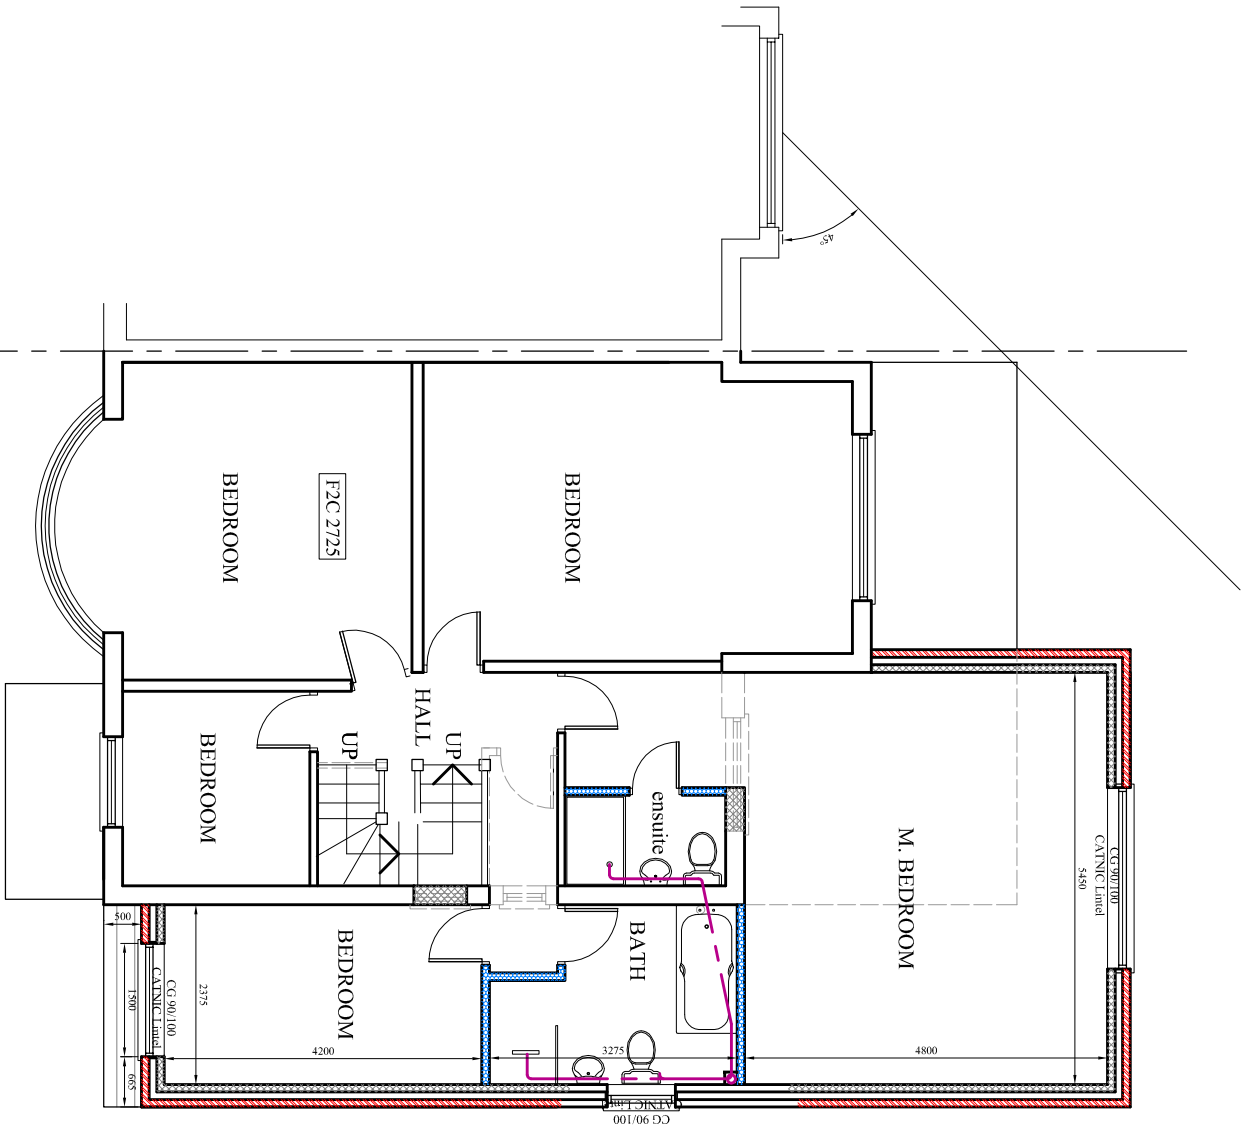

PROPOSED FIRST FLOOR PLAN

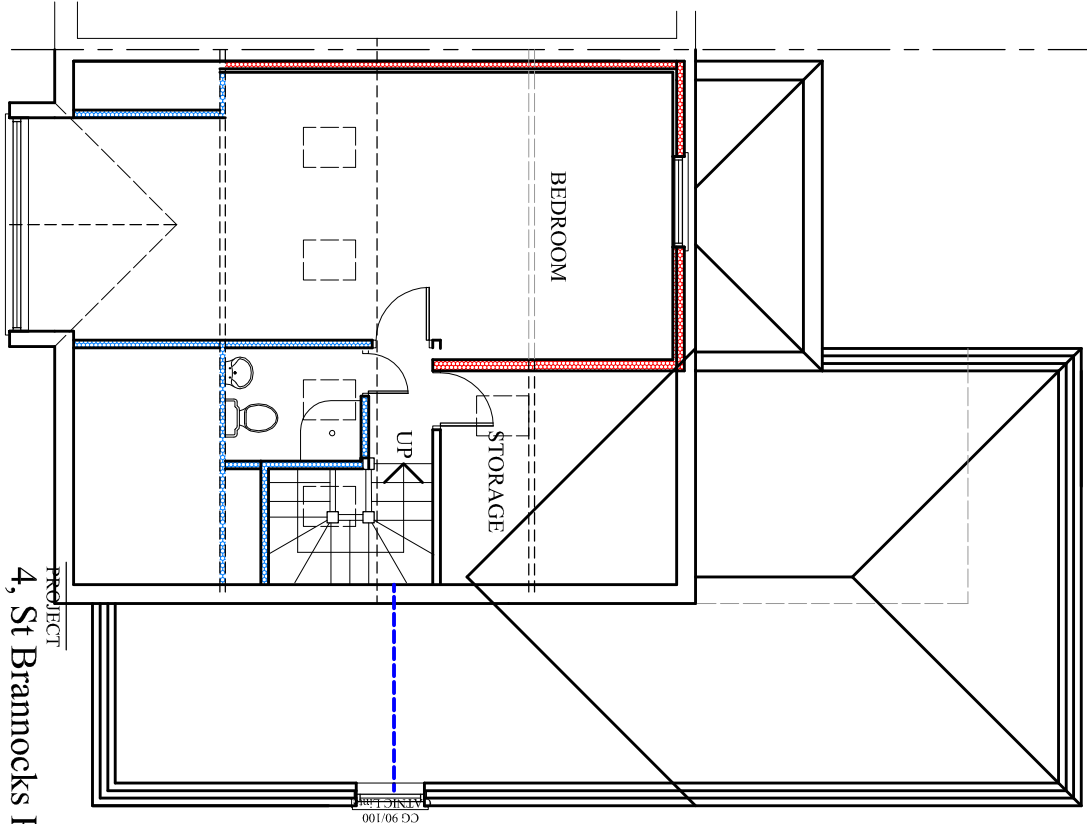

PROPOSED LOFT PLAN

~~PROJECT~~
4, St Brannocks Road,
Chorlton

DRAFTING TITLE

Proposed Floor Plan

JOB No	DRAWING N
—	N/A D02

SCALE	DATE	REVISION
-------	------	----------

1:100@A3 May 2015

t: 0782 895 3405

e: niamat@hotmail.co.uk