




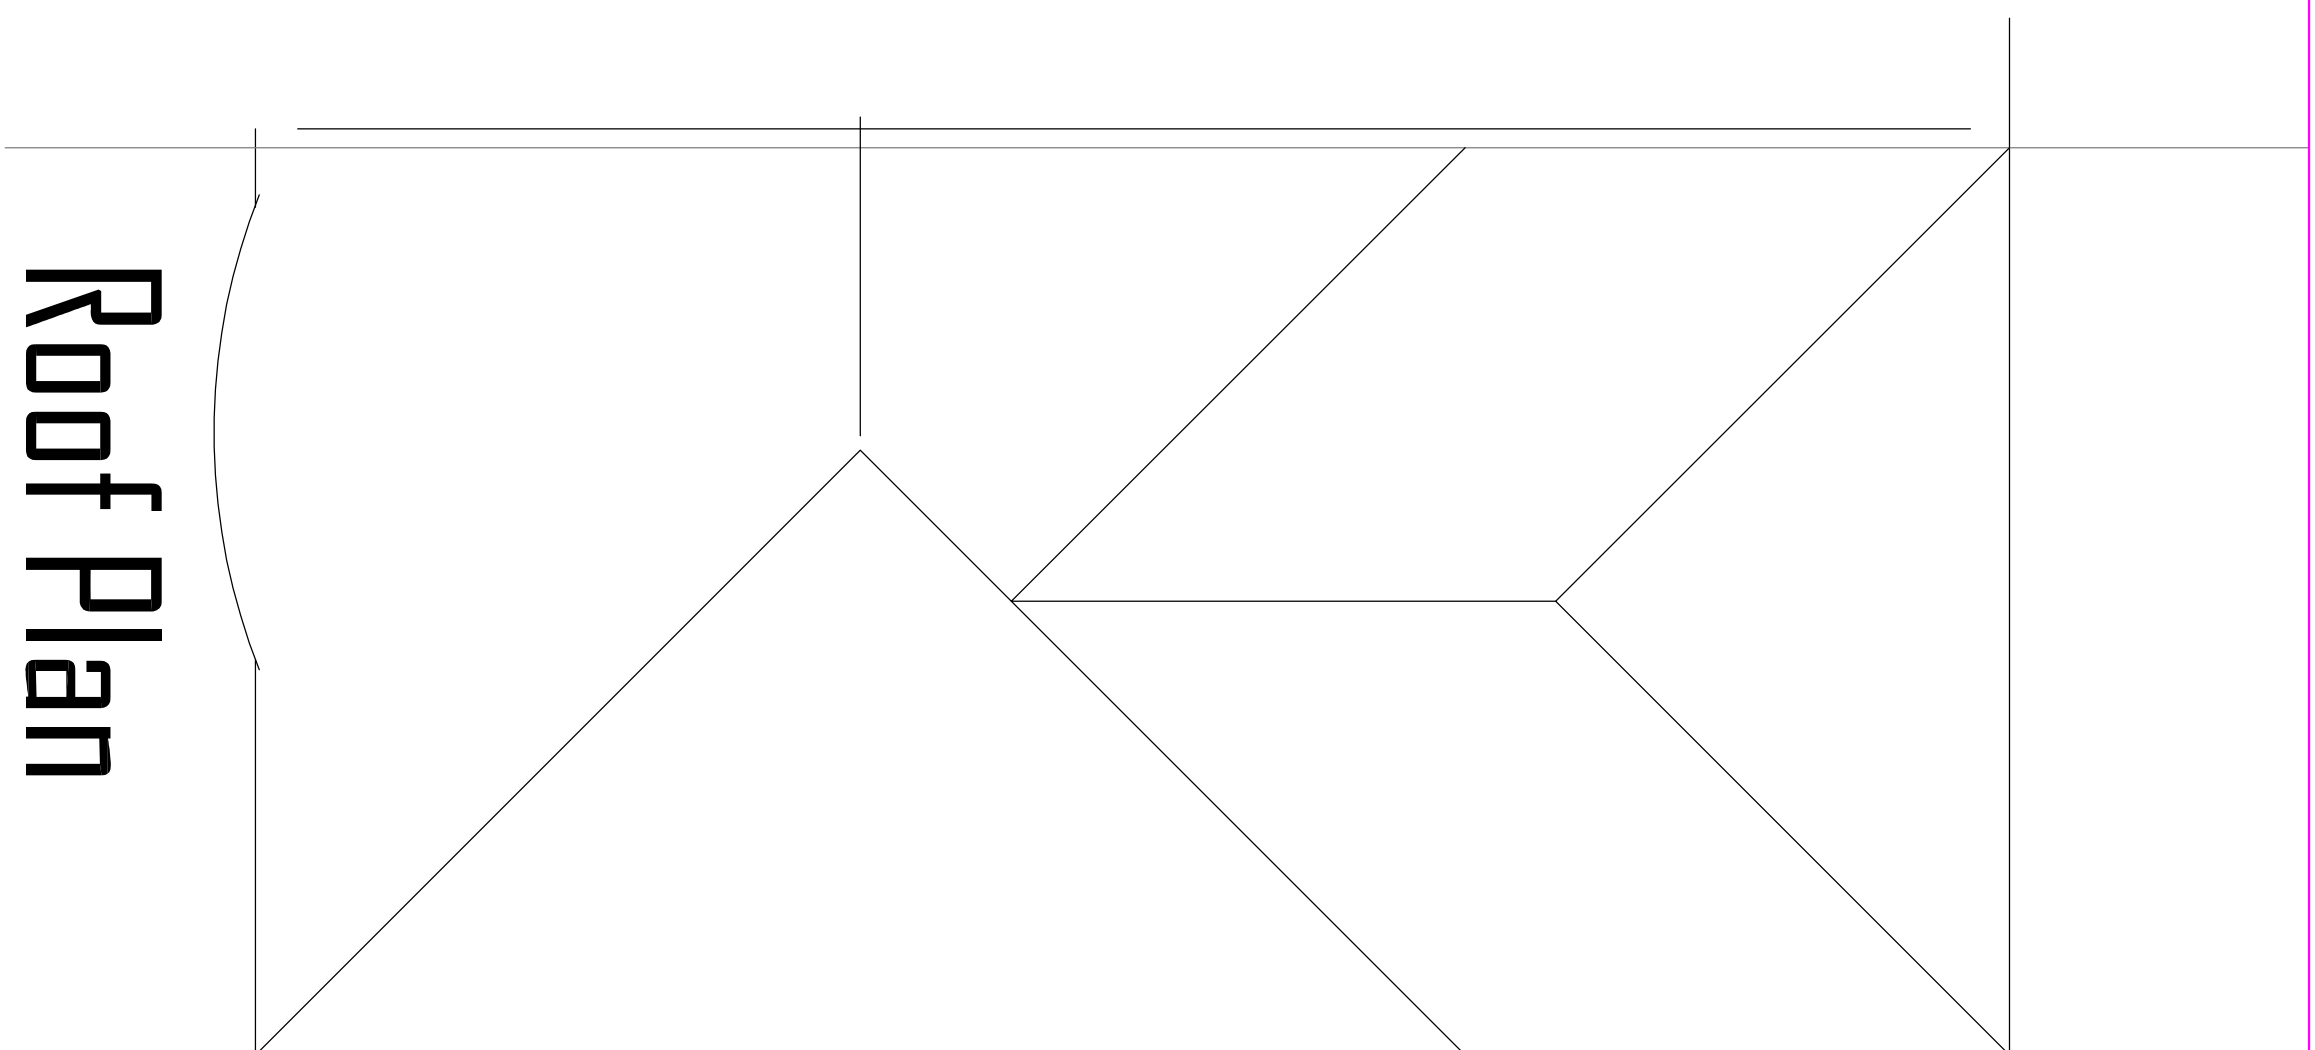


Roof Plan

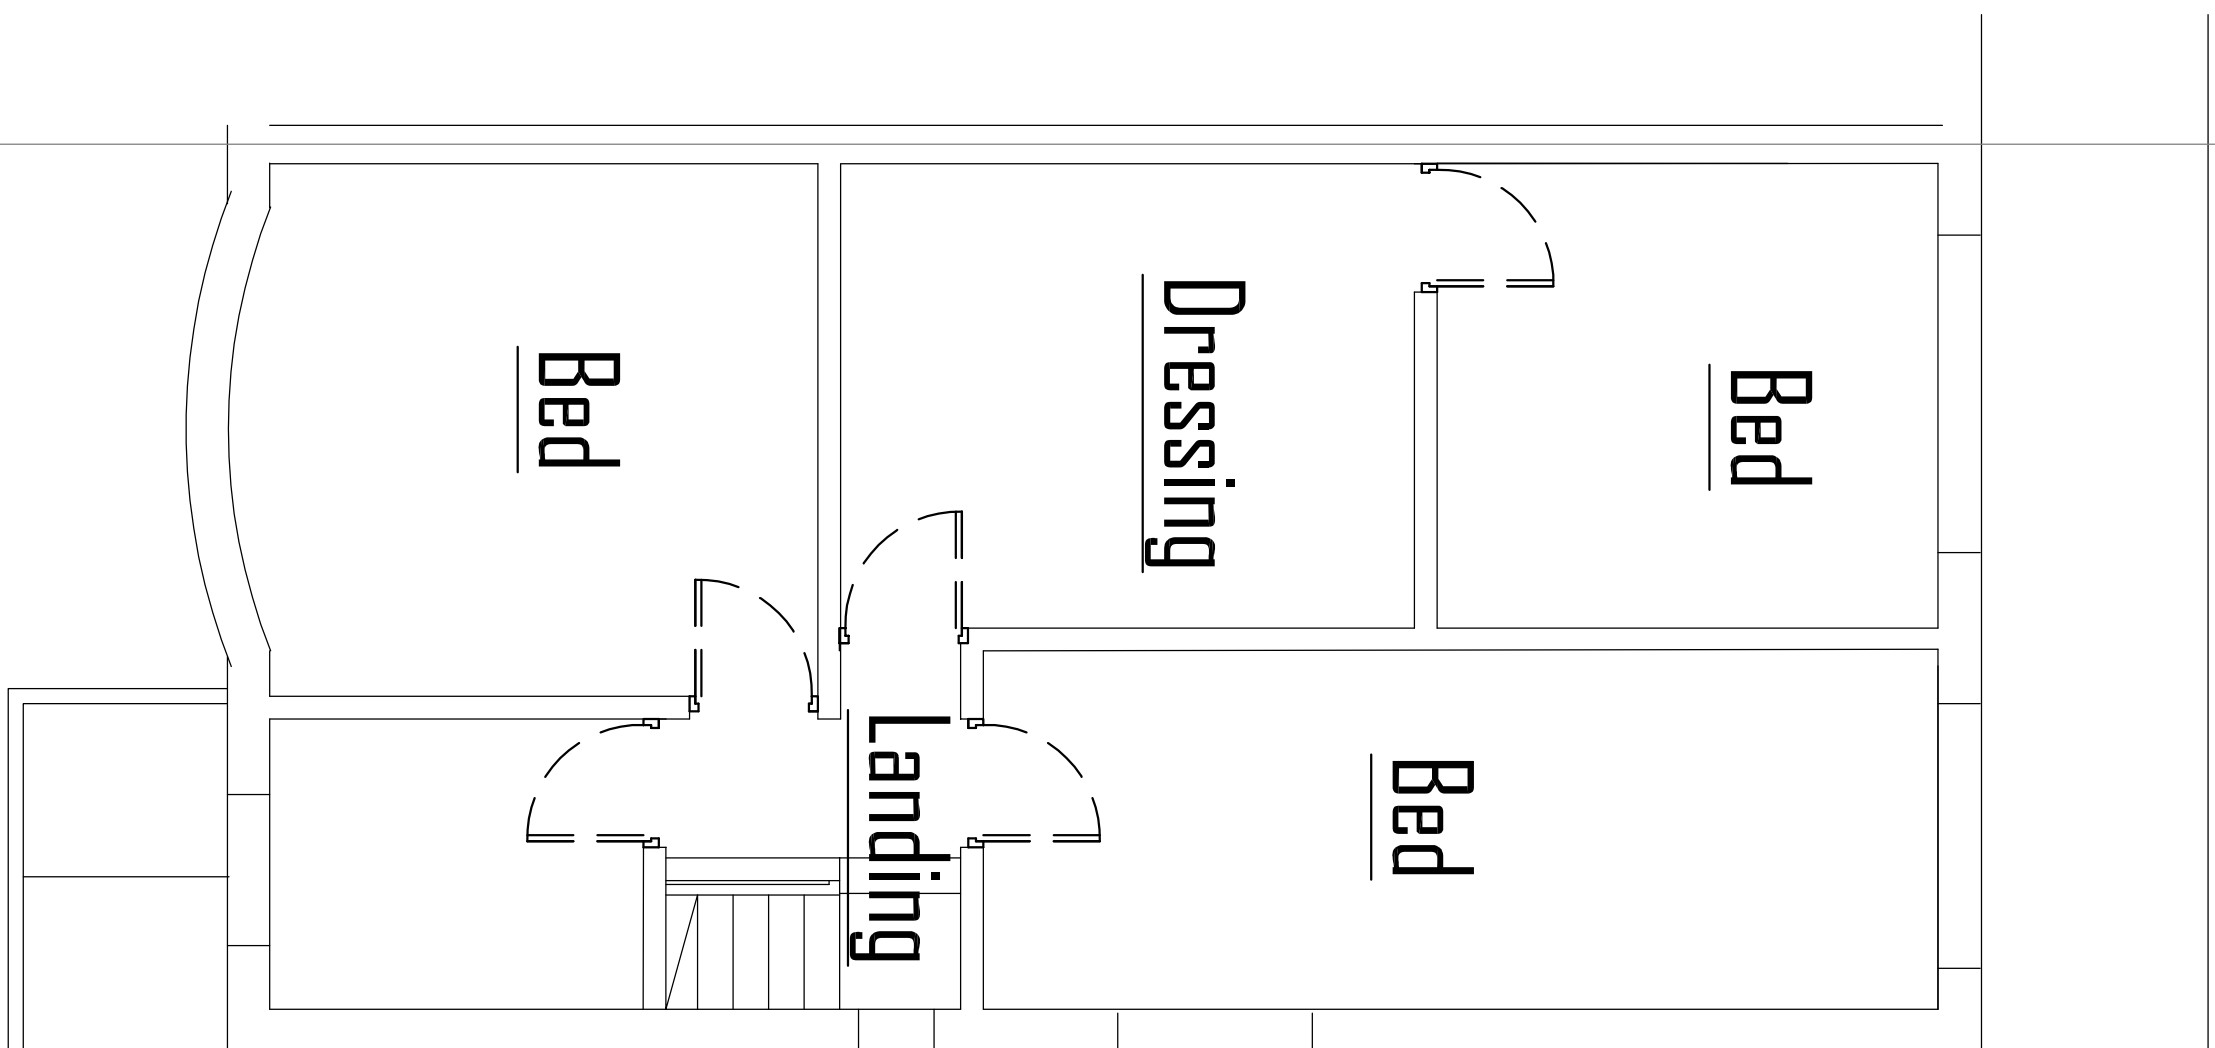


First Floor Plan

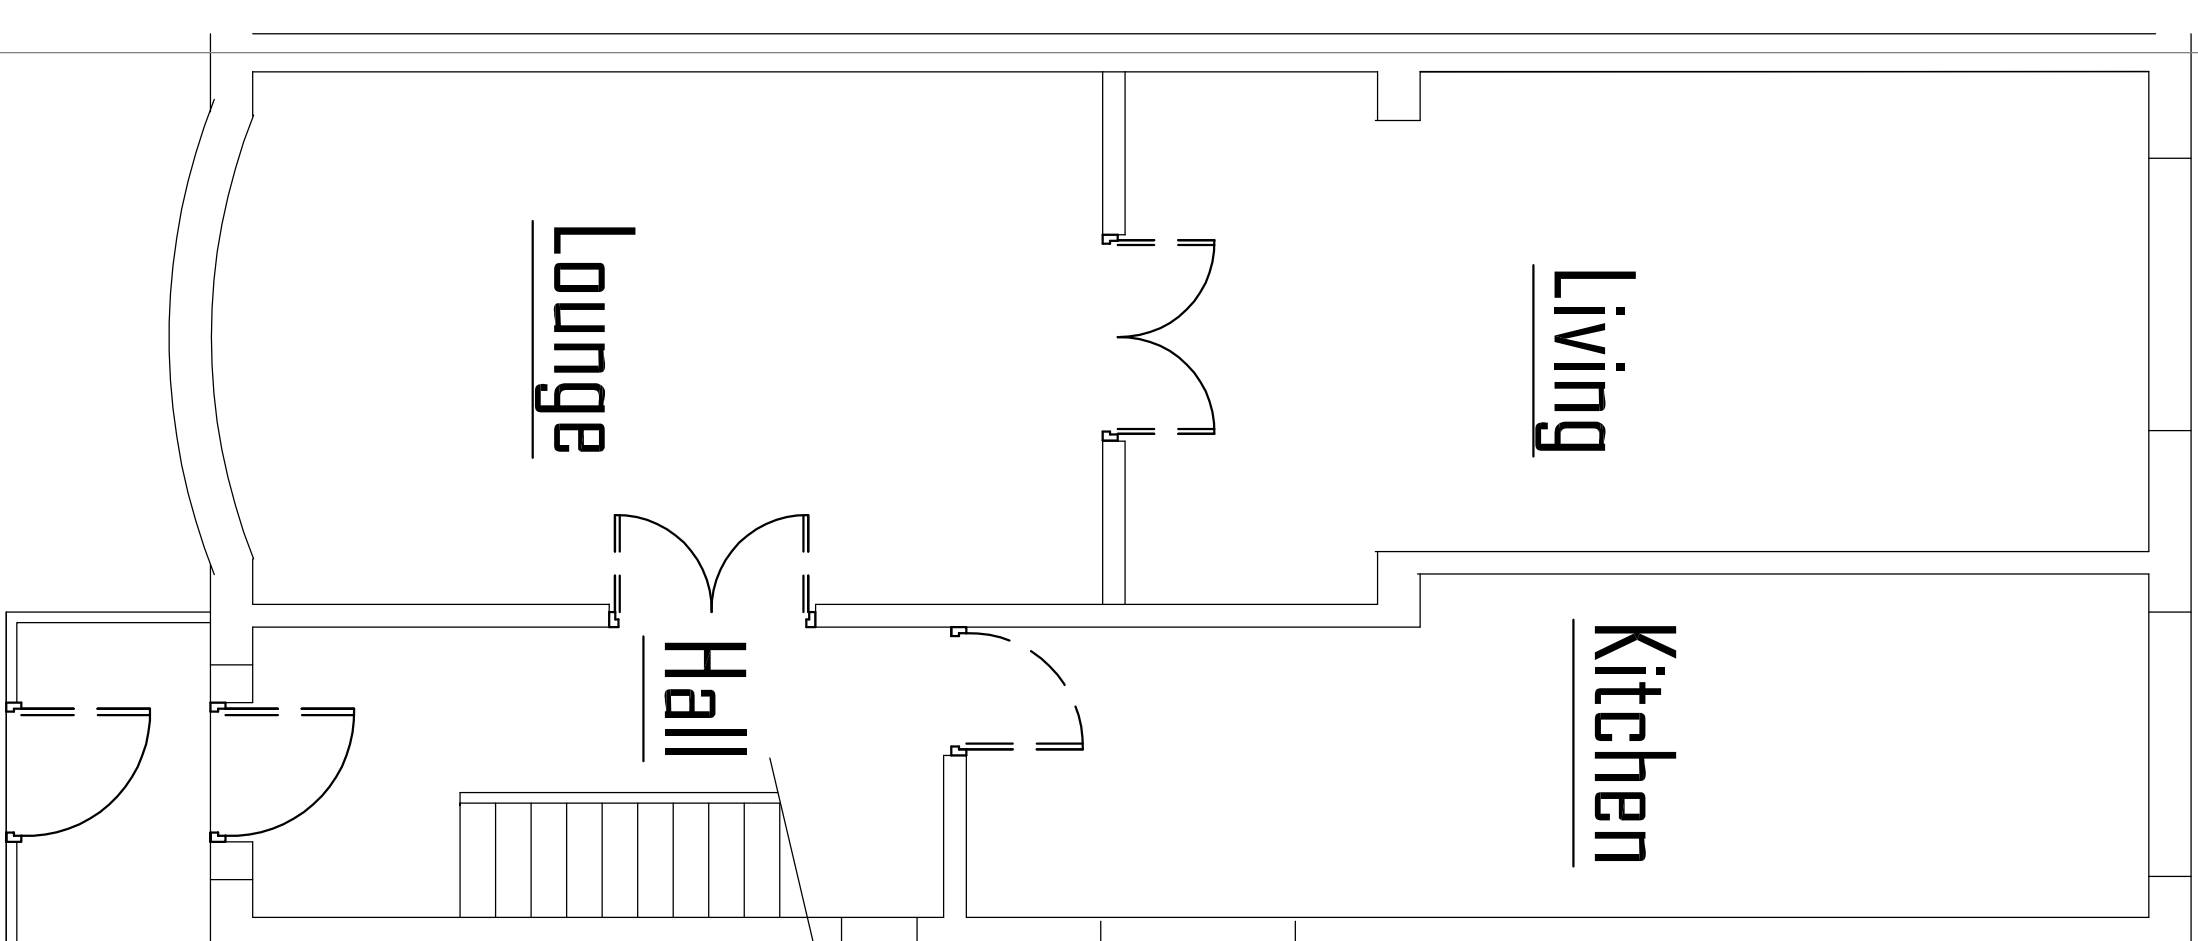


Ground Floor Plan

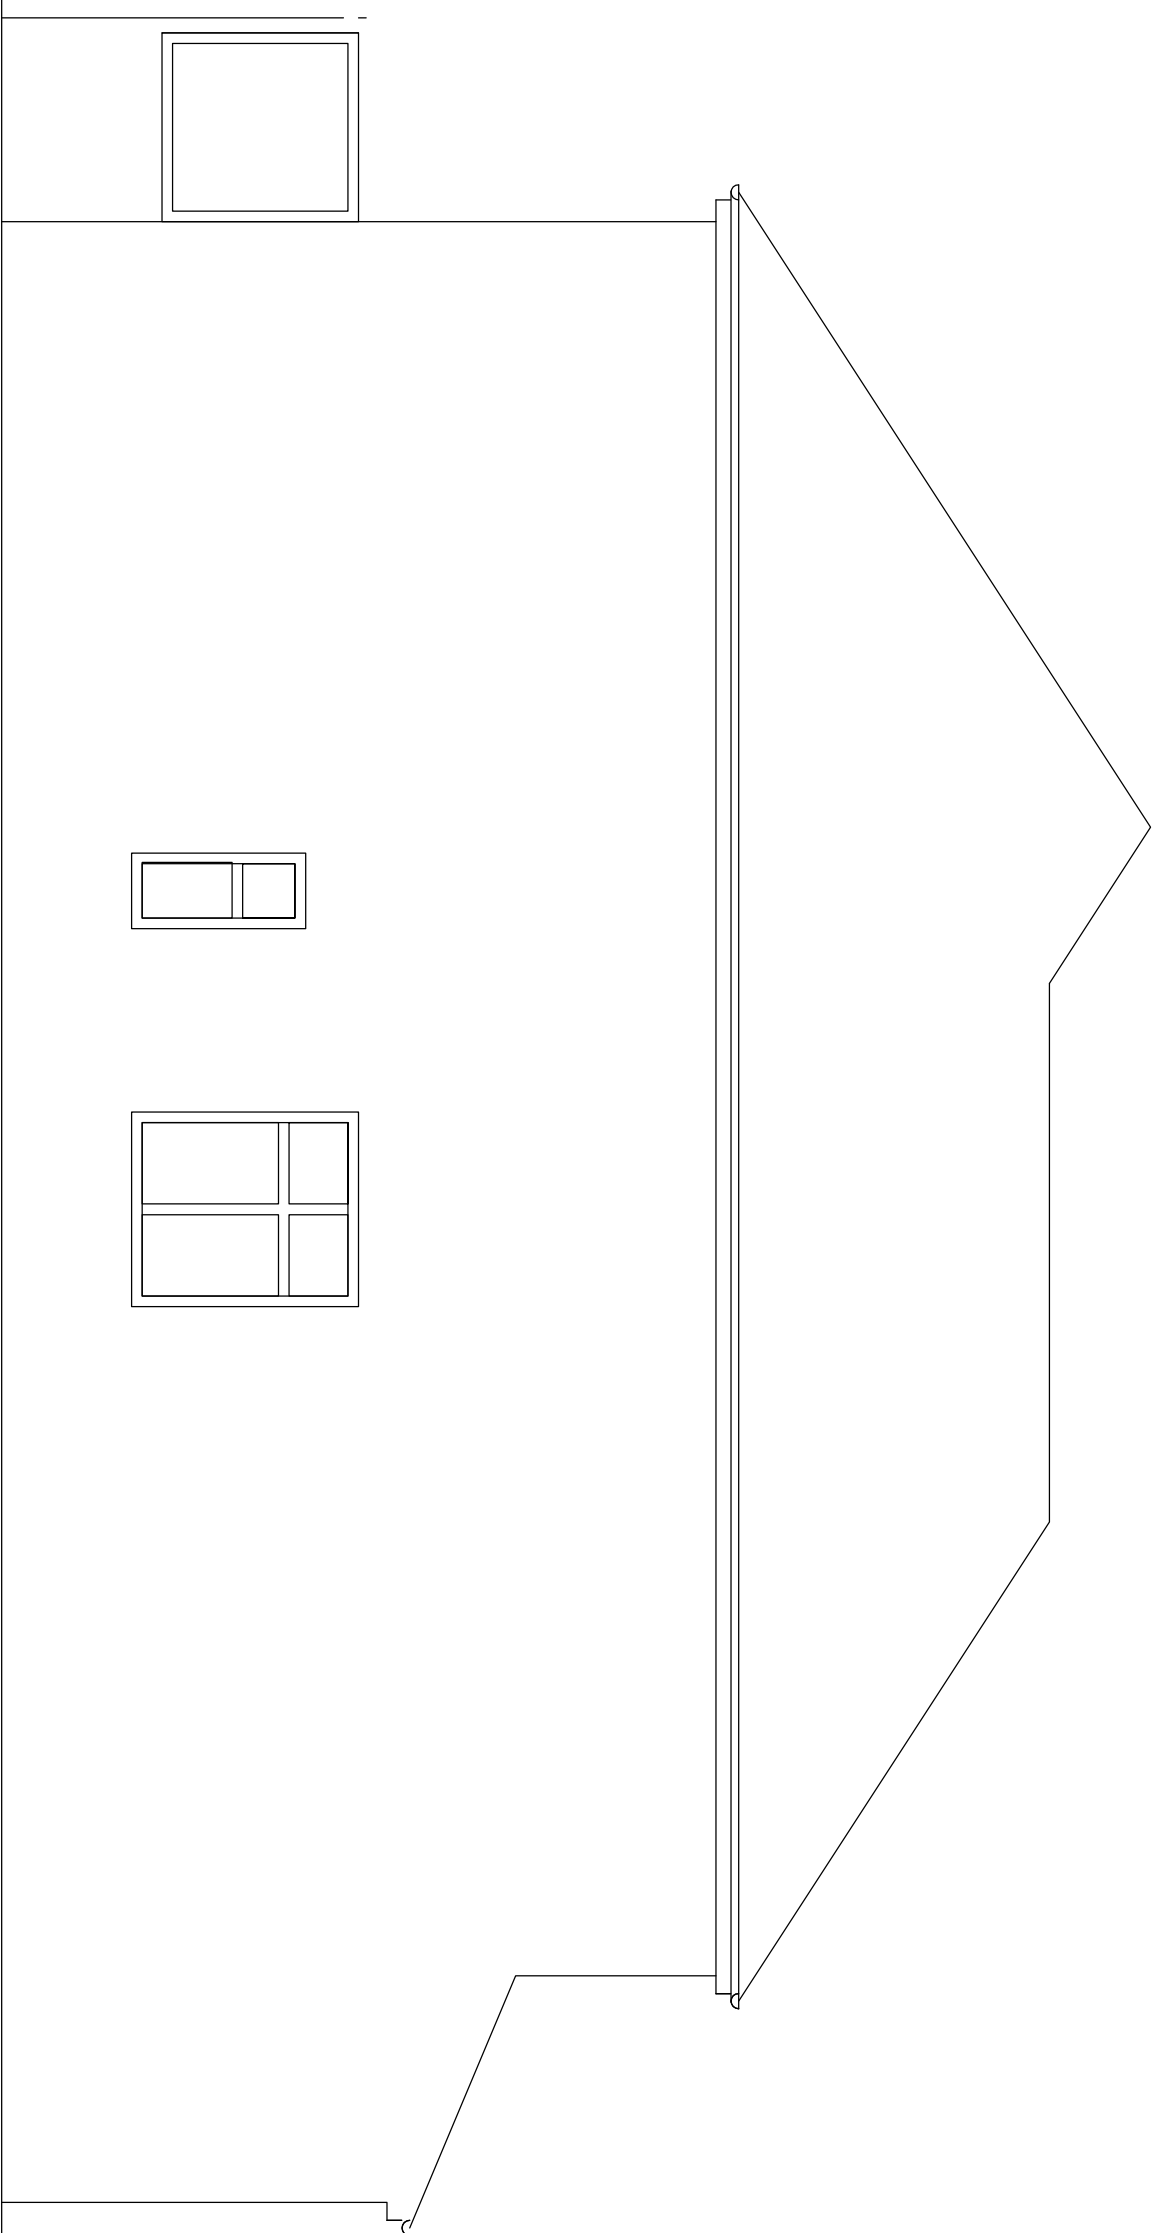

Funk

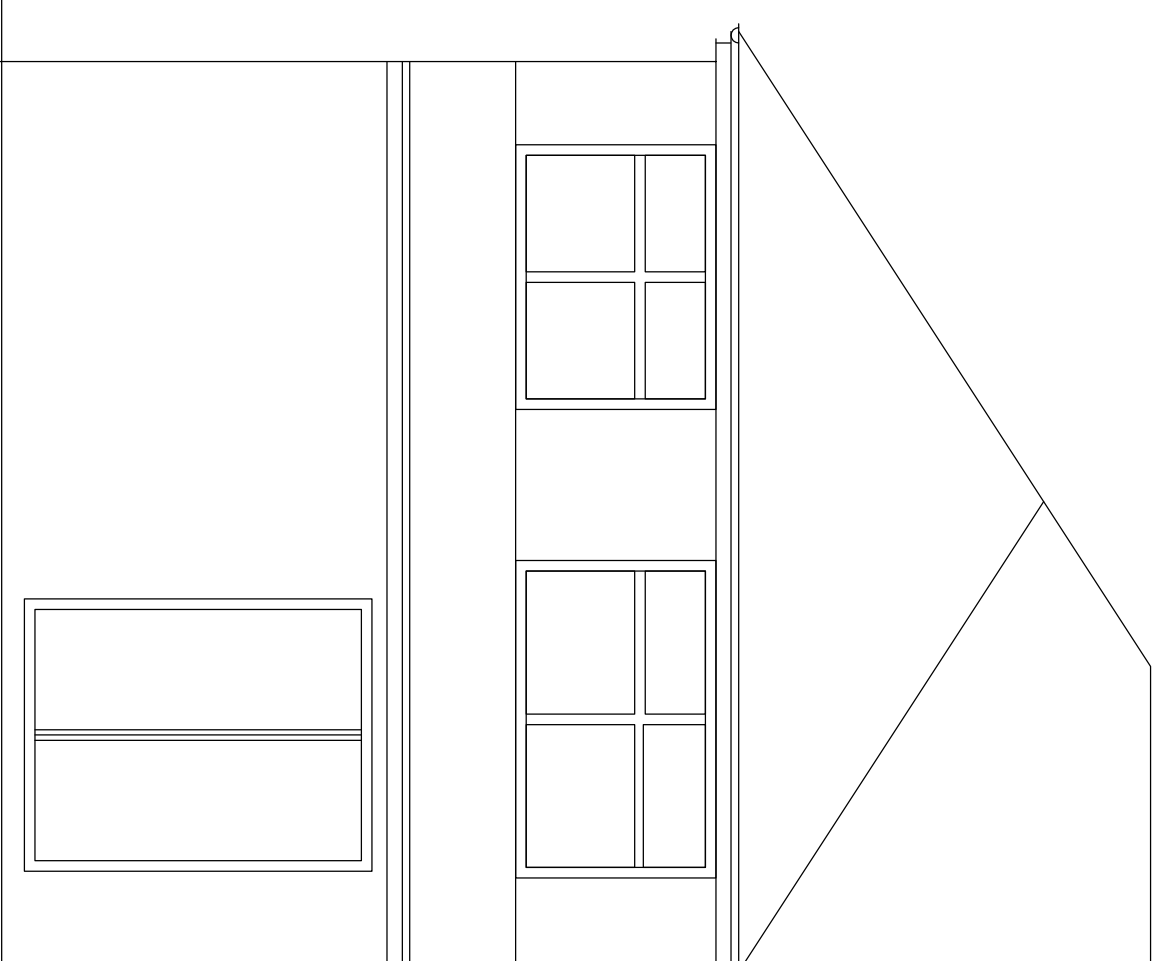

Rear

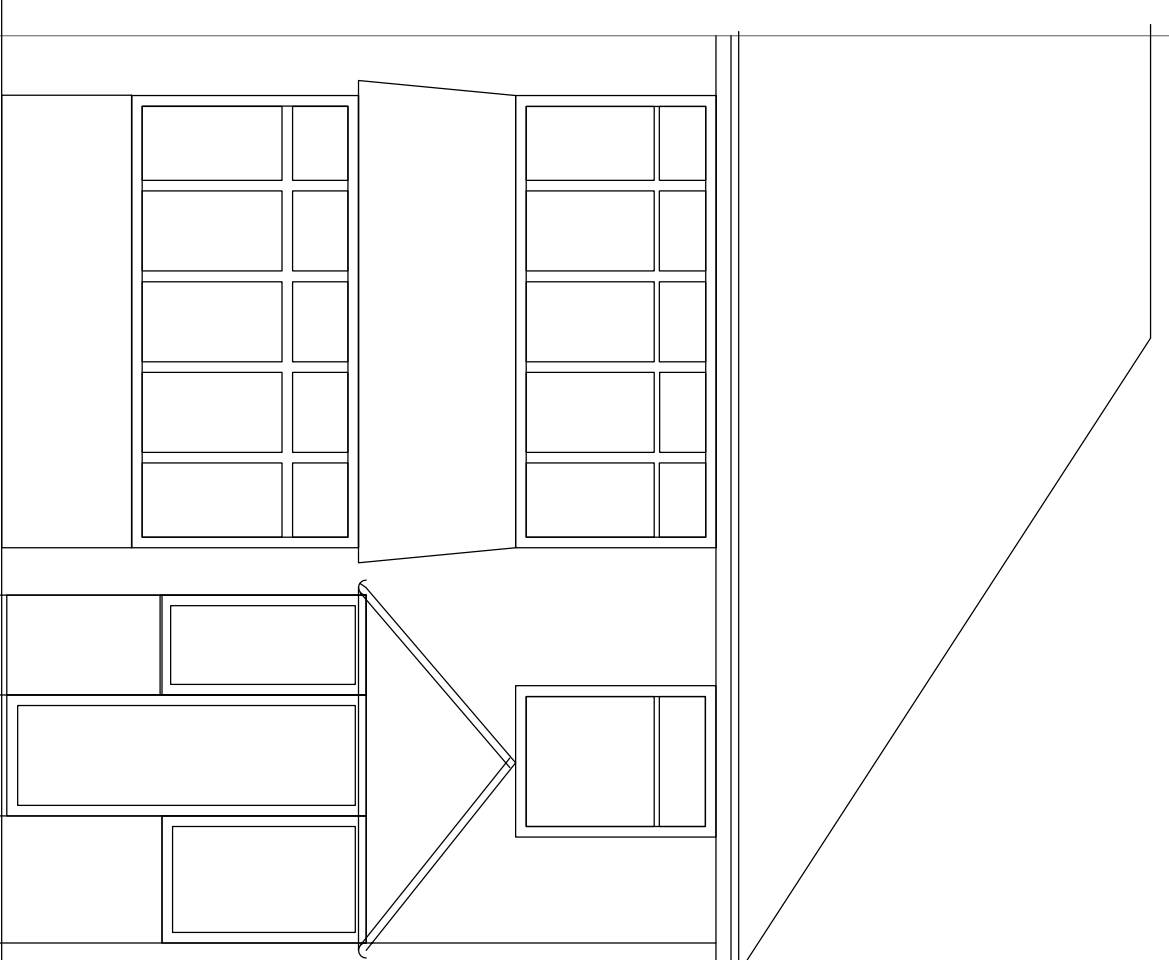

Front

No.	Revision/Issue	Date
01		01/01/2010
02		01/01/2010

F SUMMERFIELD
185c, Southdown, Cleng, P.O. Box 150, Stone
Chartered Consulting, Civil, Structural &
Party Wall Surveyors. (Part Of Torpin Ltd)
216 Heaton Moor Road, Stockport, SK4 4DU
Tel: 0161-434 1881. Mobile: 07802-296027. Fax 0161-431 0786.
Web Site: <http://www.torpin.co.uk> engineer e-mail: fig@torpin.co.uk

Project Name and Address
14 Delacourt Road
Fallowfield
Manchester

Project	19.10.03	Sheet
Date	03.10.19	01
Scale	1:100 @ A3	