



THG KST GYM & SPA

SIGNAGE PLANNING



UNIT 19, HITHER GREEN INDUSTRIAL ESTATE
CLEVEDON, NR BRISTOL, BS21 6XU
TEL: 01446 731 152
MAIL@LAKESIDE-SIGNS.COM
WWW.LAKESIDE-SIGNS.COM

REF: 8368 - REV 02 - 14/04/2022

COPYRIGHT :

THE ATTACHED DESIGNS AND ILLUSTRATIONS ARE INTENDED SOLELY FOR,
AND SHOULD ONLY BE USED BY, THOSE TO WHOM THIS
DESIGN SPECIFICATION IS ADDRESSED.

THE CONTENTS ARE STRICTLY PRIVATE AND CONFIDENTIAL.

ANY FORM OF REPRODUCTION, DISSEMINATION, COPYING, DISCLOSURE,
MODIFICATION OR DISTRIBUTION IS STRICTLY PROHIBITED WITHOUT THE
PRIOR WRITTEN CONSENT OF **LAKESIDE SIGNS LIMITED**


(COMPANY NUMBER : 05752023)

WHOSE REGISTERED ADDRESS IS:
**46-48 STATION ROAD STATION ROAD,
LLANISHEN, CARDIFF, WALES, CF14 5LU**

EXT.01 - EXTERNAL PLAQUE (LEFT ENTRANCE)
FLAT CUT 3MM **POLISHED** BRASS PLAQUE, CHEMICALLY ETCHED, TEXT INFILLED IN **BLACK MATT** PAINT.
STUDS TO REAR FOR FLUSH FIT TO WALL. **GLOSS LACQUER**.
SCALE 1:3 @ A3

SIGN SITS OVER STEPS IN COLUMN, FITTED FLUSH TO HIGH POINTS.

PLANNING;
HEIGHT FROM GROUND TO BASE OF SIGN - 1309MM (SEE ELEVATION DRAWING)
HEIGHT OF LARGEST CHARACTER - "K" - 46MM

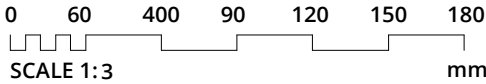

THG
KST GYM & SPA

PLANNING



UNIT 19, HITHER GREEN INDUSTRIAL ESTATE
CLEVEDON, NR BRISTOL, BS21 6XU
TEL: 01446 731 152
MAIL@LAKESIDE-SIGNS.COM
WWW.LAKESIDE-SIGNS.COM

REF: 8368 - REV 2 - 14/04/2022

COPYRIGHT :

THE ATTACHED DESIGNS AND
ILLUSTRATIONS ARE INTENDED SOLELY FOR,
AND SHOULD ONLY BE USED BY,
THOSE TO WHOM THIS
DESIGN SPECIFICATION IS ADDRESSED.

THE CONTENTS ARE STRICTLY
PRIVATE AND CONFIDENTIAL.

ANY FORM OF REPRODUCTION,
DISSEMINATION, COPYING, DISCLOSURE,
MODIFICATION OR DISTRIBUTION IS
STRICTLY PROHIBITED WITHOUT THE
PRIOR WRITTEN CONSENT OF
LAKESIDE SIGNS LIMITED
(COMPANY NUMBER : 05752023)
WHOSE REGISTERED ADDRESS IS:
46-48 STATION ROAD STATION ROAD,
LLANISHEN, CARDIFF, WALES, CF14 5LU

EXT.02 - EXTERNAL PLAQUE (RIGHT ENTRANCE)
FLAT CUT 3MM **POLISHED** BRASS PLAQUE, CHEMICALLY ETCHED, TEXT INFILLED IN **BLACK MATT** PAINT.
STUDS TO REAR FOR FLUSH FIT TO WALL. **GLOSS LACQUER**.
SCALE 1:3 @ A3

SIGN SITS OVER STEPS IN COLUMN, FITTED FLUSH TO HIGH POINTS.

PLANNING;
HEIGHT FROM GROUND TO BASE OF SIGN - 1150MM (SEE ELEVATION DRAWING)
HEIGHT OF LARGEST CHARACTER - "K" - 42MM



THG
KST GYM & SPA

PLANNING


lakesidesigns
UNIT 19, HITHER GREEN INDUSTRIAL ESTATE
CLEVEDON, NR BRISTOL, BS21 6XU
TEL: 01446 731 152
MAIL@LAKESIDE-SIGNS.COM
WWW.LAKESIDE-SIGNS.COM

REF: 8368 - REV 2 - 14/04/2022

COPYRIGHT :


THE ATTACHED DESIGNS AND
ILLUSTRATIONS ARE INTENDED SOLELY FOR,
AND SHOULD ONLY BE USED BY,
THOSE TO WHOM THIS
DESIGN SPECIFICATION IS ADDRESSED.

**THE CONTENTS ARE STRICTLY
PRIVATE AND CONFIDENTIAL.**

ANY FORM OF REPRODUCTION,
DISSEMINATION, COPYING, DISCLOSURE,
MODIFICATION OR DISTRIBUTION IS
STRICTLY PROHIBITED WITHOUT THE
PRIOR WRITTEN CONSENT OF
LAKESIDE SIGNS LIMITED
(COMPANY NUMBER : 05752023)
WHOSE REGISTERED ADDRESS IS:
**46-48 STATION ROAD STATION ROAD,
LLANISHEN, CARDIFF, WALES, CF14 5LU**

EXT.03(A & B) - PROJECTING SIGN (X2)
DOUBLE SIDED FABRICATED BRUSHED BRASS PROJECTING SIGN 600MM X 600MM
X 35MM DEEP OVERALL. **BRASS TO HAVE MATT LACQUER.**
3MM ALUMINIUM LETTERS TO FACES COATED RAL 9005 MATT (KING ST TOWNHOUSE), GYM & SPA AND A THG EXPERIENCE MASKED AND PAINTED IN RAL 9005 MATT.
INTERNAL ALUMINIUM BOX SECTION FRAME COATED RAL 9005 MATT ALL OVER WITH A 6MM MILD STEEL FABRICATED
60MM WIDE X 600MM WELDED BAR WITH 50MM HIGH LUG DETAILS WITH 12MM HOLES (SIDE ON) @ 400MM CENTRES COATED RAL 9005 MATT.
WITH A NEW FABRICATED 70MM X 70MM X 3MM X 800 MM MILD STEEL PROJECTION BRACKET WITH A 10MM MILD STEEL WALL PLATE,
COATED RAL 9005 SATIN ALL OVER, LUGS TO SUIT SIGN.
SCALE 1:10 @ A3
**NOTE - 200MM PROJECTION FROM WALL WILL SIT LEFT HAND SIGN IN FRONT
OF CARVED STONE WORK DETAIL.**

PLANNING;
HEIGHT FROM GROUND TO BASE OF SIGN;
EXT.03(A) - 3000MM, EXT.03(B) - 3680MM,
TOTAL PROJECTION - 800MM
HEIGHT OF LARGEST CHARACTER - “K” - 46MM

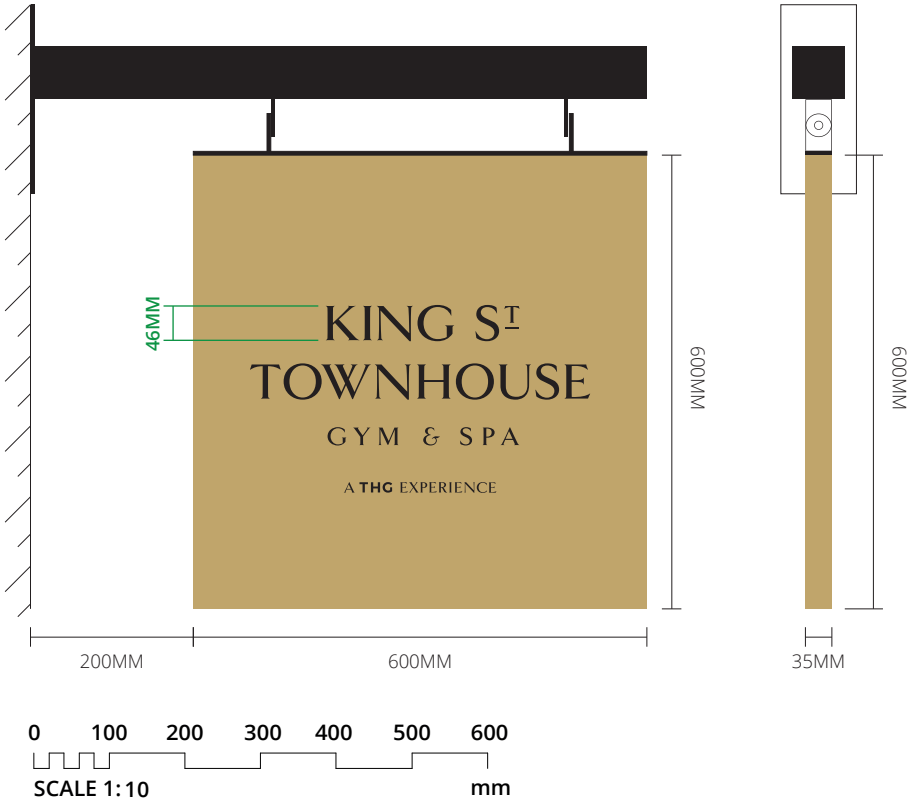

EXT.03(A)



EXT.03(A)



THG
KST GYM & SPA

PLANNING



UNIT 19, HITHER GREEN INDUSTRIAL ESTATE
CLEVEDON, NR BRISTOL, BS21 6XU
TEL: 01446 731 152
MAIL@LAKESIDE-SIGNS.COM
WWW.LAKESIDE-SIGNS.COM

REF: 8368 - REV 2 - 14/04/2022

COPYRIGHT :



THE ATTACHED DESIGNS AND
ILLUSTRATIONS ARE INTENDED SOLELY FOR,
AND SHOULD ONLY BE USED BY,
THOSE TO WHOM THIS
DESIGN SPECIFICATION IS ADDRESSED.

THE CONTENTS ARE STRICTLY
PRIVATE AND CONFIDENTIAL.

ANY FORM OF REPRODUCTION,
DISSEMINATION, COPYING, DISCLOSURE,
MODIFICATION OR DISTRIBUTION IS
STRICTLY PROHIBITED WITHOUT THE
PRIOR WRITTEN CONSENT OF
LAKESIDE SIGNS LIMITED
(COMPANY NUMBER : 05752023)
WHOSE REGISTERED ADDRESS IS:
46-48 STATION ROAD STATION ROAD,
LLANISHEN, CARDIFF, WALES, CF14 5LU

EXT.04(A, B, C) - A6 EXTERNAL CCTV SIGN (X3)
3MM SATIN BRASS PANEL, REVERSE ETCHED, INFILLED IN MATT BLACK.
MATT LACQUER. STUDS TO REAR.
SCALE 1:1 @ A3
NOTE - COLOURS AND MATERIALS AS PER INTERNAL GYM SIGNS.

PLANNING;
HEIGHT FROM GROUND TO BASE OF SIGN;
EXT.04(A) - 1488MM, EXT.04(B) - 1273MM, EXT.04(C) - 1868MM,
HEIGHT OF LARGEST CHARACTER - "C" - 9MM

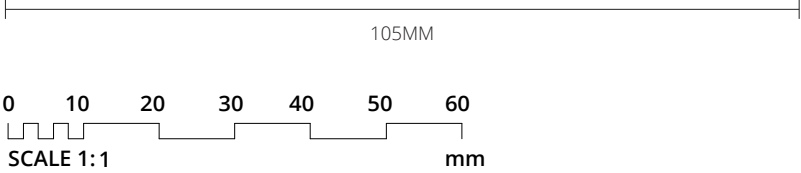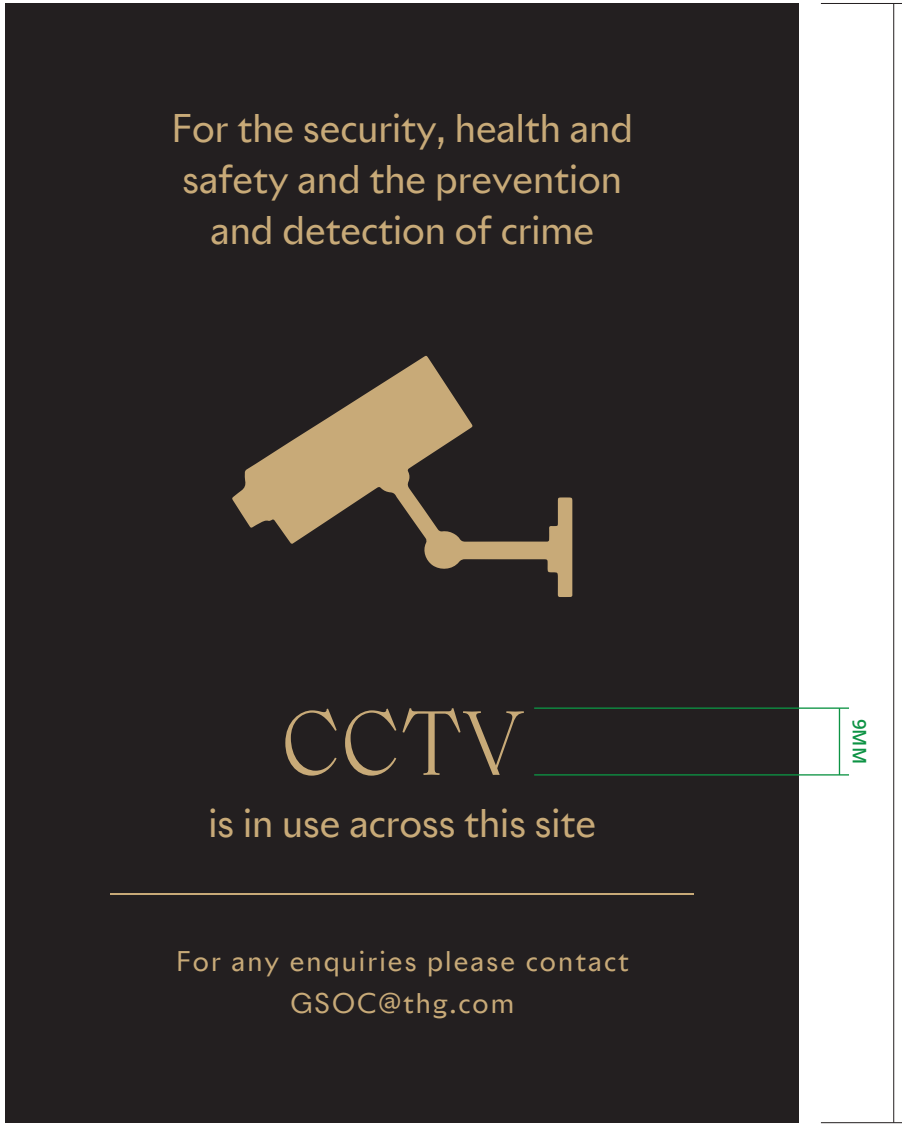

EXT.04(A)
PLANNING;
HEIGHT FROM GROUND TO BASE OF SIGN;
EXT.04(A) - 1488MM
HEIGHT OF LARGEST CHARACTER - "C" - 9MM



EXT.04(B)
PLANNING;
HEIGHT FROM GROUND TO BASE OF SIGN;
EXT.04(B) - 1273MM
HEIGHT OF LARGEST CHARACTER - "C" - 9MM



EXT.04(B)
PLANNING;
HEIGHT FROM GROUND TO BASE OF SIGN;
EXT.04(C) - 1868MM
HEIGHT OF LARGEST CHARACTER - "C" - 9MM

NOTE - FITTED CENTRALLY TO FAR LEFT DOOR. 1500MM FROM BASE OF DOOR TO CENTRE OF SIGN.



THG
KST GYM & SPA

PLANNING



UNIT 19, HITHER GREEN INDUSTRIAL ESTATE
CLEVEDON, NR BRISTOL, BS21 6XU
TEL: 01446 731 152
MAIL@LAKESIDE-SIGNS.COM
WWW.LAKESIDE-SIGNS.COM

REF: 8368 - REV 2 - 14/04/2022

COPYRIGHT :

THE ATTACHED DESIGNS AND ILLUSTRATIONS ARE INTENDED SOLELY FOR, AND SHOULD ONLY BE USED BY, THOSE TO WHOM THIS DESIGN SPECIFICATION IS ADDRESSED.



THE CONTENTS ARE STRICTLY PRIVATE AND CONFIDENTIAL.

ANY FORM OF REPRODUCTION, DISSEMINATION, COPYING, DISCLOSURE, MODIFICATION OR DISTRIBUTION IS STRICTLY PROHIBITED WITHOUT THE PRIOR WRITTEN CONSENT OF
LAKESIDE SIGNS LIMITED
(COMPANY NUMBER : 05752023)
WHOSE REGISTERED ADDRESS IS:
46-48 STATION ROAD STATION ROAD, LLANISHEN, CARDIFF, WALES, CF14 5LU


KING STREET TOWNHOUSE
(8-10 BOOTH STREET)

MASSEY CHAMBERS
(6 BOOTH STREET)

2 BOOTH STREET

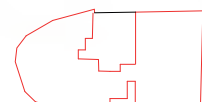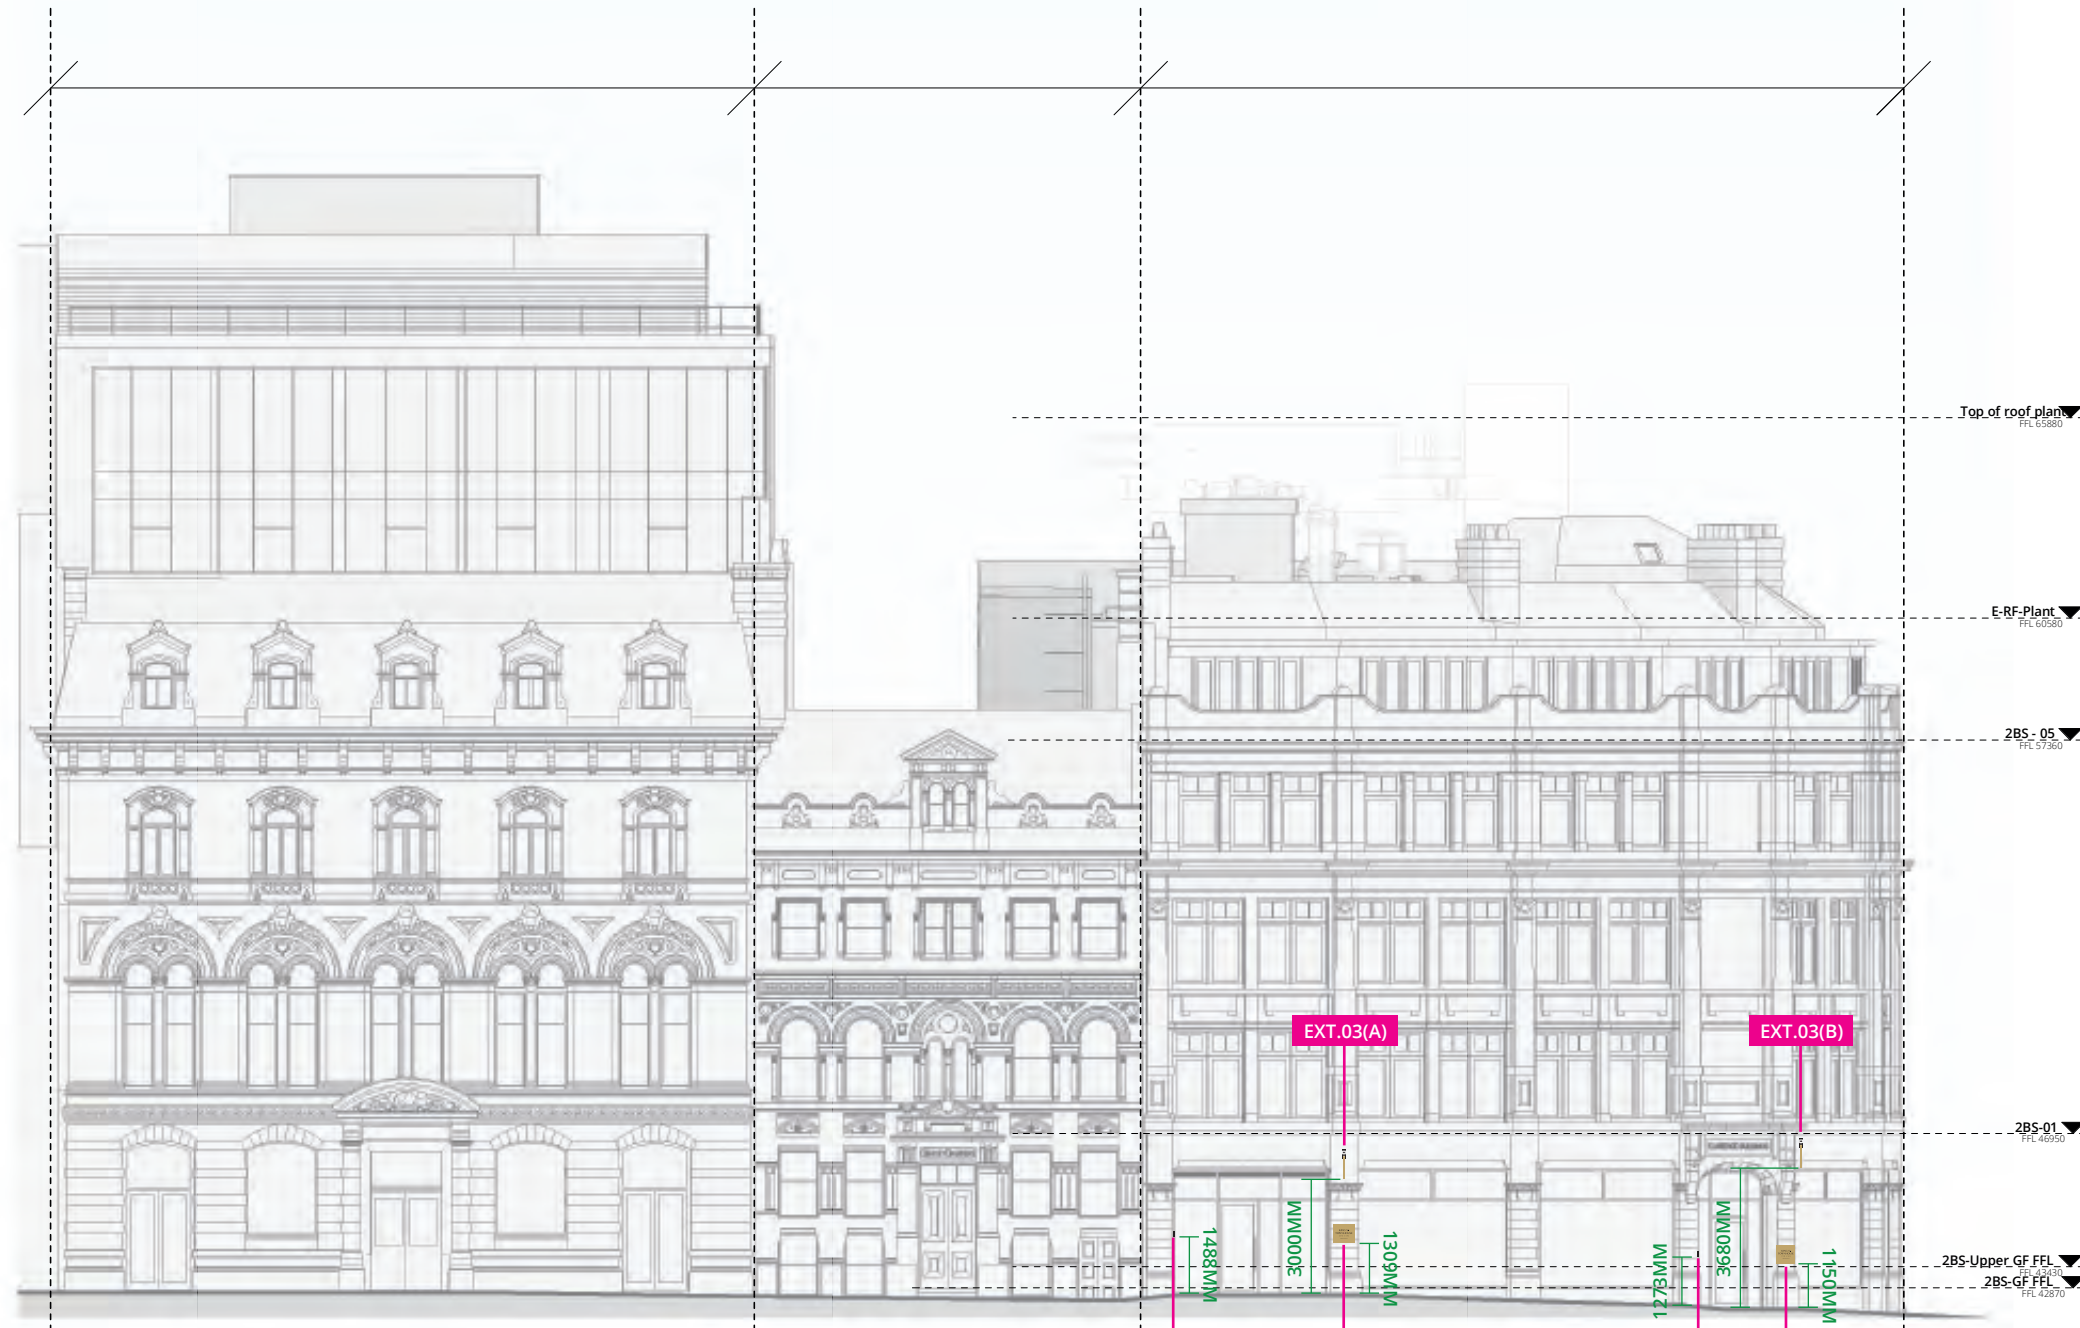

PLAN

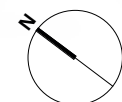

NORTH

0 2 4 6 8 10 12
SCALE 1: 200
m

THG
KST GYM & SPA

PLANNING



UNIT 19, HITHER GREEN INDUSTRIAL ESTATE
CLEVEDON, NR BRISTOL, BS21 6XU
TEL: 01446 731 152
MAIL@LAKESIDE-SIGNS.COM
WWW.LAKESIDE-SIGNS.COM

REF: 8368 - REV 2 - 14/04/2022

COPYRIGHT :

THE ATTACHED DESIGNS AND
ILLUSTRATIONS ARE INTENDED SOLELY FOR,
AND SHOULD ONLY BE USED BY,
THOSE TO WHOM THIS
DESIGN SPECIFICATION IS ADDRESSED.



**THE CONTENTS ARE STRICTLY
PRIVATE AND CONFIDENTIAL.**

ANY FORM OF REPRODUCTION,
DISSEMINATION, COPYING, DISCLOSURE,
MODIFICATION OR DISTRIBUTION IS
STRICTLY PROHIBITED WITHOUT THE
PRIOR WRITTEN CONSENT OF
LAKESIDE SIGNS LIMITED
(COMPANY NUMBER : 05752023)
WHOSE REGISTERED ADDRESS IS:
**46-48 STATION ROAD STATION ROAD,
LLANISHEN, CARDIFF, WALES, CF14 5LU**


2 BOOTH STREET

MASSEY CHAMBERS
(6 BOOTH STREET)

KING STREET TOWNHOUSE
(8-10 BOOTH STREET)

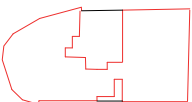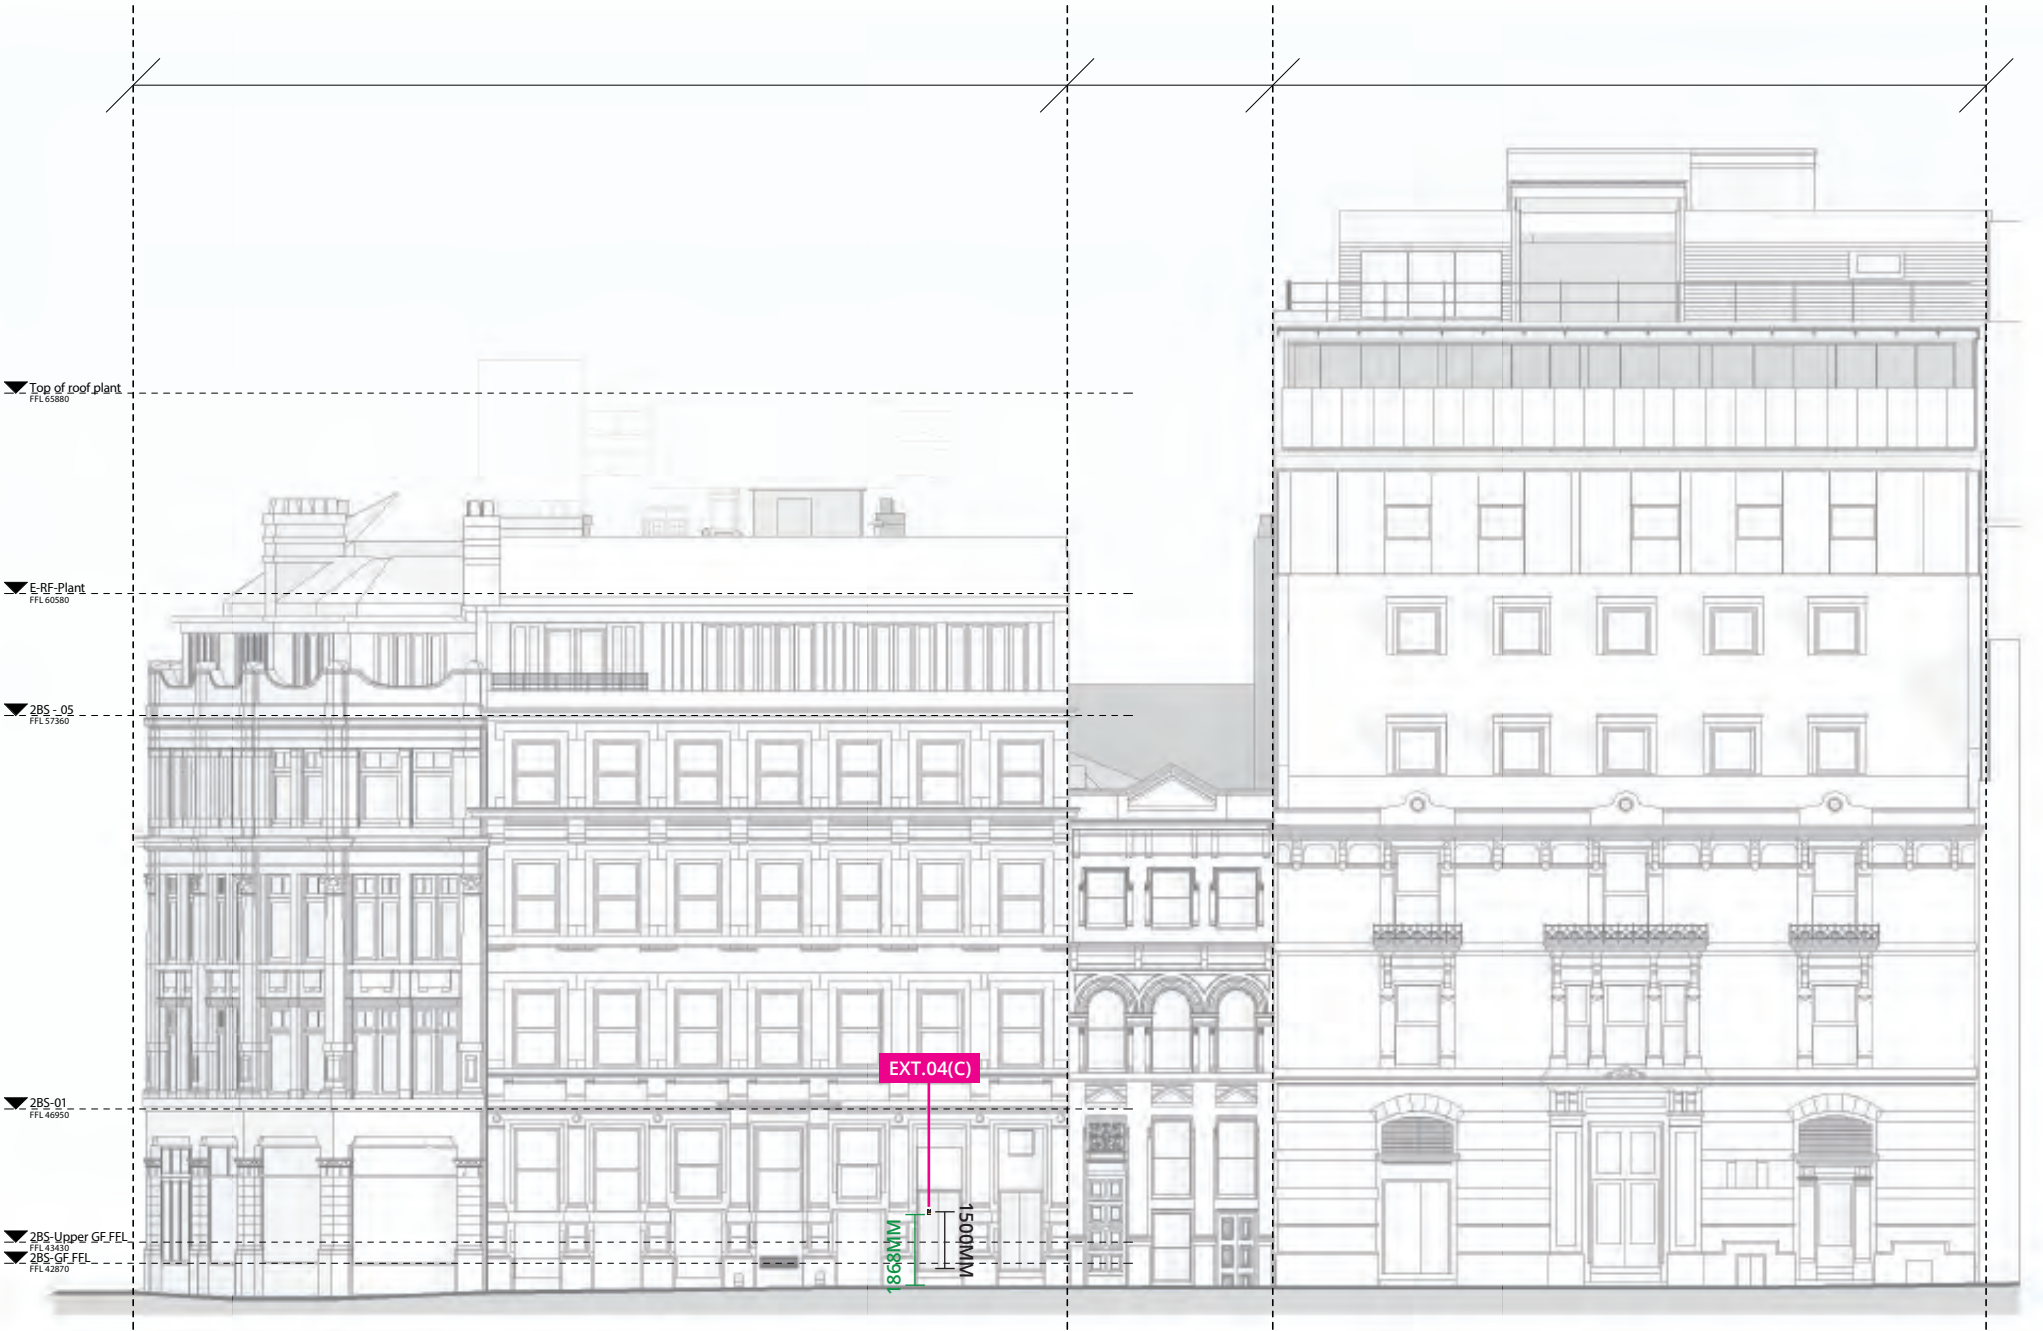

PLAN

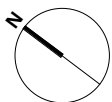

NORTH

0 2 4 6 8 10 12
SCALE 1: 200 m

THG
KST GYM & SPA

PLANNING



UNIT 19, HITHER GREEN INDUSTRIAL ESTATE
CLEVEDON, NR BRISTOL, BS21 6XU
TEL: 01446 731 152
MAIL@LAKESIDE-SIGNS.COM
WWW.LAKESIDE-SIGNS.COM

REF: 8368 - REV 2 - 14/04/2022

COPYRIGHT :

THE ATTACHED DESIGNS AND
ILLUSTRATIONS ARE INTENDED SOLELY FOR,
AND SHOULD ONLY BE USED BY,
THOSE TO WHOM THIS
DESIGN SPECIFICATION IS ADDRESSED.

**THE CONTENTS ARE STRICTLY
PRIVATE AND CONFIDENTIAL.**

ANY FORM OF REPRODUCTION,
DISSEMINATION, COPYING, DISCLOSURE,
MODIFICATION OR DISTRIBUTION IS
STRICTLY PROHIBITED WITHOUT THE
PRIOR WRITTEN CONSENT OF

LAKESIDE SIGNS LIMITED
(COMPANY NUMBER : 05752023)
WHOSE REGISTERED ADDRESS IS:
**46-48 STATION ROAD STATION ROAD,
LLANISHEN, CARDIFF, WALES, CF14 5LU**



UNIT 19, HITHER GREEN INDUSTRIAL ESTATE,
CLEVEDON, NR BRISTOL,
BS21 6XU

TEL: 01446 731 152
MAIL@LAKESIDE-SIGNS.COM
WWW.LAKESIDE-SIGNS.COM

REF: 8368 - REV 02 - 14/04/2022

COPYRIGHT :

THE ATTACHED DESIGNS AND ILLUSTRATIONS ARE INTENDED SOLELY FOR,
AND SHOULD ONLY BE USED BY, THOSE TO WHOM THIS
DESIGN SPECIFICATION IS ADDRESSED.

THE CONTENTS ARE STRICTLY PRIVATE AND CONFIDENTIAL.

ANY FORM OF REPRODUCTION, DISSEMINATION, COPYING, DISCLOSURE,
MODIFICATION OR DISTRIBUTION IS STRICTLY PROHIBITED WITHOUT THE
PRIOR WRITTEN CONSENT OF **LAKESIDE SIGNS LIMITED**

(COMPANY NUMBER : 05752023)

WHOSE REGISTERED ADDRESS IS:
**46-48 STATION ROAD STATION ROAD,
LLANISHEN, CARDIFF, WALES, CF14 5LU**