






FRONT ELEVATION

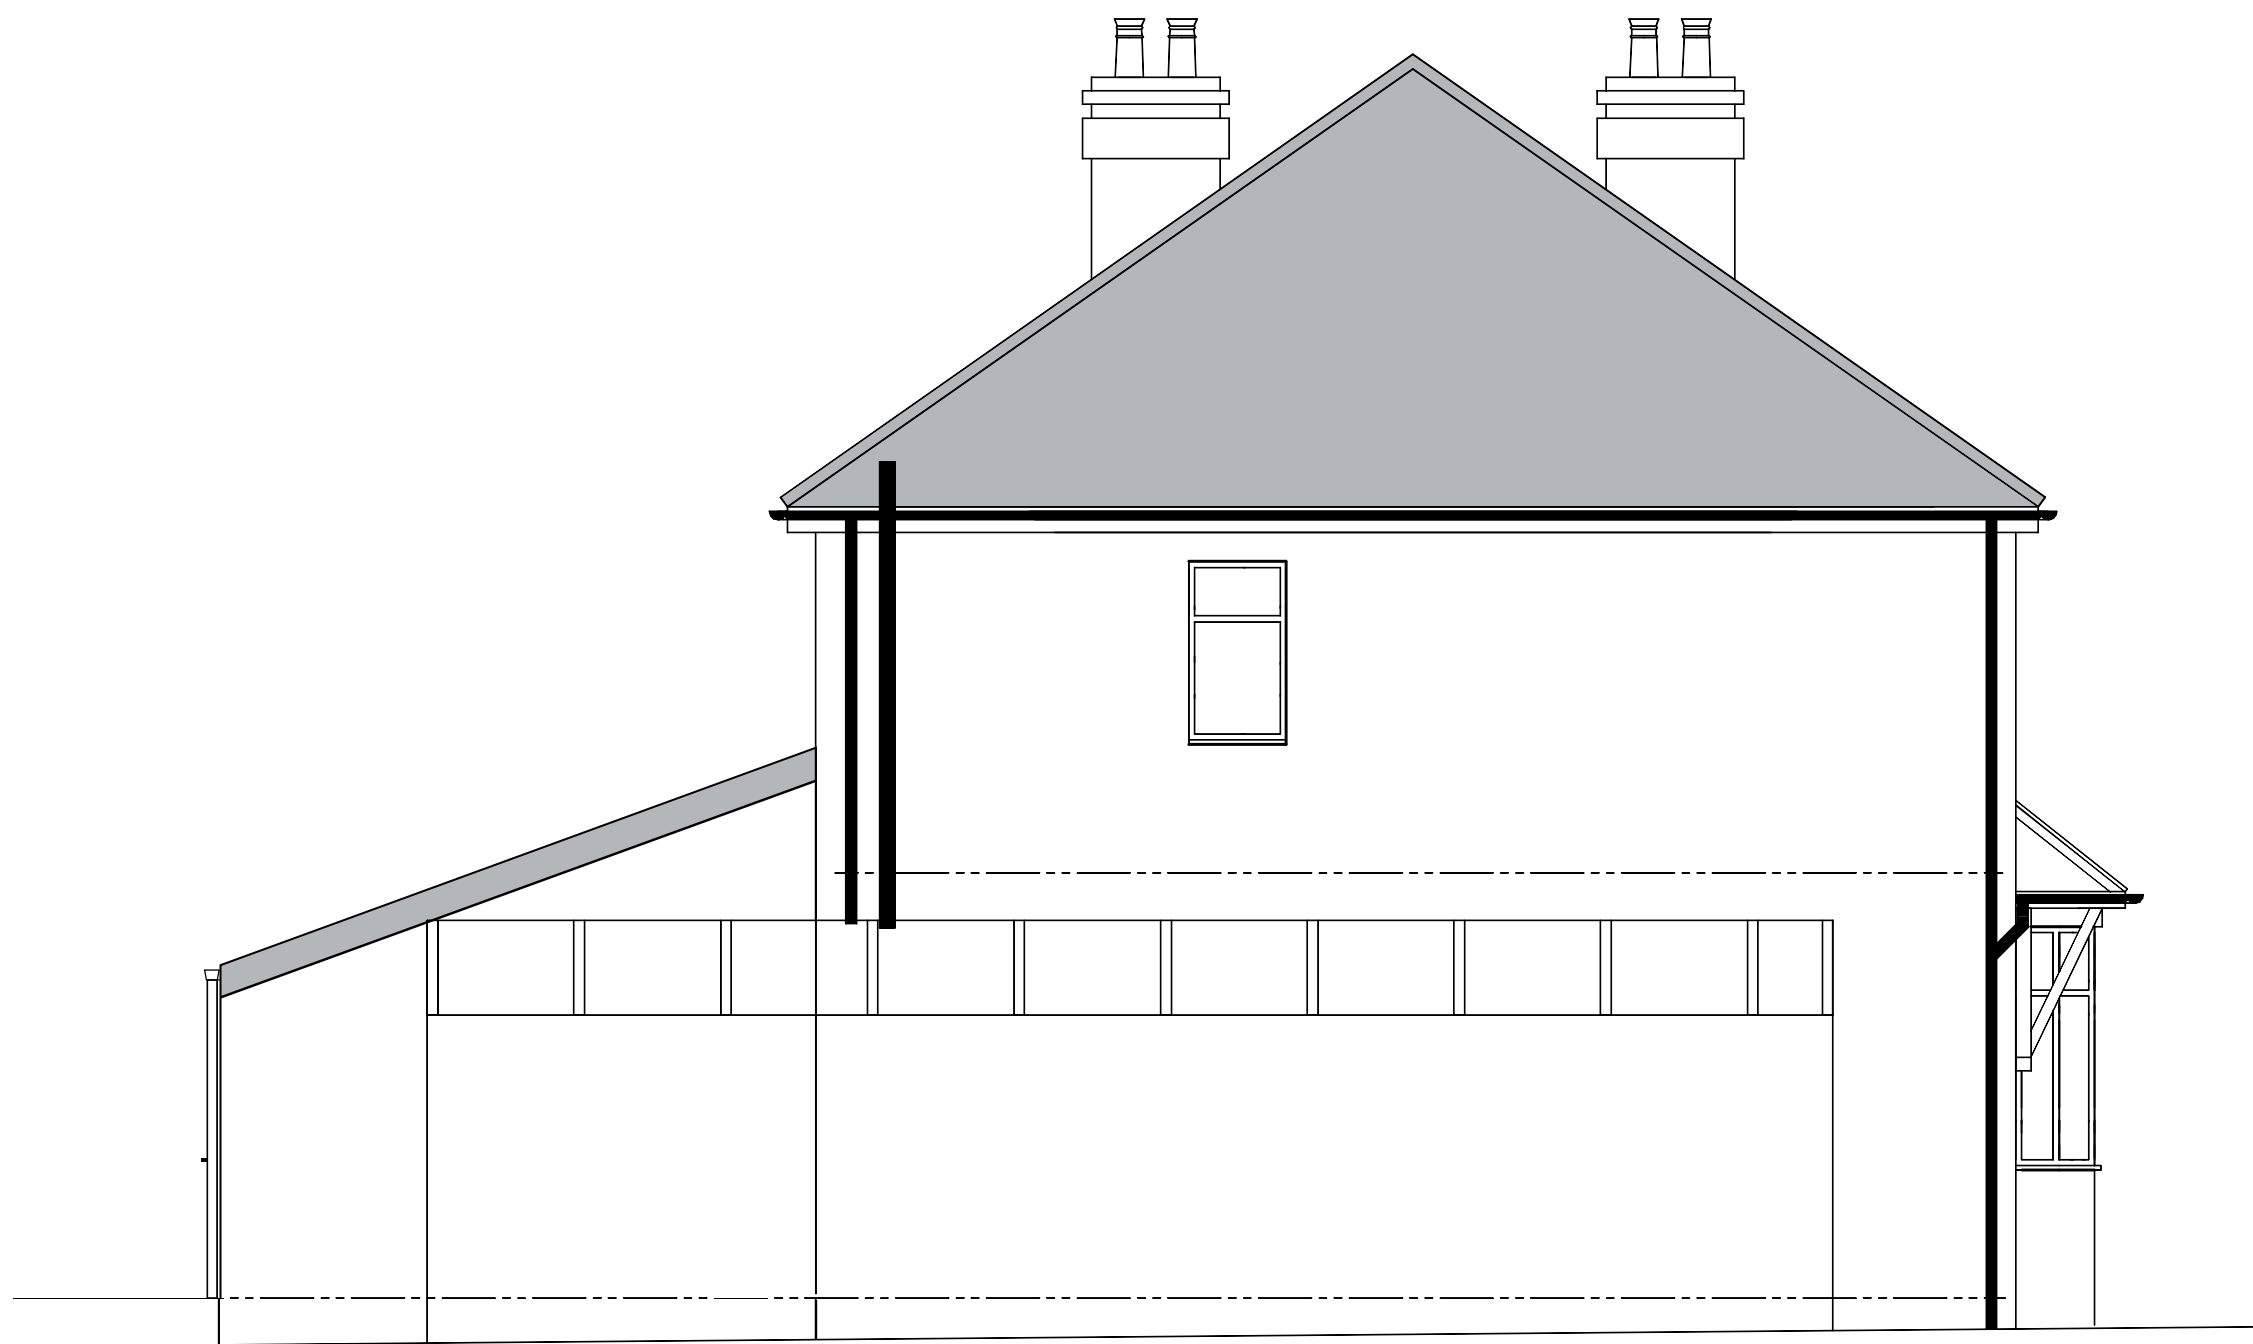


PROPOSED SIDE ELEVATION (VIEW FROM 10 ALDERMARY ROAD)

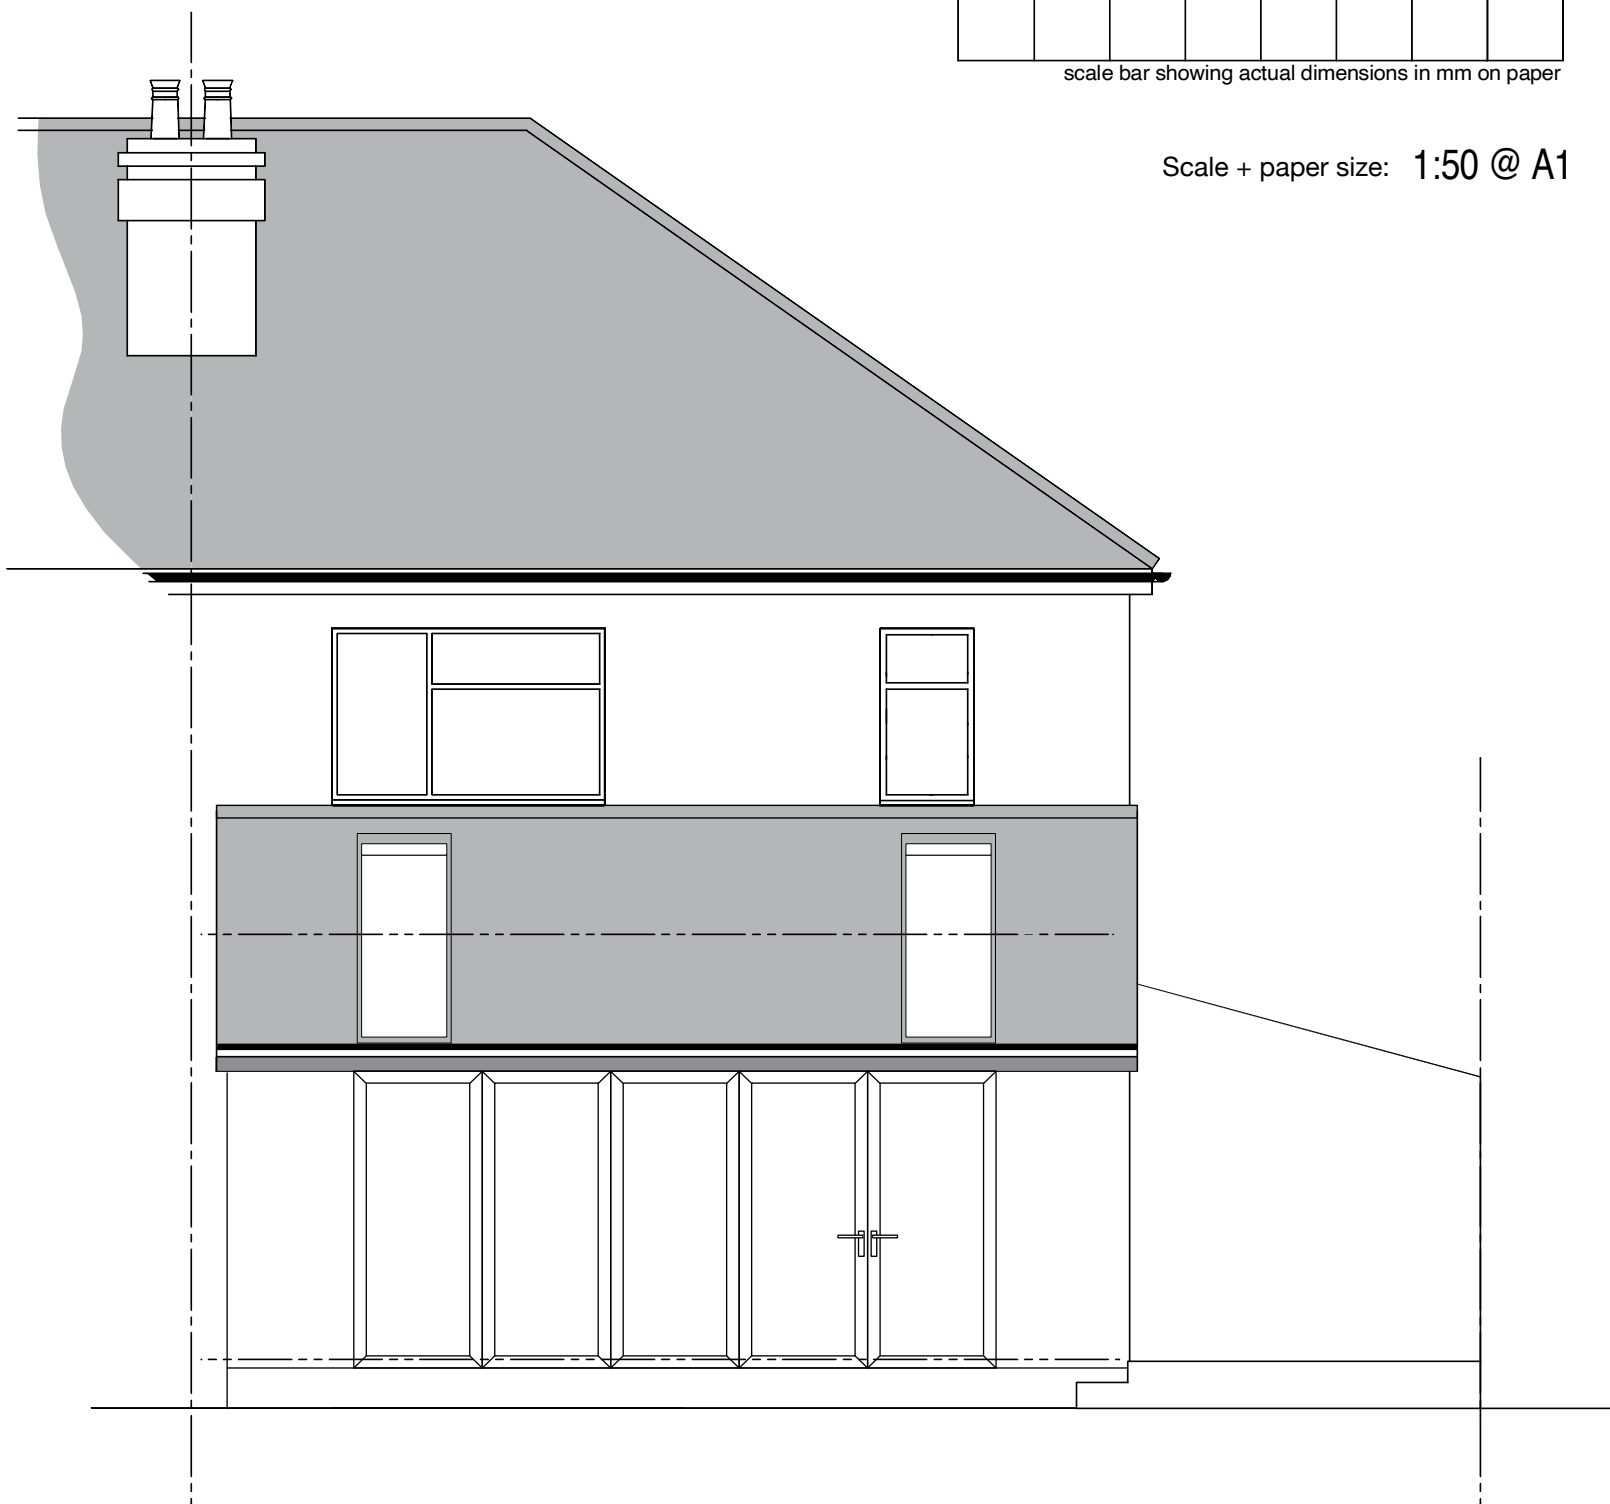

PROPOSED REAR ELEVATION

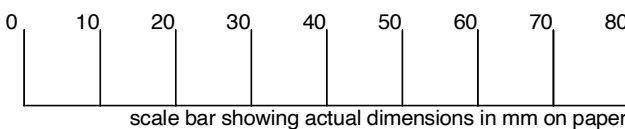

Scale + paper size: 1:50 @ A1

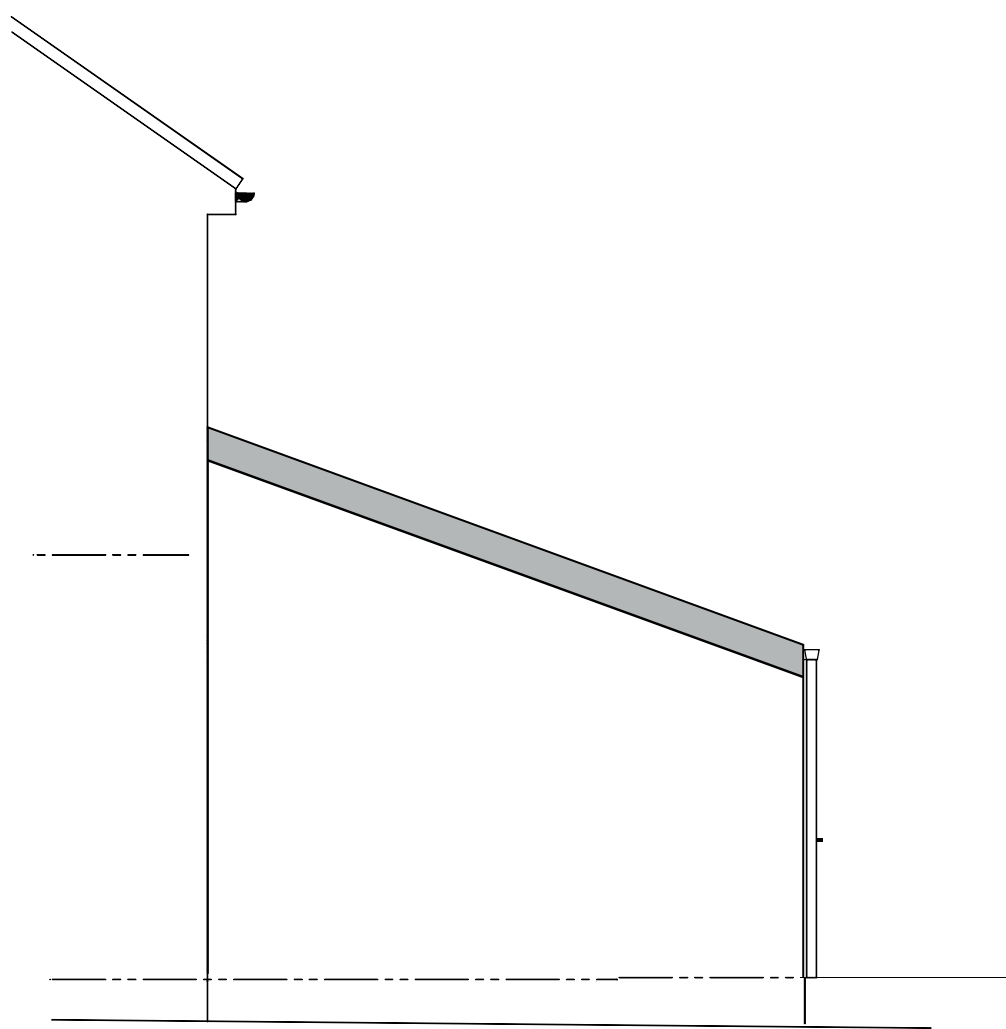

PROPOSED SIDE ELEVATION (VIEW FROM 6 ALDERMARY ROAD)