



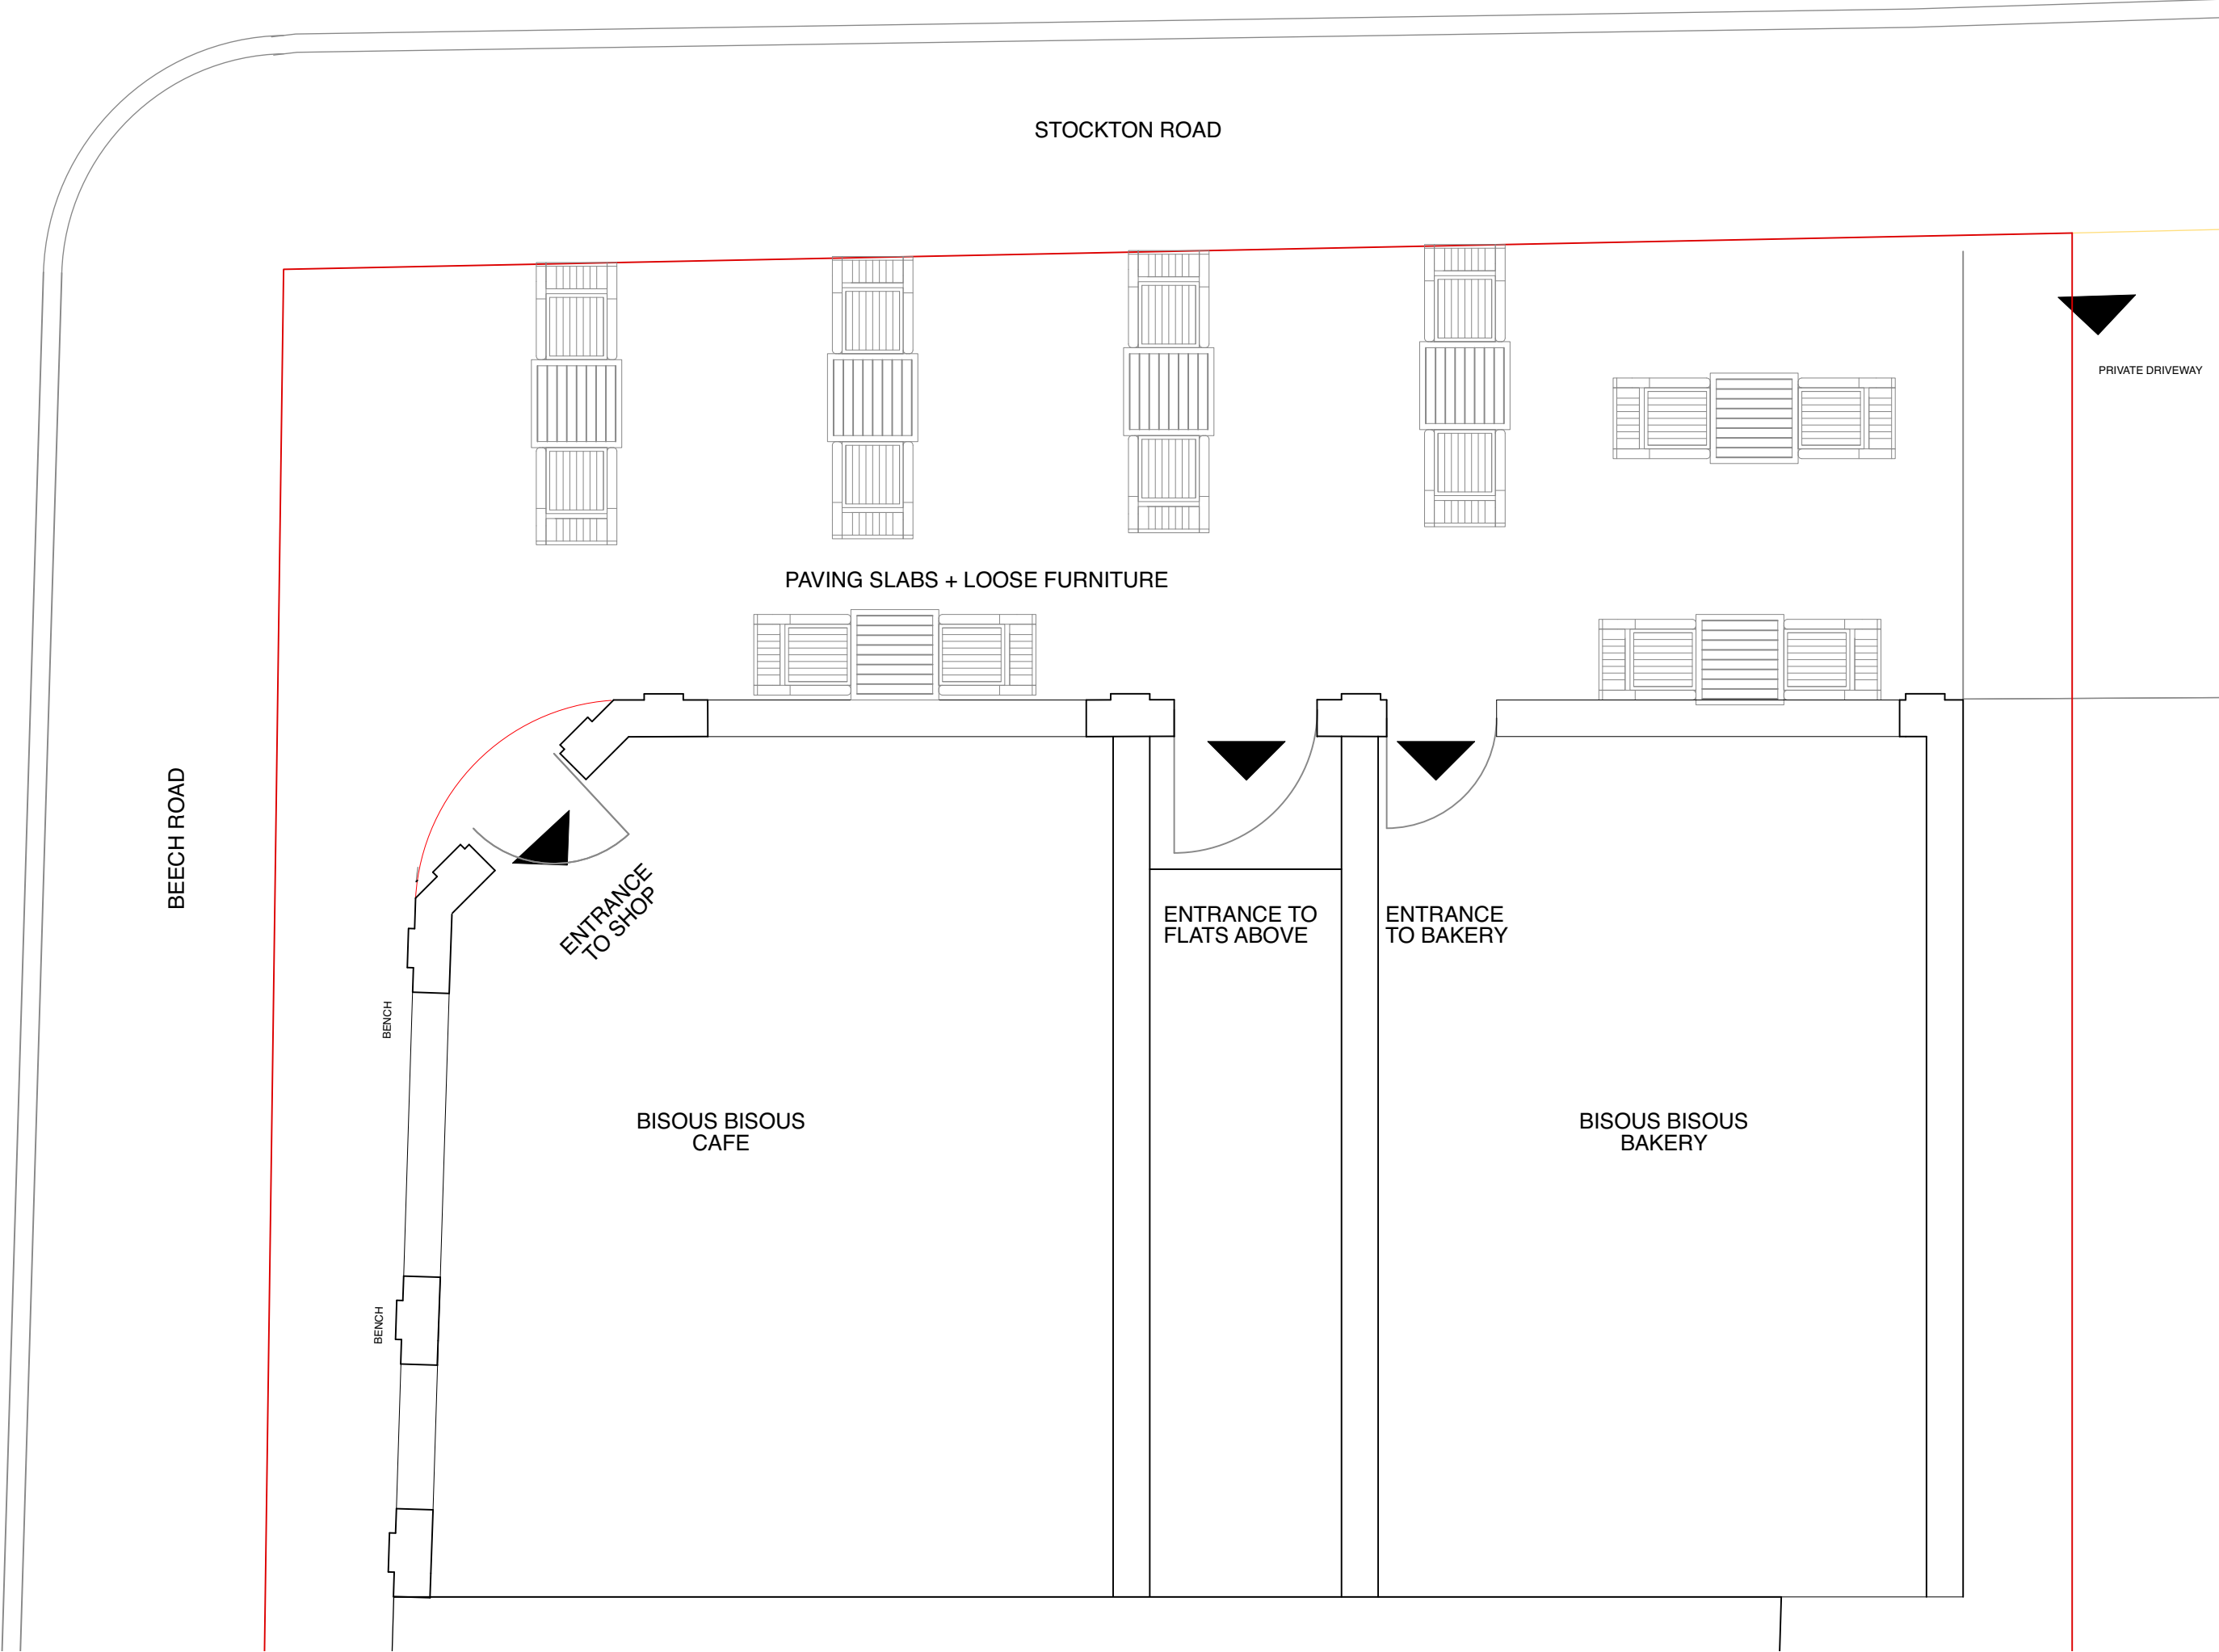

FOR INFORMATION ONLY

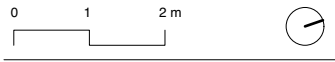



185


185

135

185mm steps to private residents and kitchen entrance


135mm step to main entrance

FOR INFORMATION ONLY

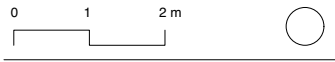



FOR INFORMATION ONLY

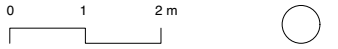

**EDITORIAL
STUDIO**

Drawing
Existing
Beech Road Elevation
Project
Bisous Bisous
Contact
post@editorialstudio.com

Scale
1:100 @ A4
1:50 @ A3

Date
02.03.22

Drawing No.
L05_02