


Proposed Front Wall and Gate
Scale: 1:100

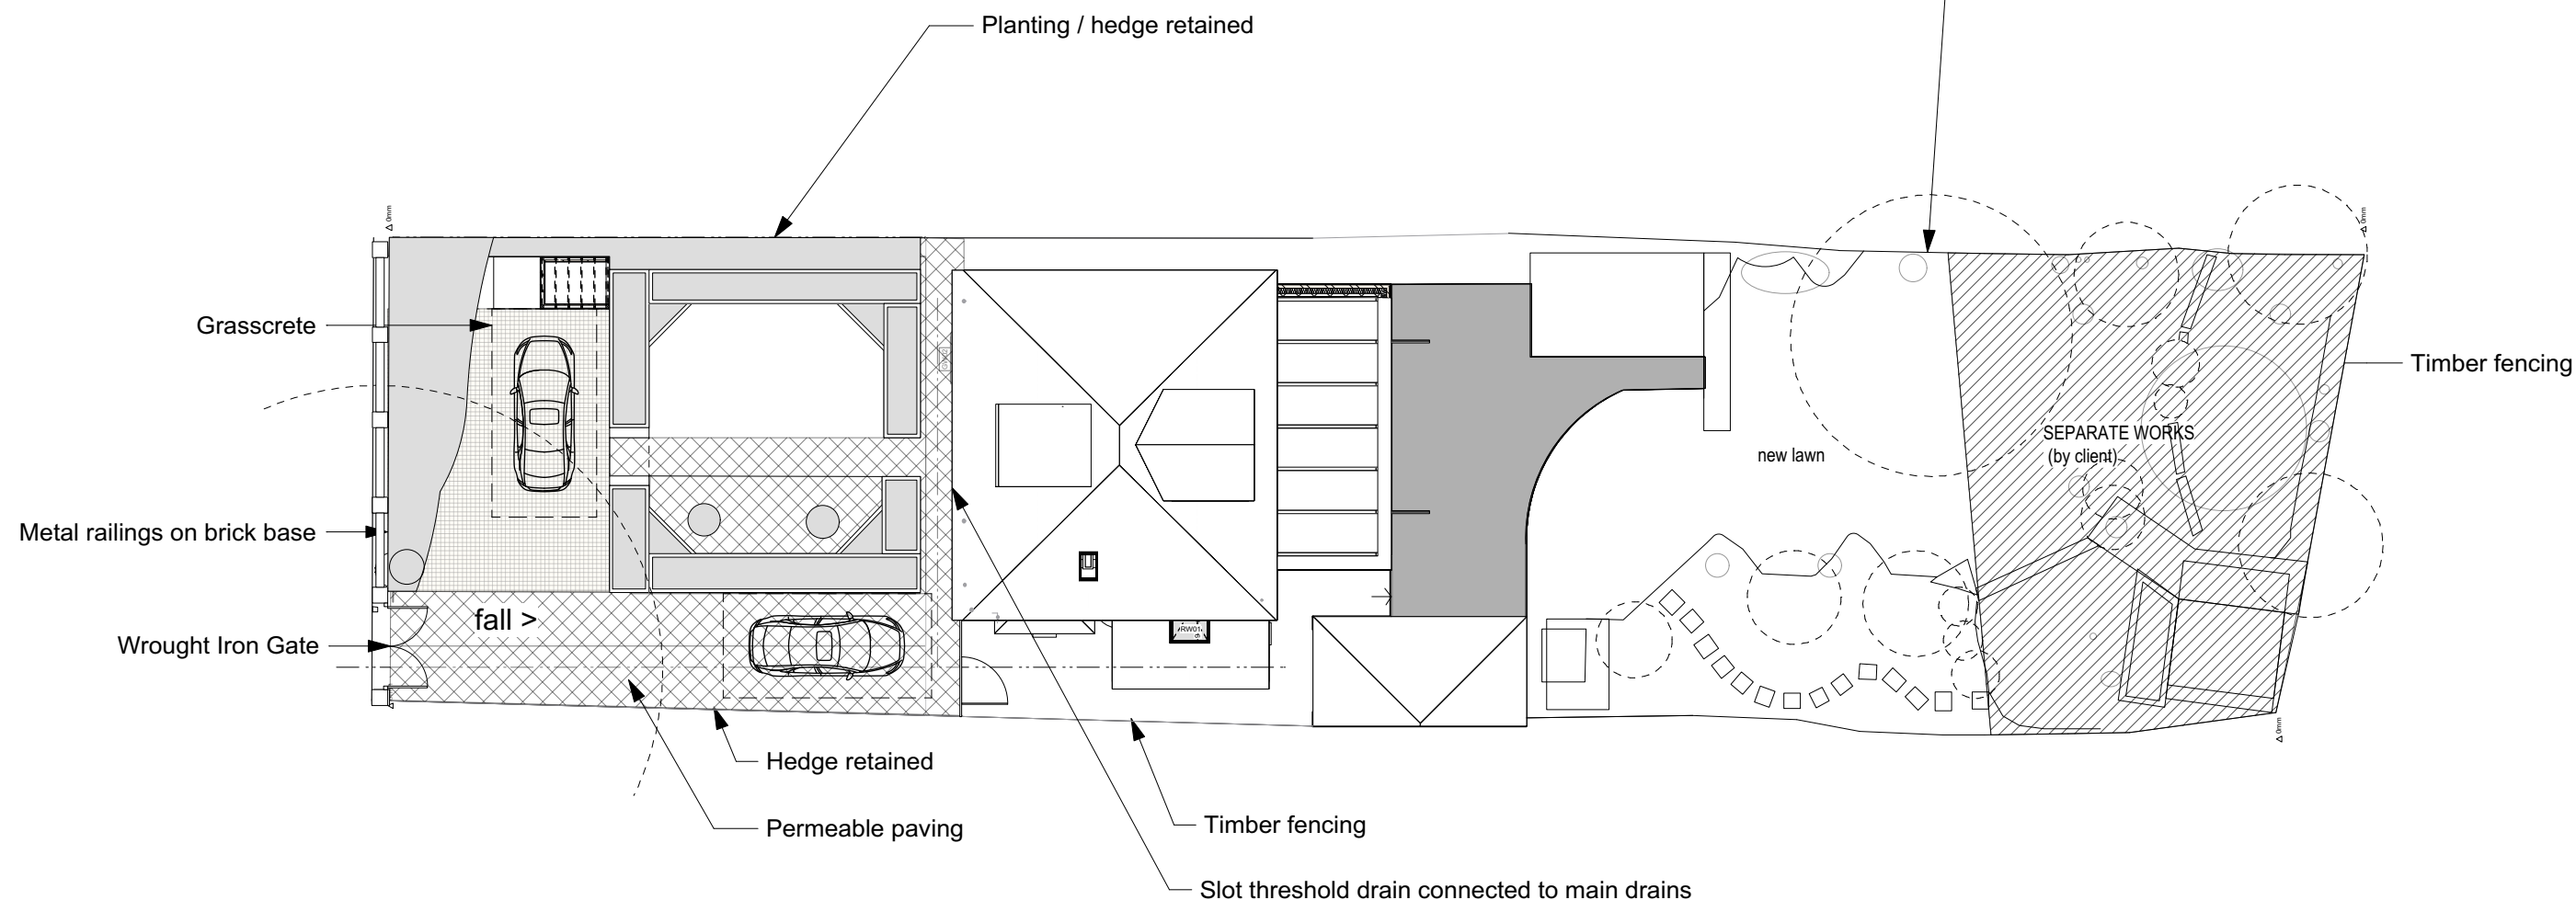

Proposed Boundary treatments and paving
Scale: 1:200

Rev.:	Date:	Dr. By:	Revisions:		
CONTRACT					
Loop Systems Limited Stretford Public Hall, Chester Road, Manchester, M32 0LG Tel: 0161 839 9613 Email: info@loopsystems.co.uk Web: www.loopsystems.co.uk					
Project ref:		Title:			
317		Armstrong House			
Drawing Title:					
Proposed Driveway and boundary treatments					
Scale:	Size:	Date:	Original by:	Drawing no.:	Rev.:
1:200	A3	01.04.22	JS	710	

Subject to all local authority & statutory approvals.
Do not scale from drawing. Work to figured dimensions.
Check all dimensions on site. In the event of any discrepancy refer query to architect.

(C) Copyright