
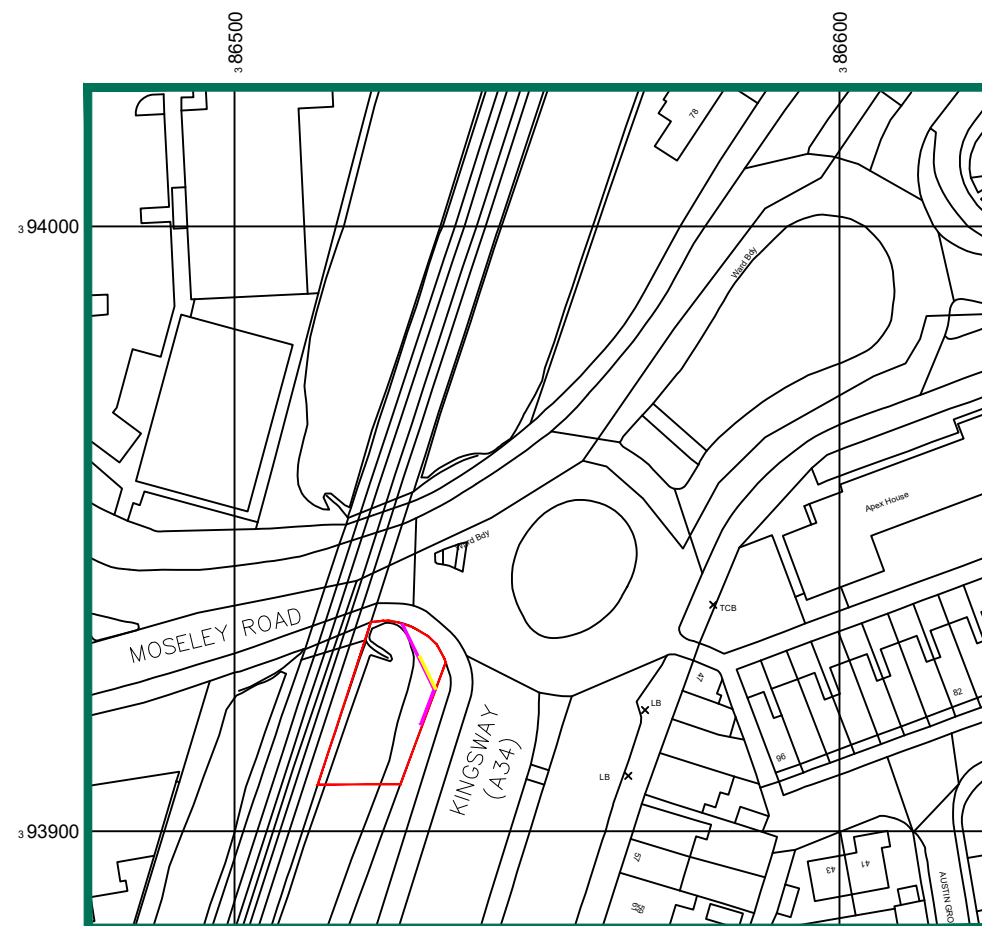




SITE PHOTOGRAPH

STREETVIEW LINK – <https://goo.gl/maps/r3FRo6BcZFWxkAeN7>

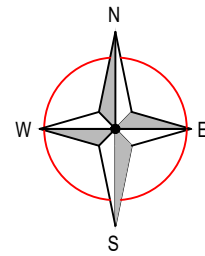

EXISTING 96 SIGN TO BE
REMOVED AND REPLACED
WITH PROPOSED D48 SIGN

EXISTING 48 SIGN TO BE
REMOVED AS PART OF
APPLICATION

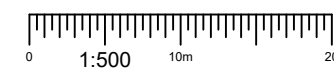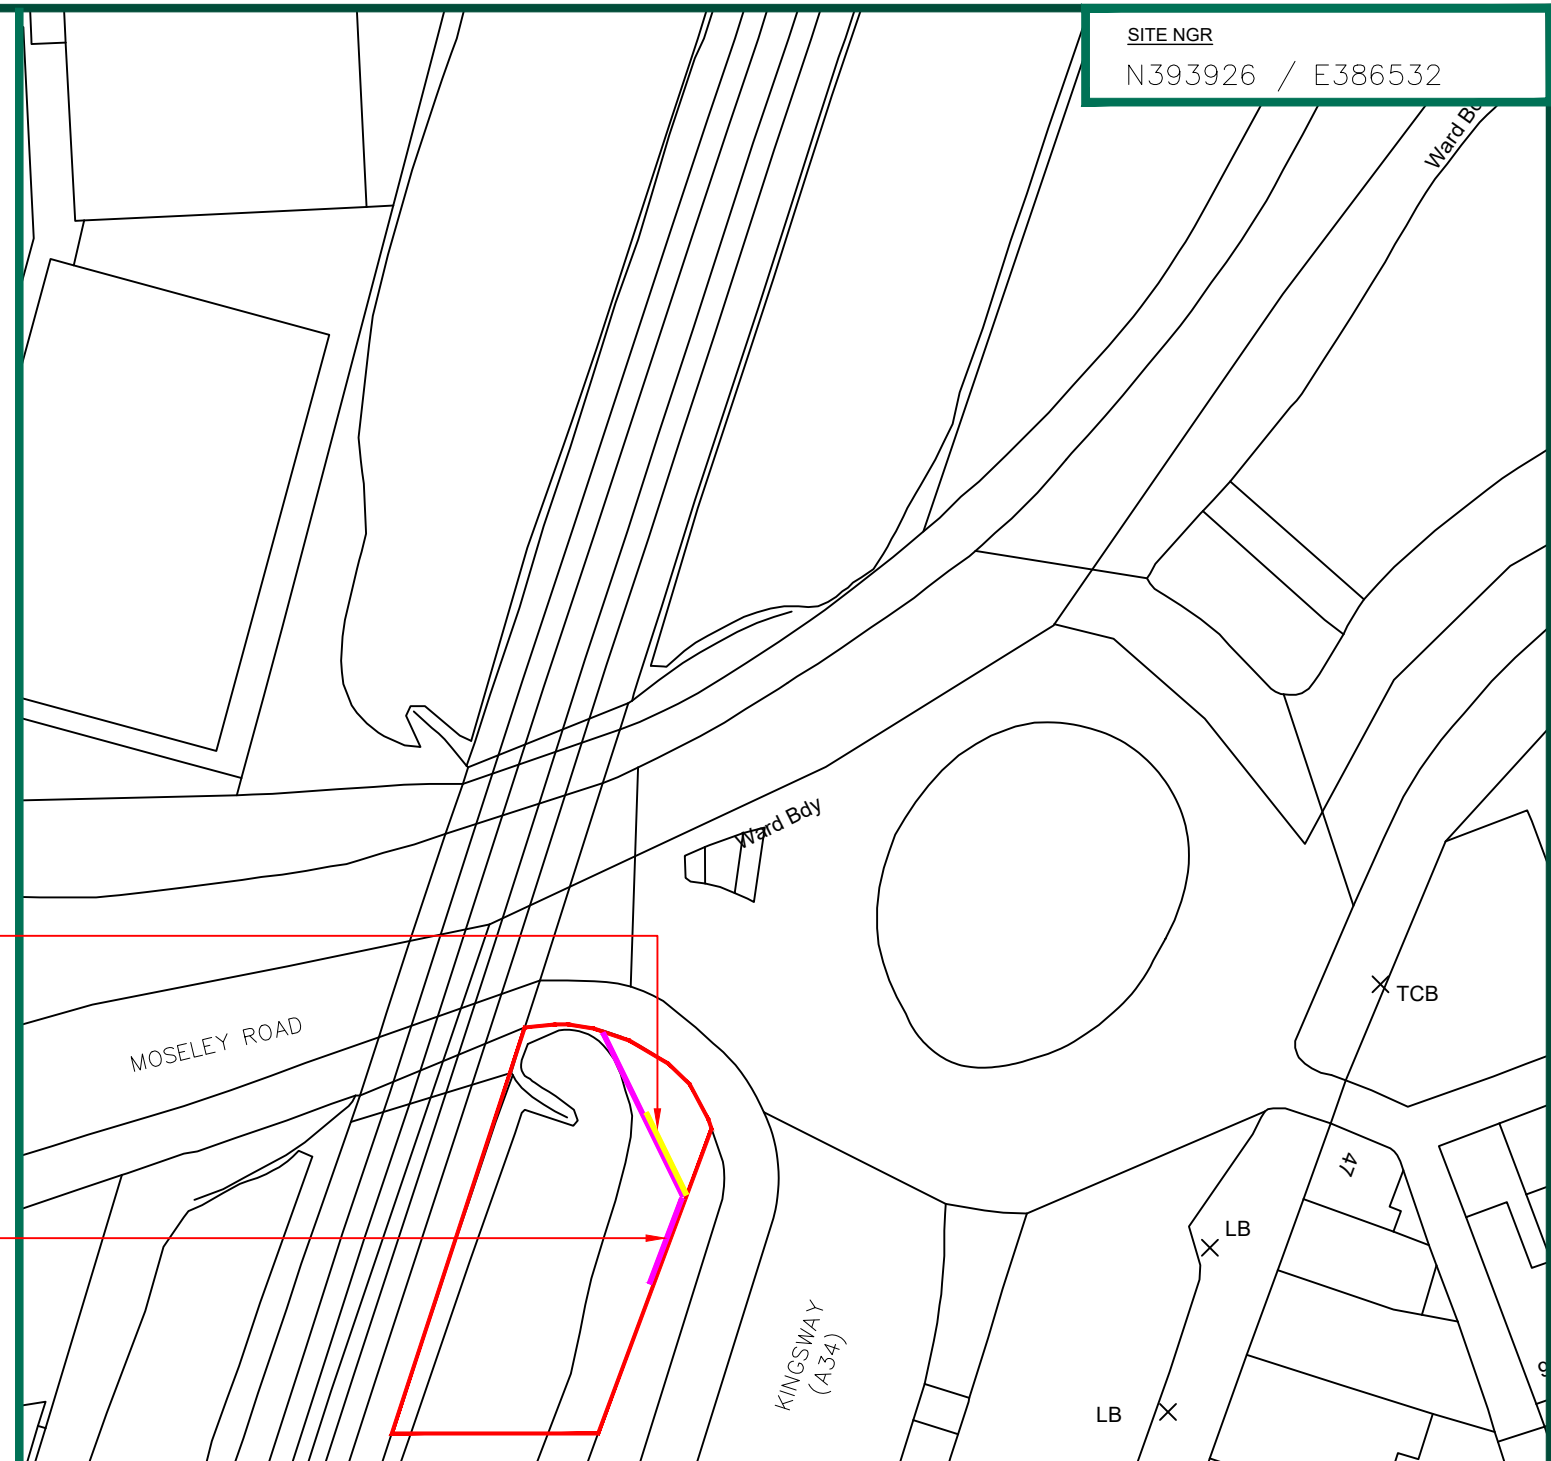


— SITE DEMISE LINE

EXISTING 48 & 96 -SHEET ADVERTISING HOARDING

UPGRADE OF 1No. 48-SHEET ADVERTISING HOARDING TO DIGITAL LED DISPLAY

					ADDRESS SIGNAGE REPLACEMENT AT ROUNDABOUT JUNCTION OF KINGSWAY & MOSELEY ROAD, MAULDETH ROAD, MANCHESTER, M19 2LL
B	EXISTING SIGN HEIGHTS AMENDED	NM	10.05.22	DCC	
A	FIRST ISSUE	PH	03.02.22	DCC	
REV	DESCRIPTION	BY	DATE	CHKD	
SCALE		DRAWN	CHECKED	APPROVED	TITLE SITE LOCATION PLAN
AS SHOWN		PH	DCC	PC	
DATE		DATE	DATE		DRAWING NUMBER YZ020301352201_001_B
03.02.22		03.02.22	03.02.22		

DESKTOP SURVEY CAVEAT
SITE INFORMATION HAS BEEN DERIVED FROM 3rd PARTY SOURCES
AS NECESSARY, ALTHOUGH BEST EFFORTS HAVE BEEN MADE TO
ENSURE THE DRAWING REPRESENT THE SITE FROM INFORMATION
AVAILABLE IT MUST BE UNDERSTOOD THAT THE FINAL SETTING OUT
ON SITE MAY VARY

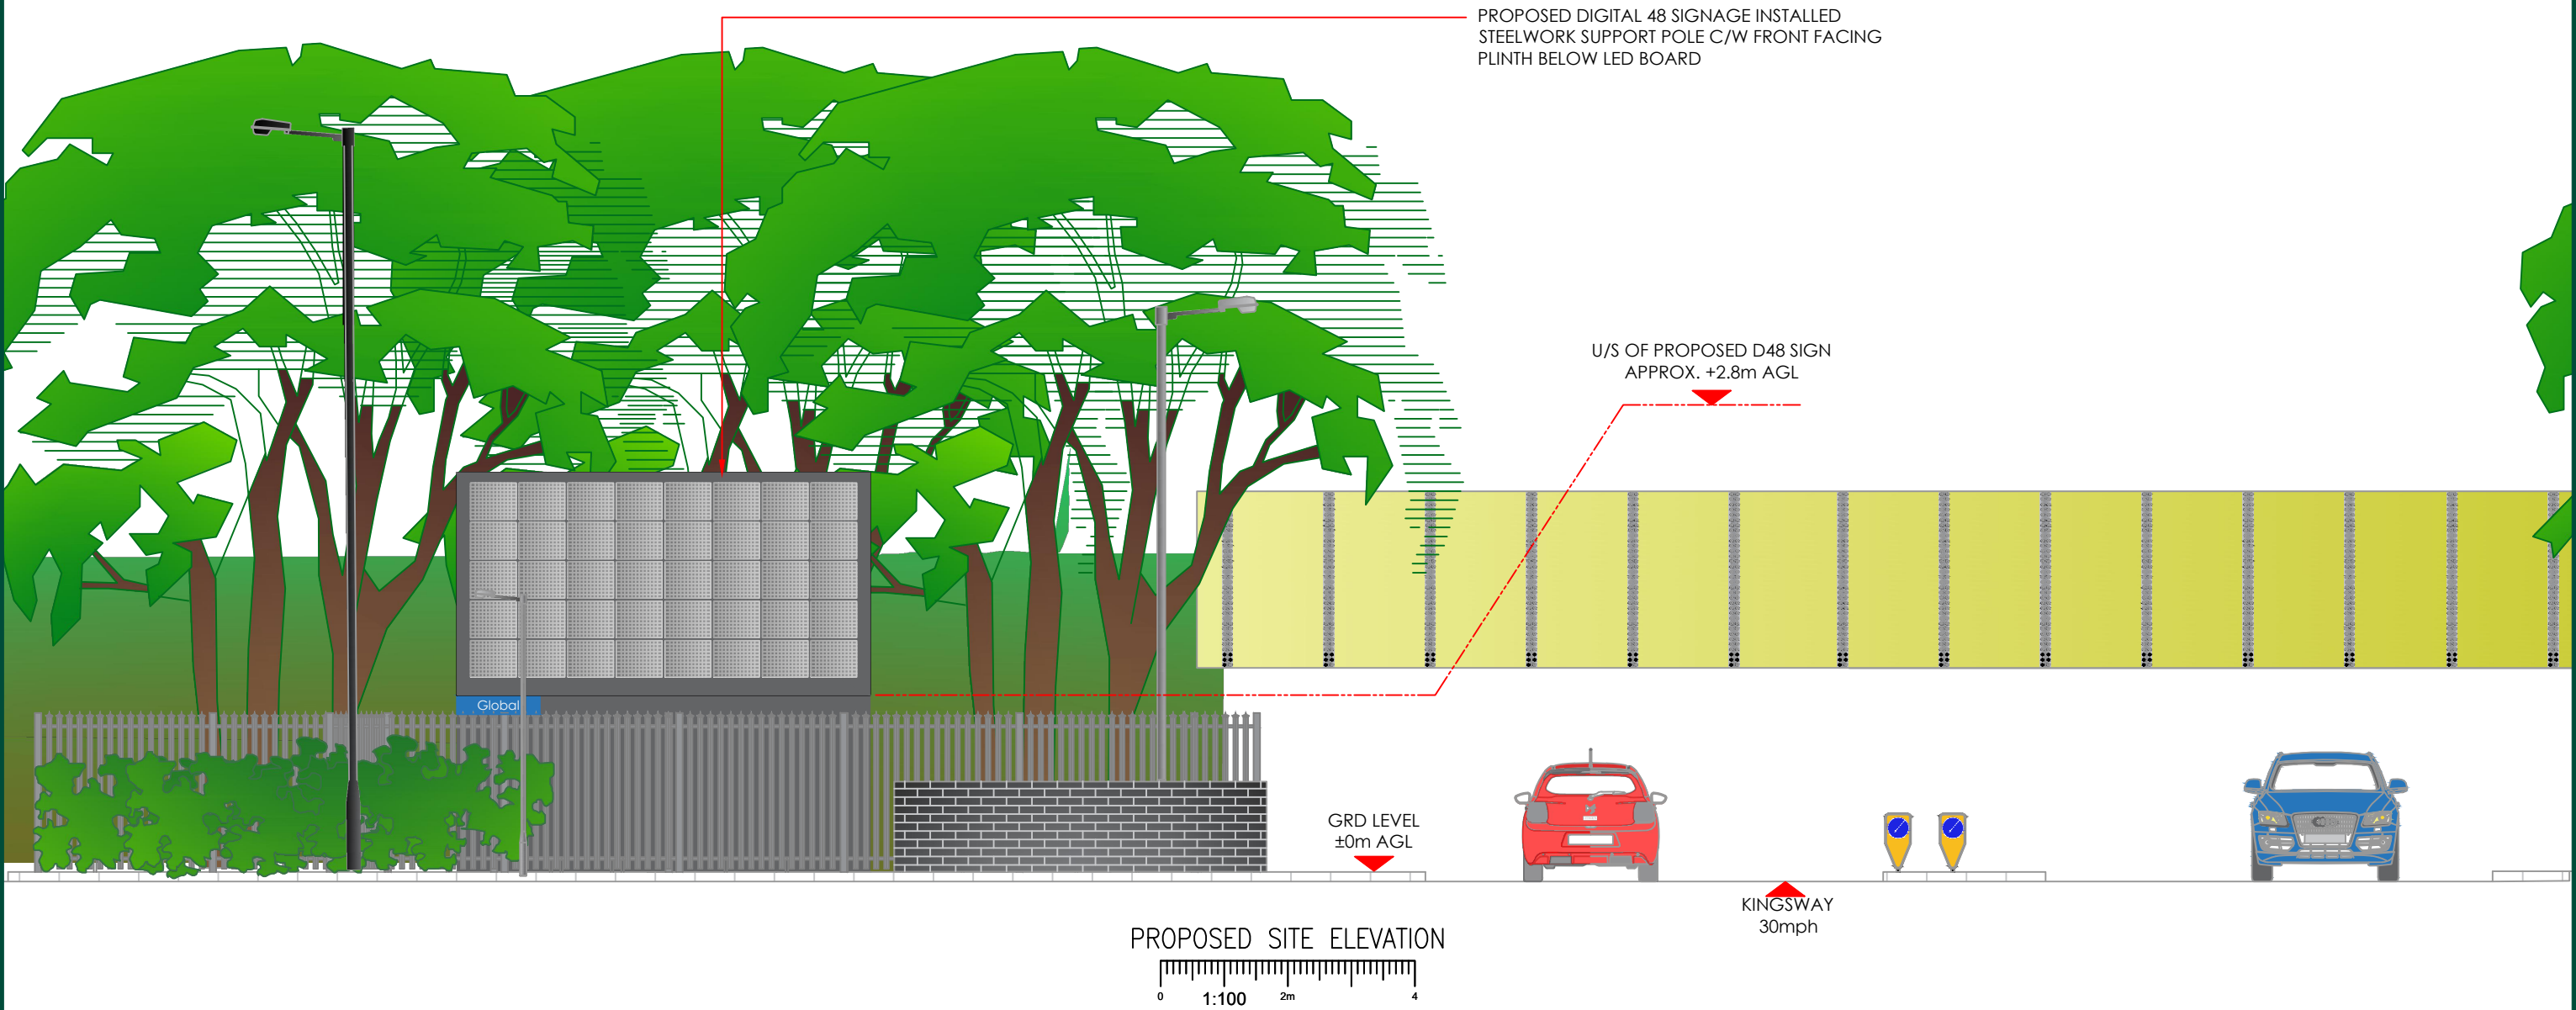

CLIENT






B	EXISTING SIGN HEIGHTS AMENDED	NM	10.05.22	DCC
A	FIRST ISSUE	PH	03.02.22	DCC
REV	DESCRIPTION	BY	DATE	CHKD
SCALE	DRAWN	CHECKED	APPROVED	
1:100	PH	DCC	PC	
	DATE 03.02.22	DATE 03.02.22	DATE 03.02.22	

ADDRESS
SIGNAGE REPLACEMENT AT ROUNDABOUT
JUNCTION OF KINGSWAY & MOSELEY ROAD,
MAULDETH ROAD, MANCHESTER, M19 2LL


TITLE
PROPOSED SITE ELEVATION

DRAWING NUMBER
YZ020301352201_003_B

DESKTOP SURVEY CAVEAT
SITE INFORMATION HAS BEEN DERIVED FROM 3rd PARTY SOURCES
OTHER SOURCES AS NECESSARY, ALTHOUGH BEST EFFORTS HAVE
BEEN MADE TO ENSURE THE DRAWING REPRESENT THE SITE FROM
INFORMATION AVAILABLE IT MUST BE UNDERSTOOD THAT THE
FINAL SETTING OUT ON SITE MAY VARY

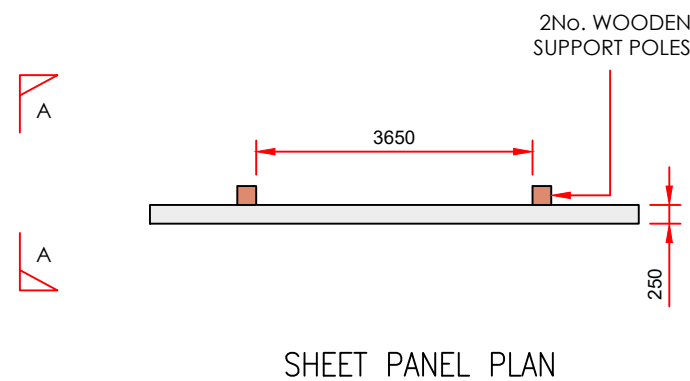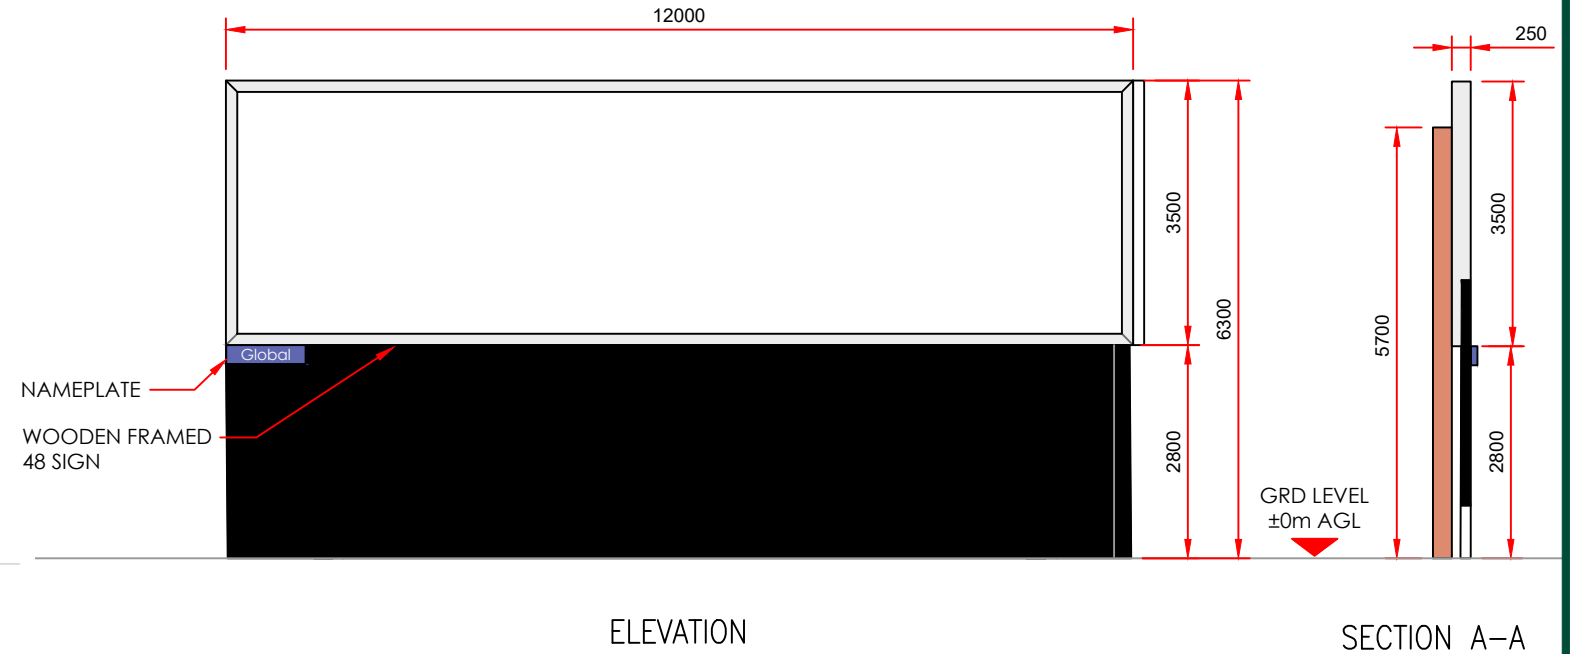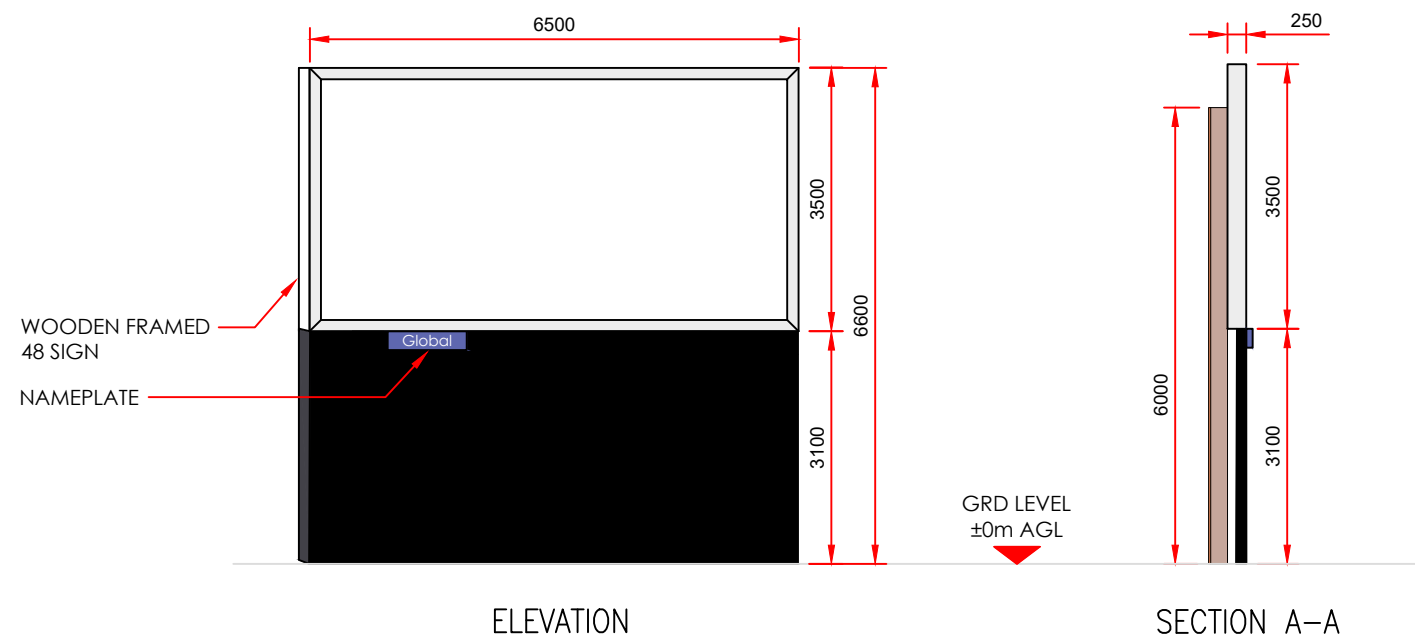

EXISTING SPECIFICATION – 48 SHEET PANEL
0 1:100 2m 4

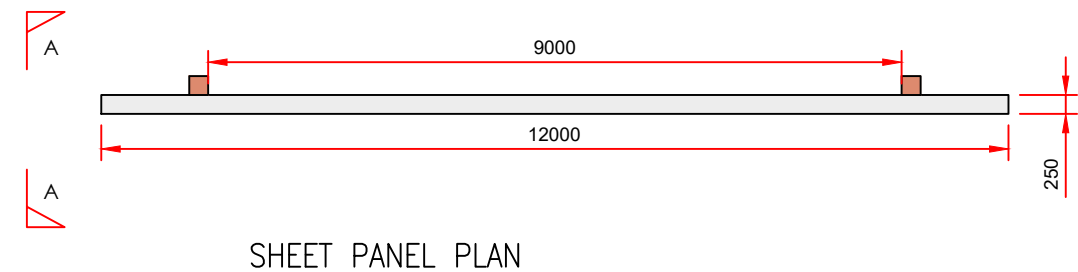

EXISTING SPECIFICATION – 96 SHEET PANEL
0 1:100 2m 4





CLIENT




					ADDRESS SIGNAGE REPLACEMENT AT ROUNDABOUT JUNCTION OF KINGSWAY & MOSELEY ROAD, MAULDETH ROAD, MANCHESTER, M19 2LL
B	EXISTING SIGN HEIGHTS AMENDED	NM	10.05.22	DCC	TITLE EXISTING SIGN SPECIFICATION
A	FIRST ISSUE	PH	03.02.22	DCC	
REV	DESCRIPTION	BY	DATE	CHKD	
SCALE 1:100		DRAWN PH DATE 03.02.22	CHECKED DCC DATE 03.02.22	APPROVED PC DATE 03.02.22	DRAWING NUMBER YZ020301352201_004_B

DESKTOP SURVEY CAVEAT
SITE INFORMATION HAS BEEN DERIVED FROM 3rd PARTY SOURCES
OTHER SOURCES AS NECESSARY, ALTHOUGH BEST EFFORTS HAVE
BEEN MADE TO ENSURE THE DRAWING REPRESENT THE SITE FROM
INFORMATION AVAILABLE IT MUST BE UNDERSTOOD THAT THE
FINAL SETTING OUT ON SITE MAY VARY

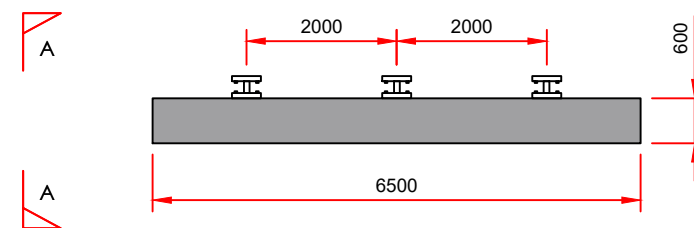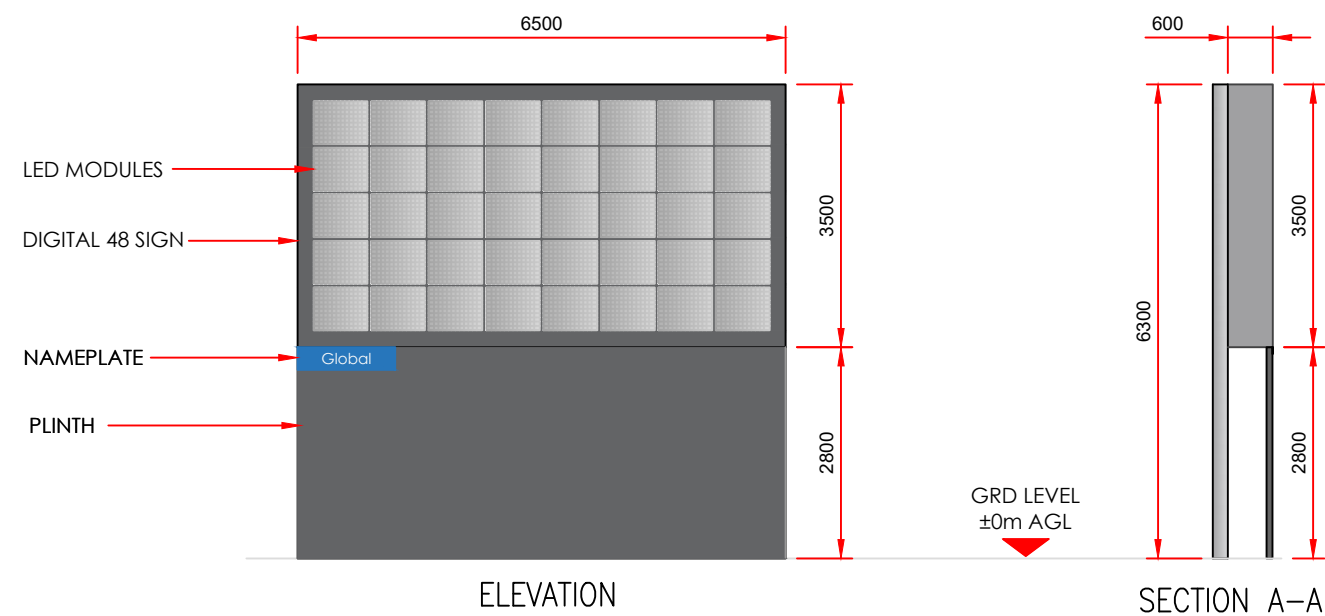

SHEET PANEL PLAN

PROPOSED SPECIFICATION – DIGITAL 48 SHEET PANEL

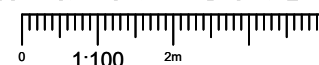

CLIENT



B	EXISTING SIGN HEIGHTS AMENDED	NM	10.05.22	DCC
A	FIRST ISSUE	PH	03.02.22	DCC
REV	DESCRIPTION	BY	DATE	CHKD
SCALE	DRAWN	CHECKED	APPROVED	
1:100	PH	DCC	PC	
	DATE	DATE	DATE	
	03.02.22	03.02.22	03.02.22	

ADDRESS
SIGNAGE REPLACEMENT AT ROUNDABOUT
JUNCTION OF KINGSWAY & MOSELEY ROAD,
MAULDETH ROAD, MANCHESTER, M19 2LL

TITLE
PROPOSED SIGN SPECIFICATION

DRAWING NUMBER
YZ020301352201_004_B



EXISTING SITE VIEW



PROPOSED SITE VIEW







CLIENT



					ADDRESS SIGNAGE REPLACEMENT AT ROUNDABOUT JUNCTION OF KINGSWAY & MOSELEY ROAD, MAULDETH ROAD, MANCHESTER, M19 2LL
B	EXISTING SIGN HEIGHTS AMENDED	NM	10.05.22	DCC	TITLE PHOTO MONTAGE
A	FIRST ISSUE	PH	03.02.22	DCC	
REV	DESCRIPTION	BY	DATE	CHKD	DRAWING NUMBER YZ020301352201_005_B
SCALE	DRAWN	CHECKED	APPROVED		
N.T.S	PH DATE 03.02.22	DCC DATE 03.02.22	PC DATE 03.02.22		