


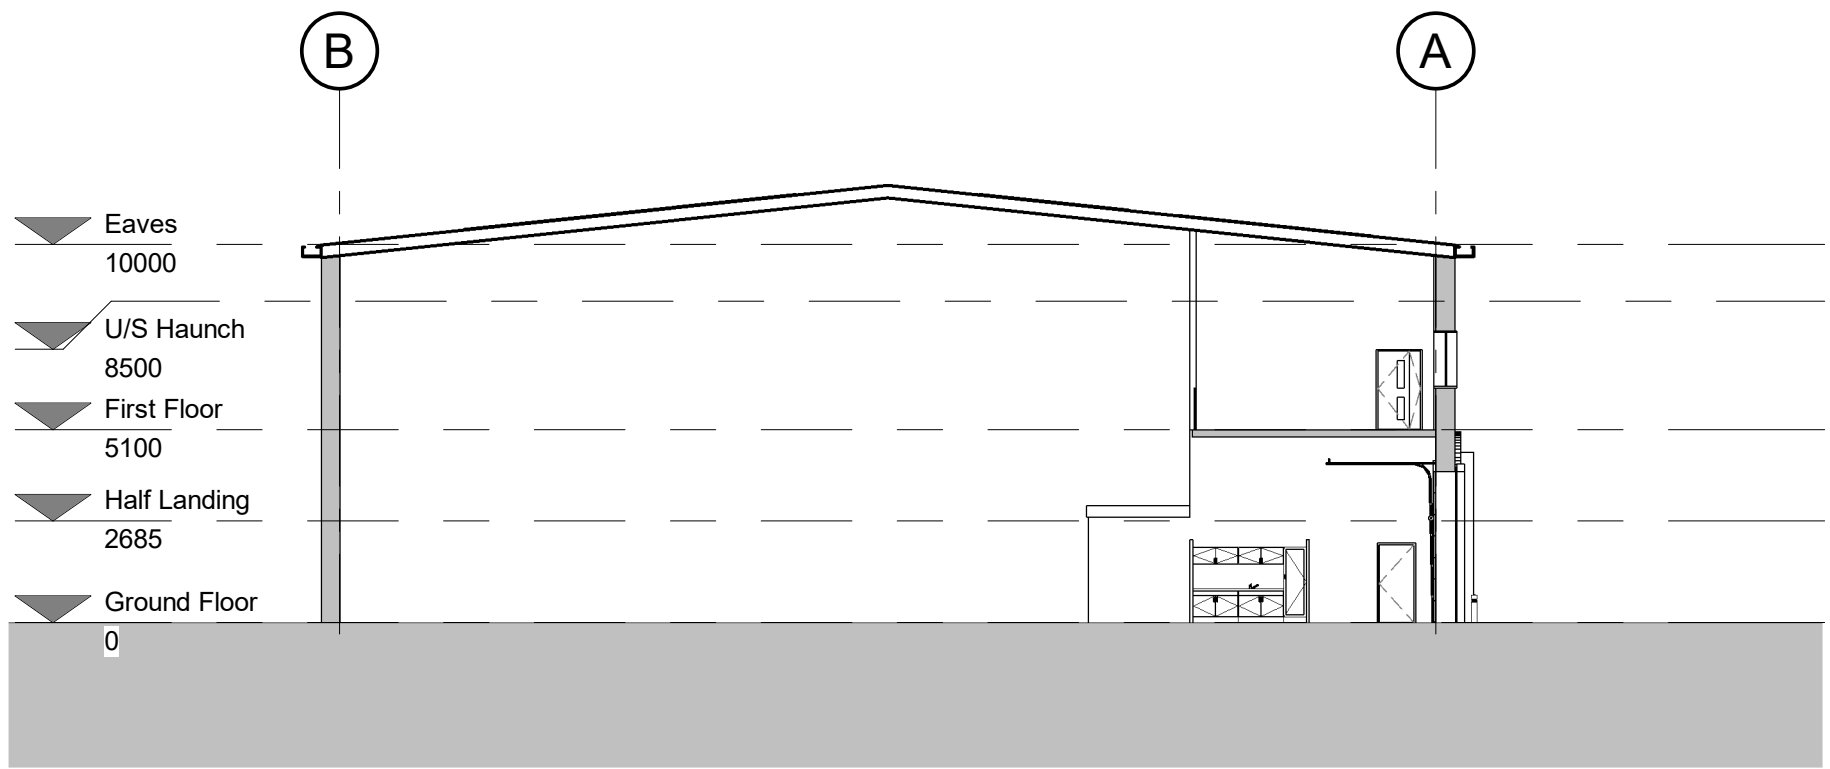

Section AA
1 : 200



Section BB
1 : 200

General Notes

Do not scale from this drawing. Only work to written dimensions.

All site dimensions shall be verified by the Contractor on site prior to commencing any works.

This drawing is the property of Fletcher-Rae (UK) Limited (t/s Fletcher-Rae) and copyright is reserved by them. The drawing is not to be copied or disclosed by or to any unauthorised persons without the prior written consent of Fletcher-Rae (UK) Limited.

PLANNING

Rev.	Description	Date	ISS	APP
------	-------------	------	-----	-----

Scale
Status
Drawn By
Checked By
Date

1 : 200 @ A1
Planning
NP
Checker
January 2022

Client:

Kier Property

Project:

**Elizabeth Street, Cheetham Hill
Manchester**

Sheet Name:

Units 4-8

Proposed Sections

Project No. Orig. Zone Level Type Role Cls Dwg No. Rev
21039-FRA-04-ZZ-DR-A-20-3005-P1

fletcher|rae
Architects | Master Planners | Designers

Hill Quays, 5 Jordan Street, Manchester, M15 4PY

t +44 (0) 161 242 1140
f +44 (0) 161 242 1141
w www.fletcher-rae.com
e info@fletcher-rae.com