



| Revision | Date | By | Chk. |
|----------|------|----|------|
|          |      |    |      |

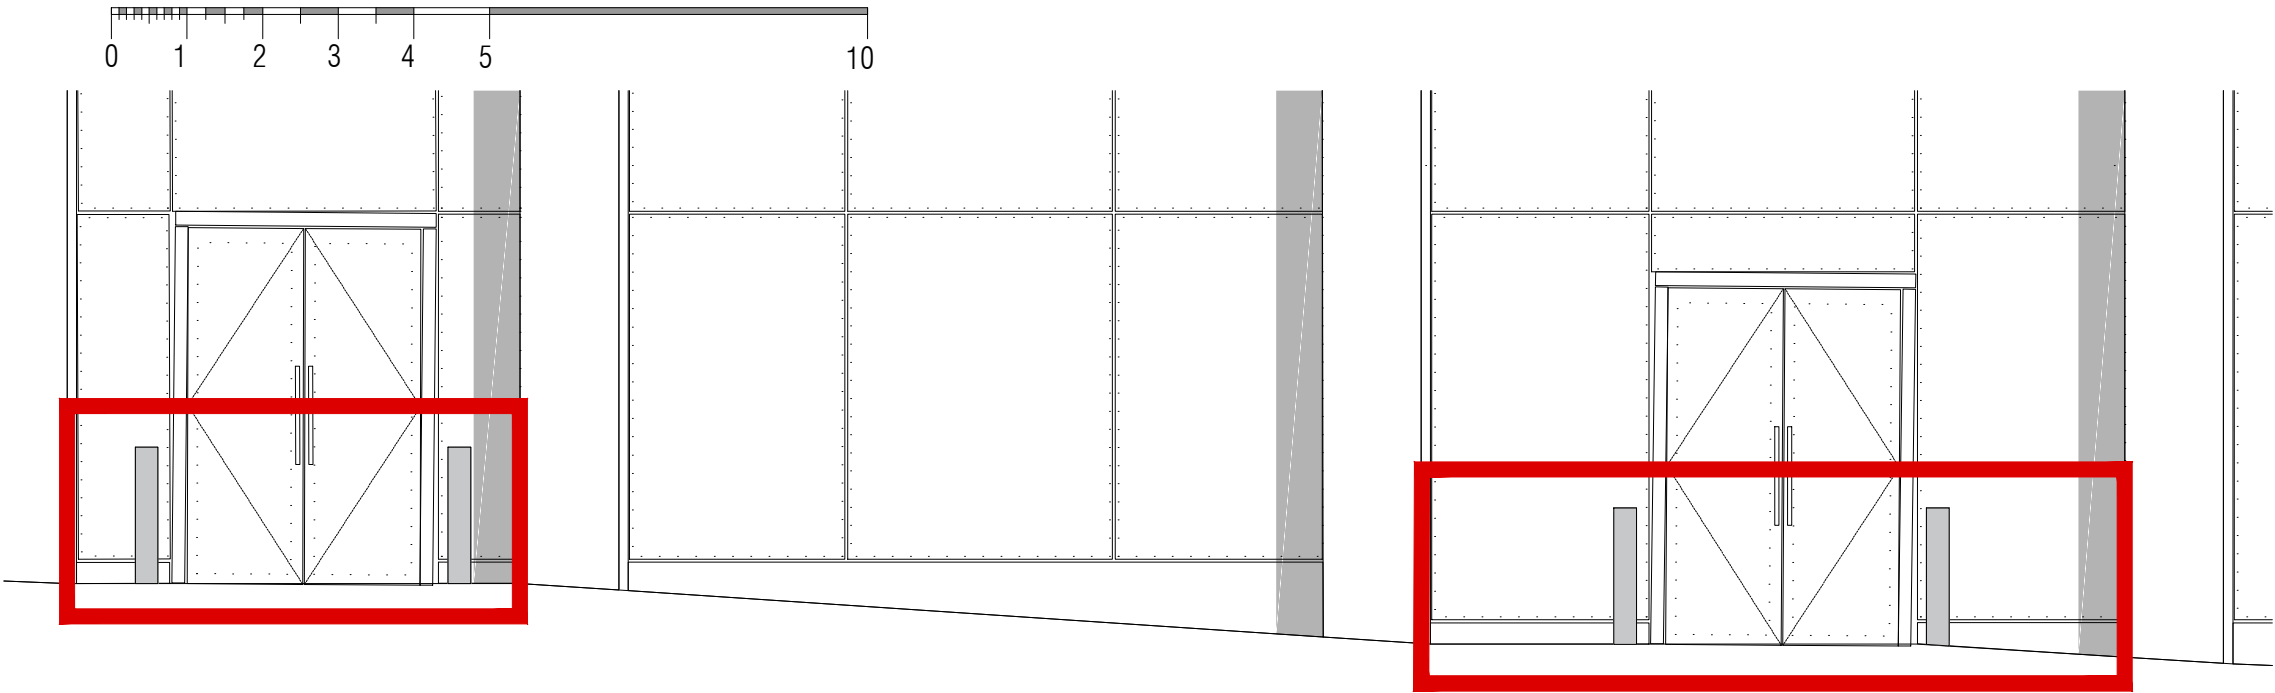

EXISTING PRINCESS STREET ELEVATION 1:50 @ A3



EXISTING PRINCESS STREET ELEVATION 1:50 @ A3

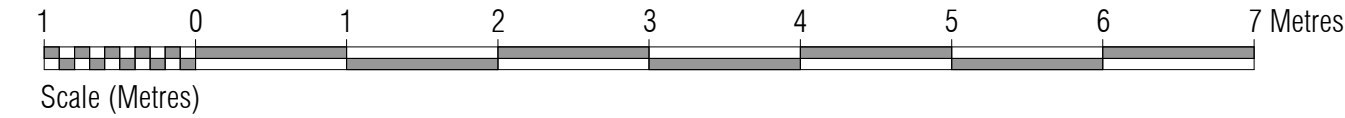

Do Not Scale. Dimensions from Drawings.  
All dimensions to be verified on site, and any discrepancy to be notified to the Architect.



**AMCA**  
ARCHITECTS

Castlecroft Business Centre Tom Johnston Road  
Dundee DD4 8XD  
T: 01382 774111 F: 01382 739382  
mail@amcaarchitect.co.uk

|                                                                               |                       |                                                                                       |      |
|-------------------------------------------------------------------------------|-----------------------|---------------------------------------------------------------------------------------|------|
| Drawn by<br>KP                                                                | Date<br>DEC 2021      |  |      |
| Checked by<br>AJM                                                             | Scale<br>As specified |                                                                                       |      |
| Job<br>Manchester New Square<br>Princess Street<br>Whitworth Street<br>M1 3NY |                       |                                                                                       |      |
| Drawing<br>PLANNING APPLICATION<br>EXISTING ELEVATIONS                        |                       |                                                                                       |      |
| Co-operative Proj No.<br>0000                                                 | AMCA Job No.<br>3910  | Drawing No.<br>PL_005                                                                 | Rev. |

CAD Ref: 3910\_MNSQ\_PL\_001\_Rev\_-.dwg