



ALL DRAINAGE TO BE CONNECTED TO EXISTING FOUL/STORM SEWER RESPECTIVELY


ALL FINISHES ARE TO MATCH THAT OF THE EXISTING BUILDING

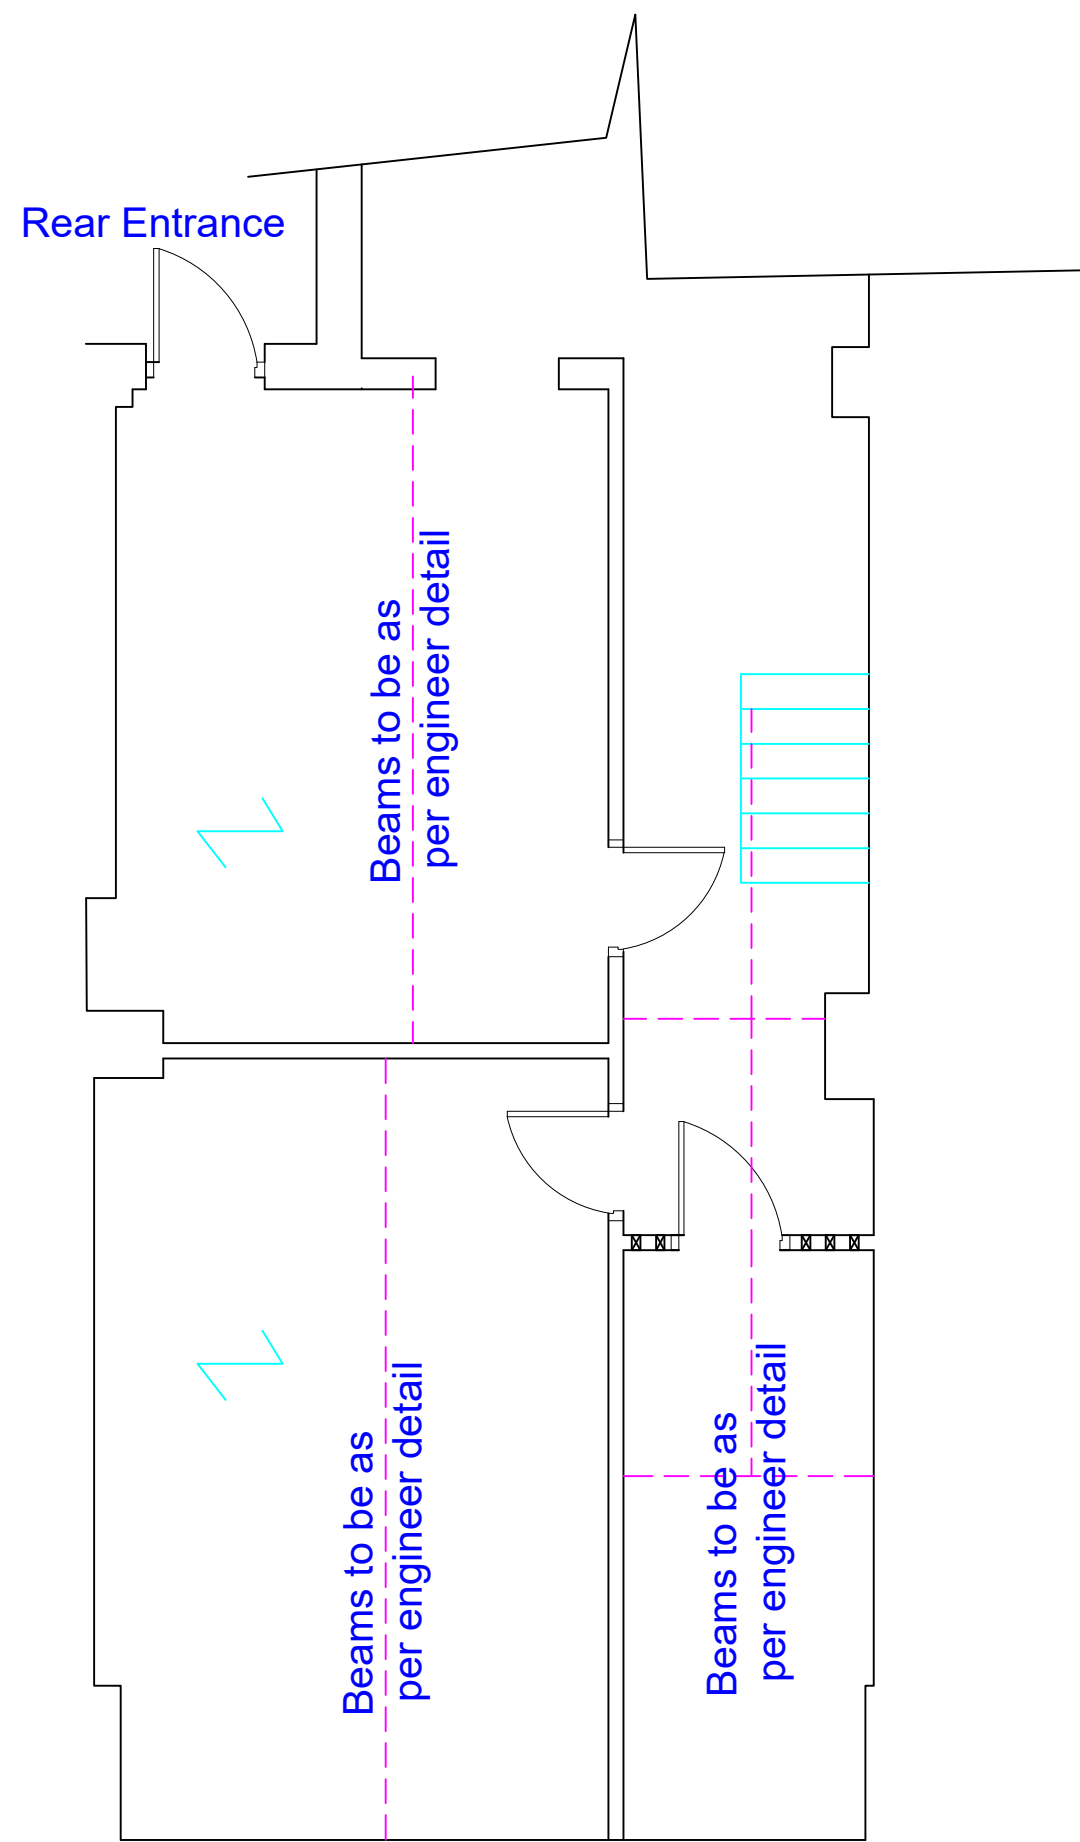

EXISTING BASEMENT LAYOUT

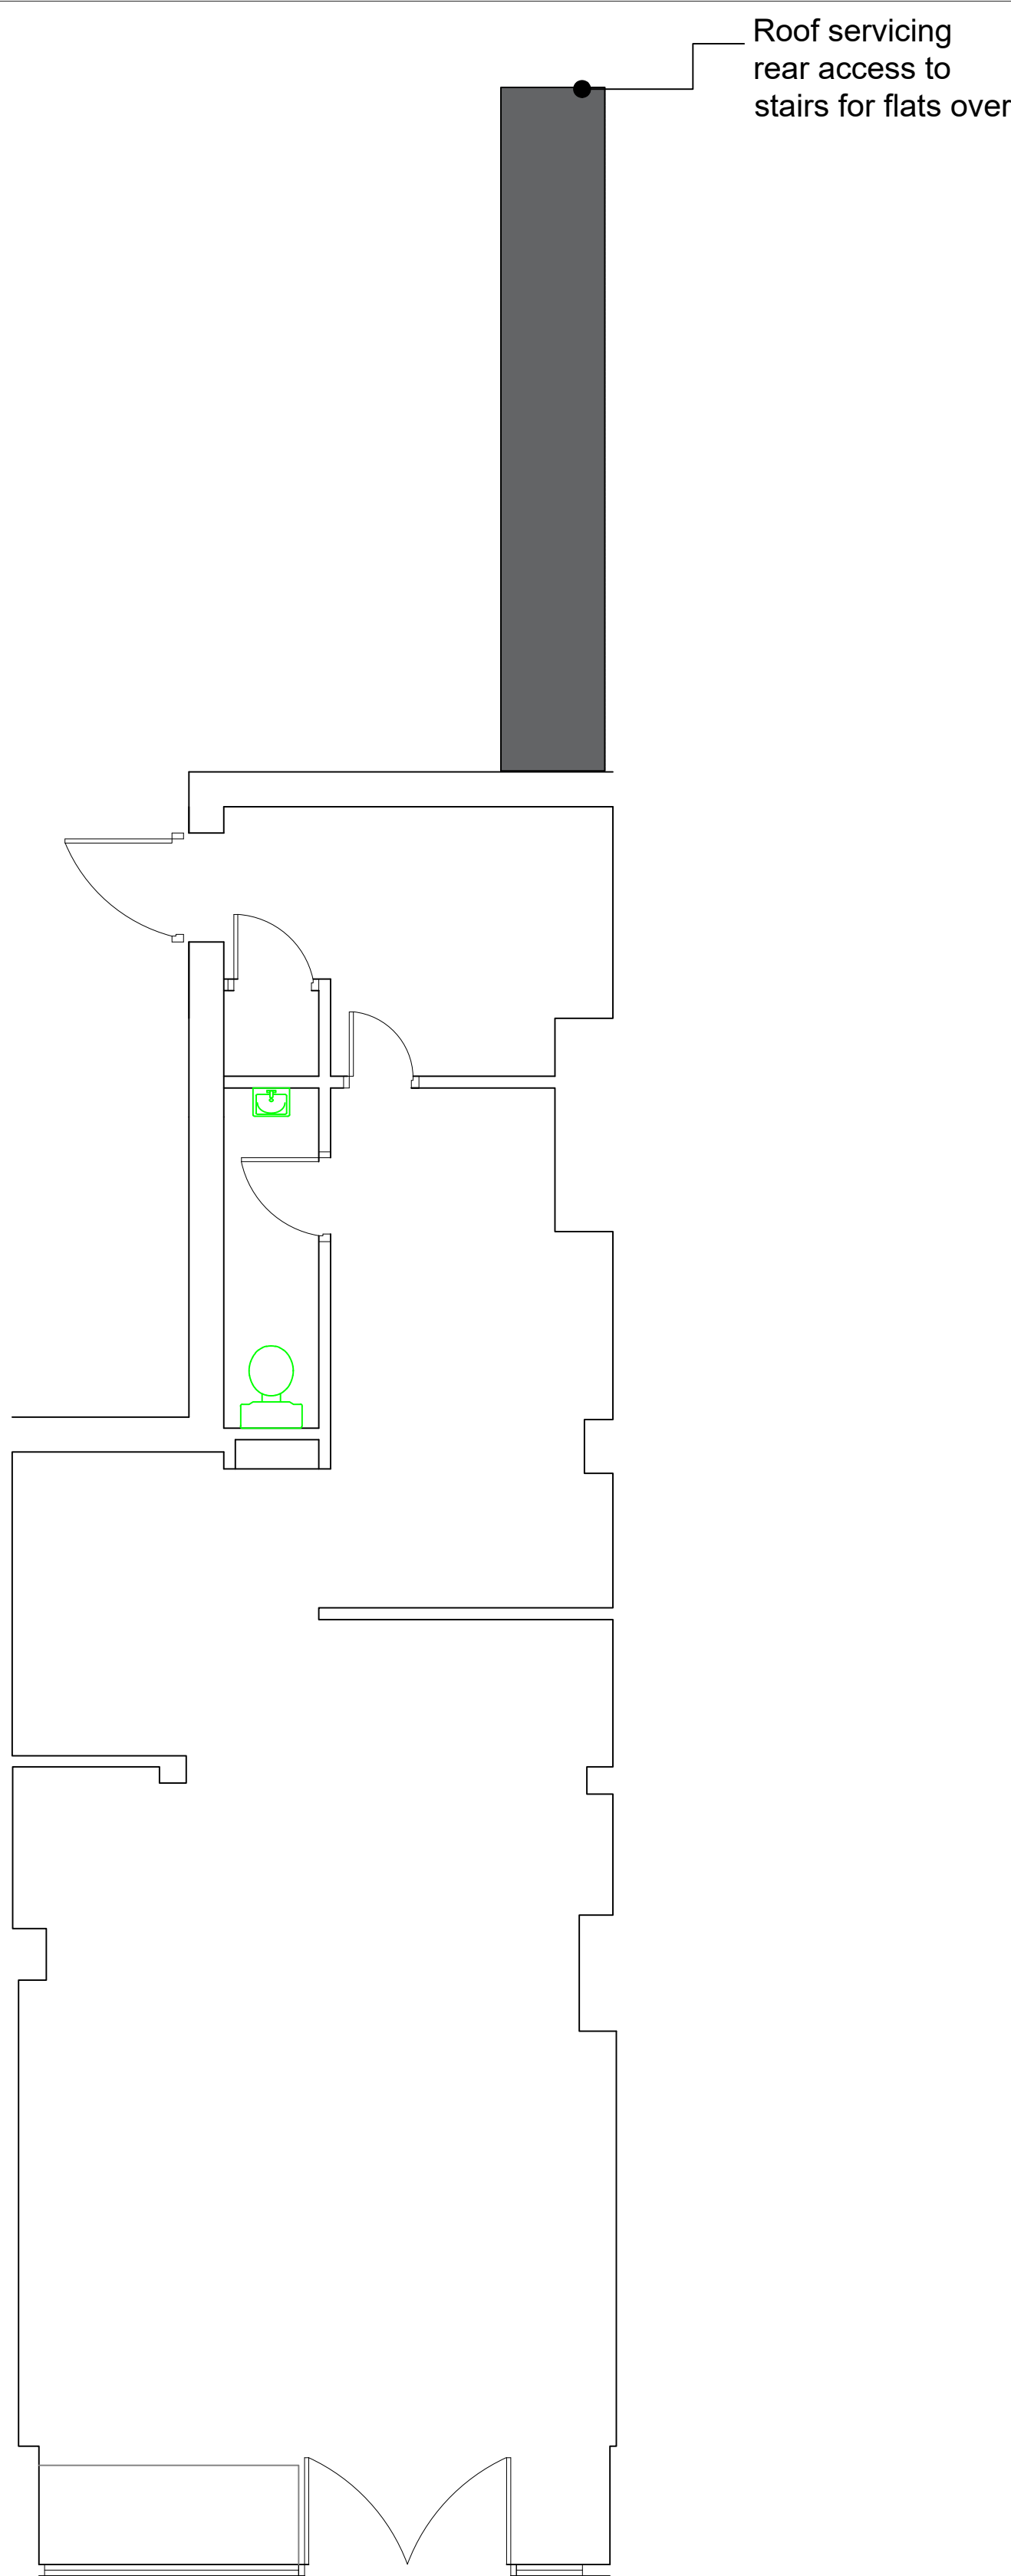

EXISTING FLOOR LAYOUT

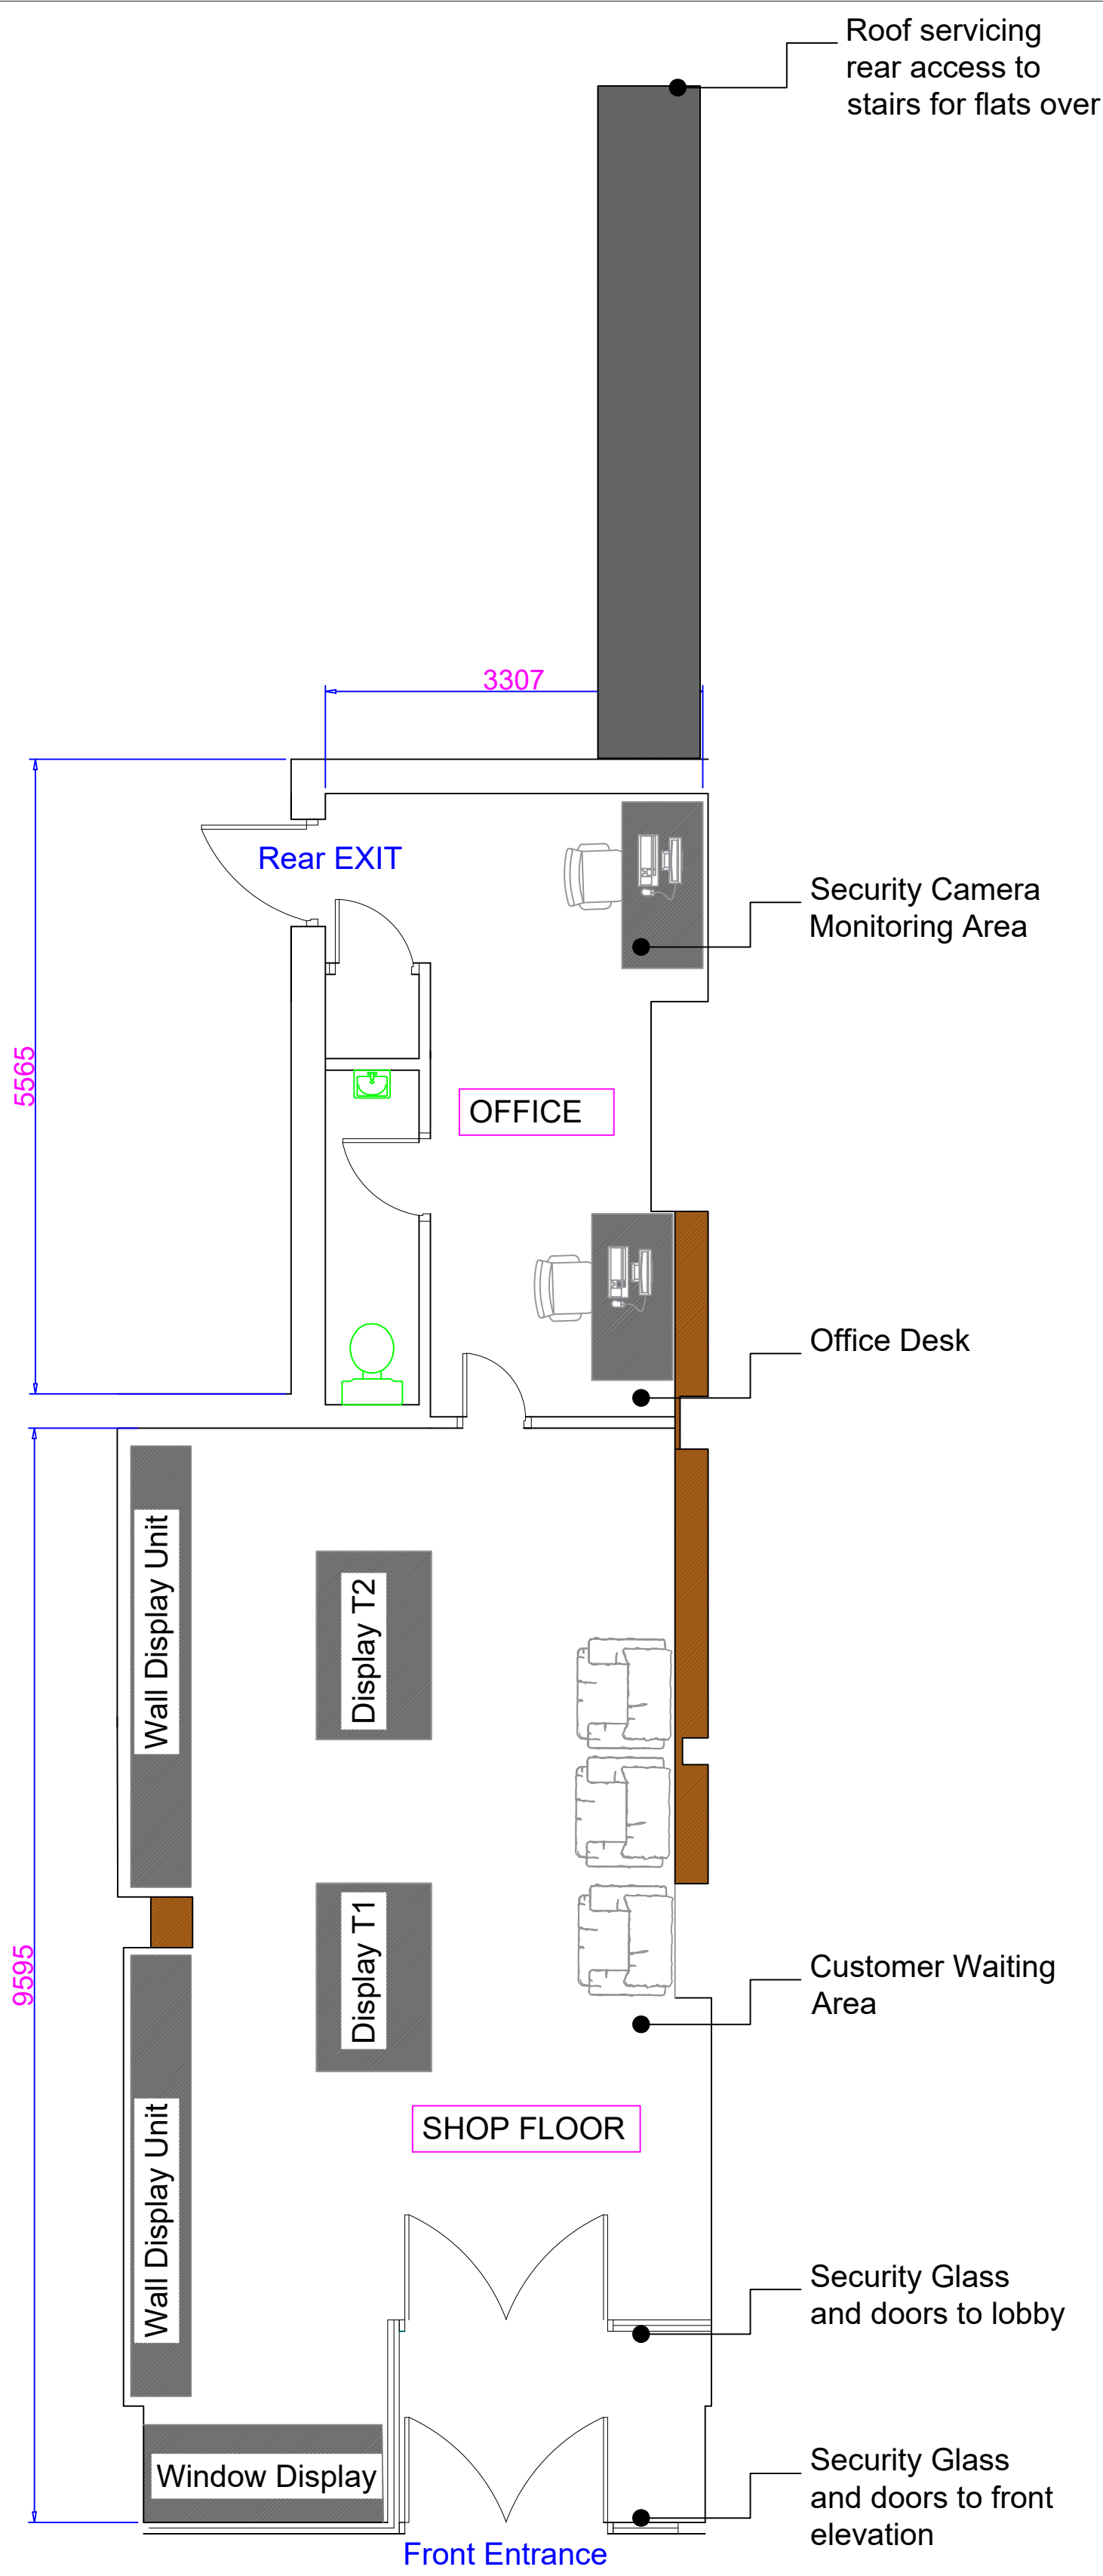

PROPOSED FLOOR LAYOUT

NOTES

REVISIONS

PROJECT: CHANGE OF USE AT 561 WILBRAHAM RD FROM LAUNDERETTE TO JEWELLERY SHOP

CLIENT:FARUK

SCALE: 1:50 ON A1 PAPER

REFERENCE NO: 1309 PRELIMINARY
rev 1 28/04/2022

BARRY CULLEN
ARCHITECTURE
email:barrycullen_bc@yahoo.co.uk
mob: 07851262695

